





front elevation
(east)

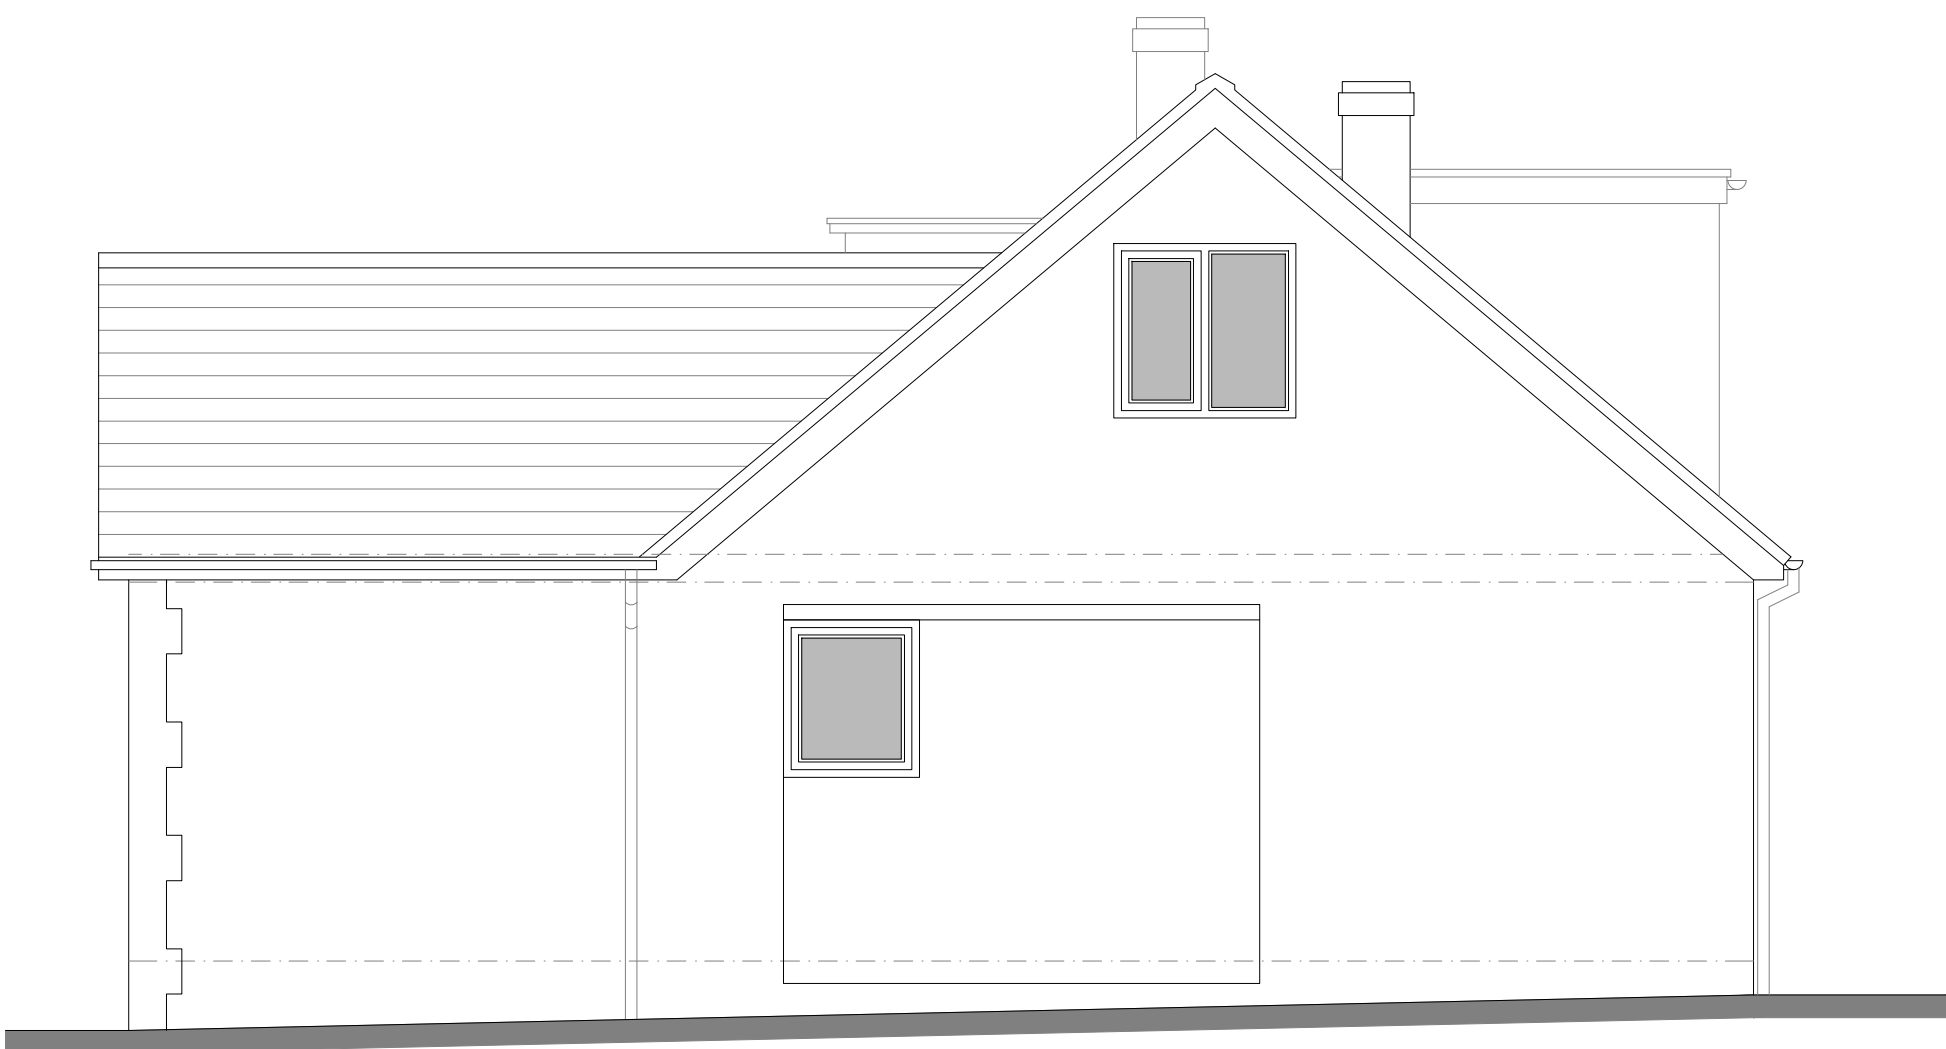

side elevation
(north)



rear elevation
(west)

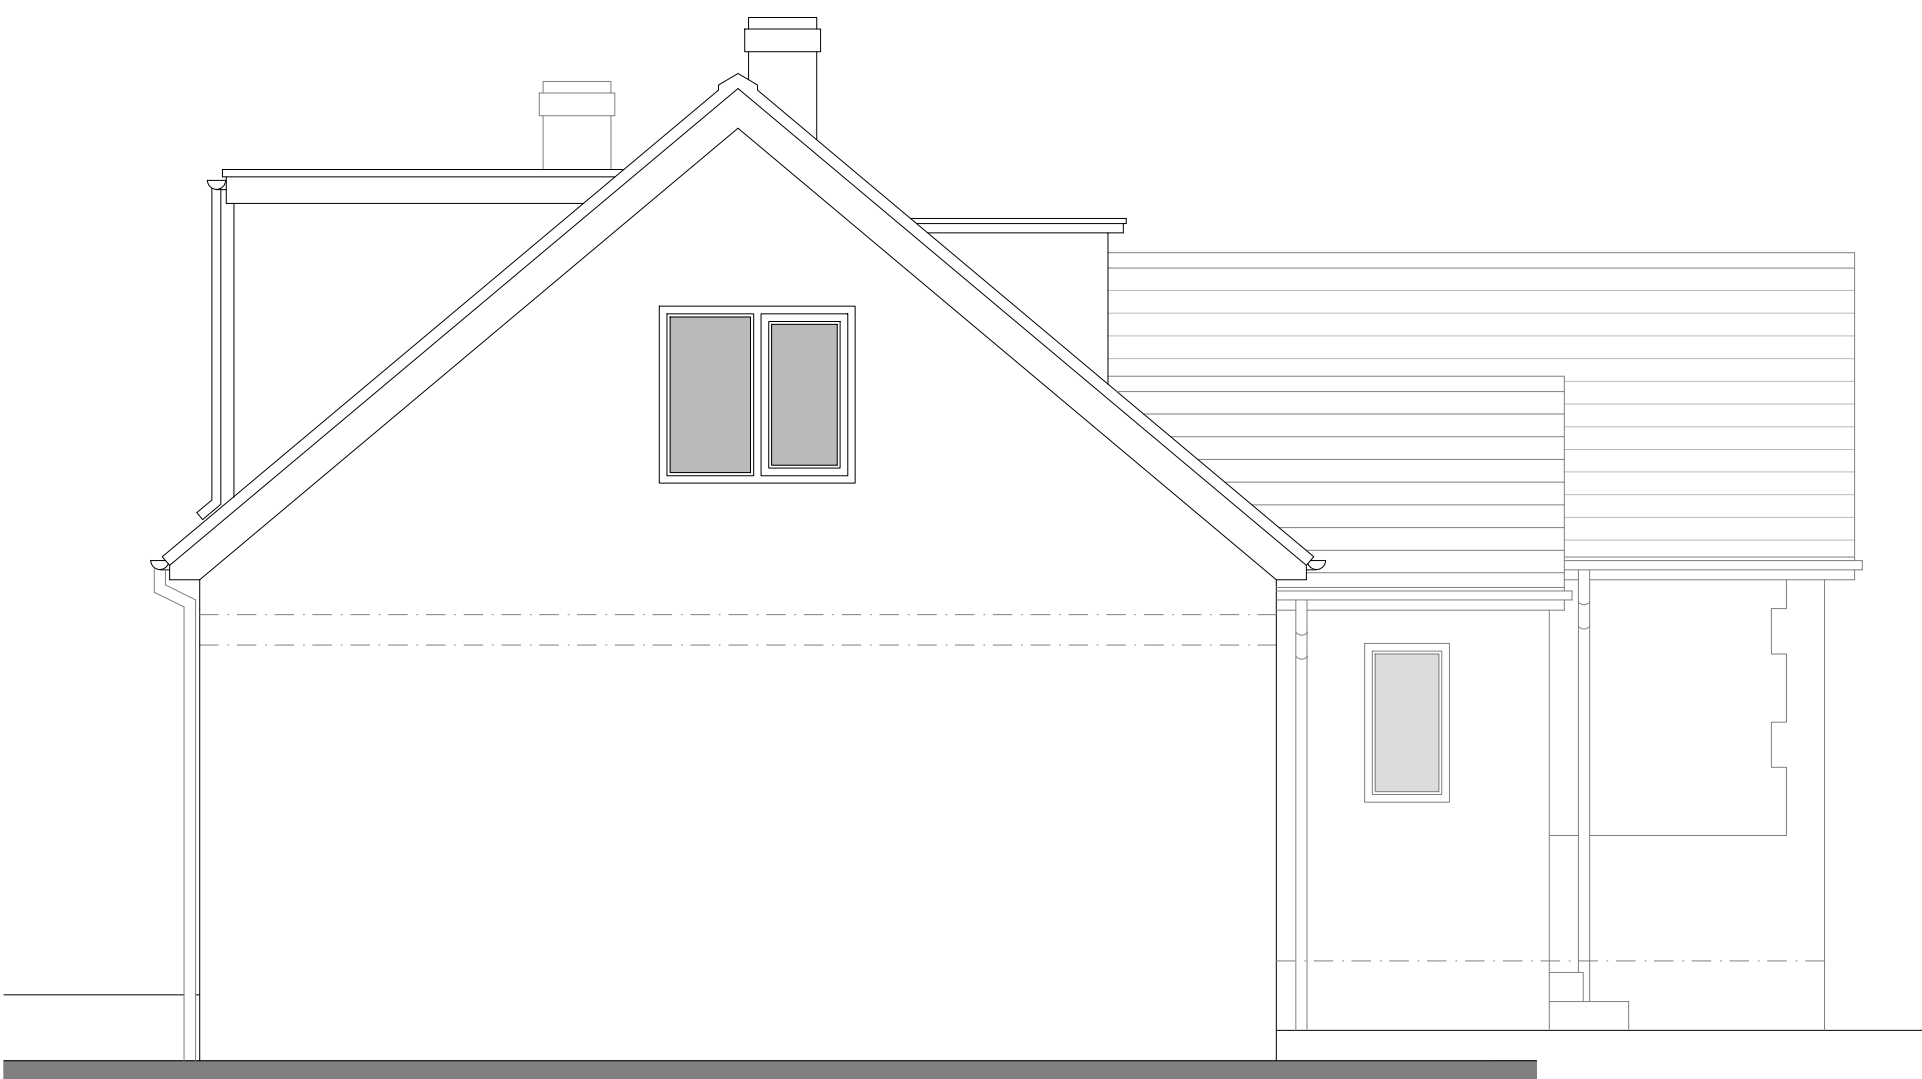

side elevation
(south)