


Cadworks UK Flat

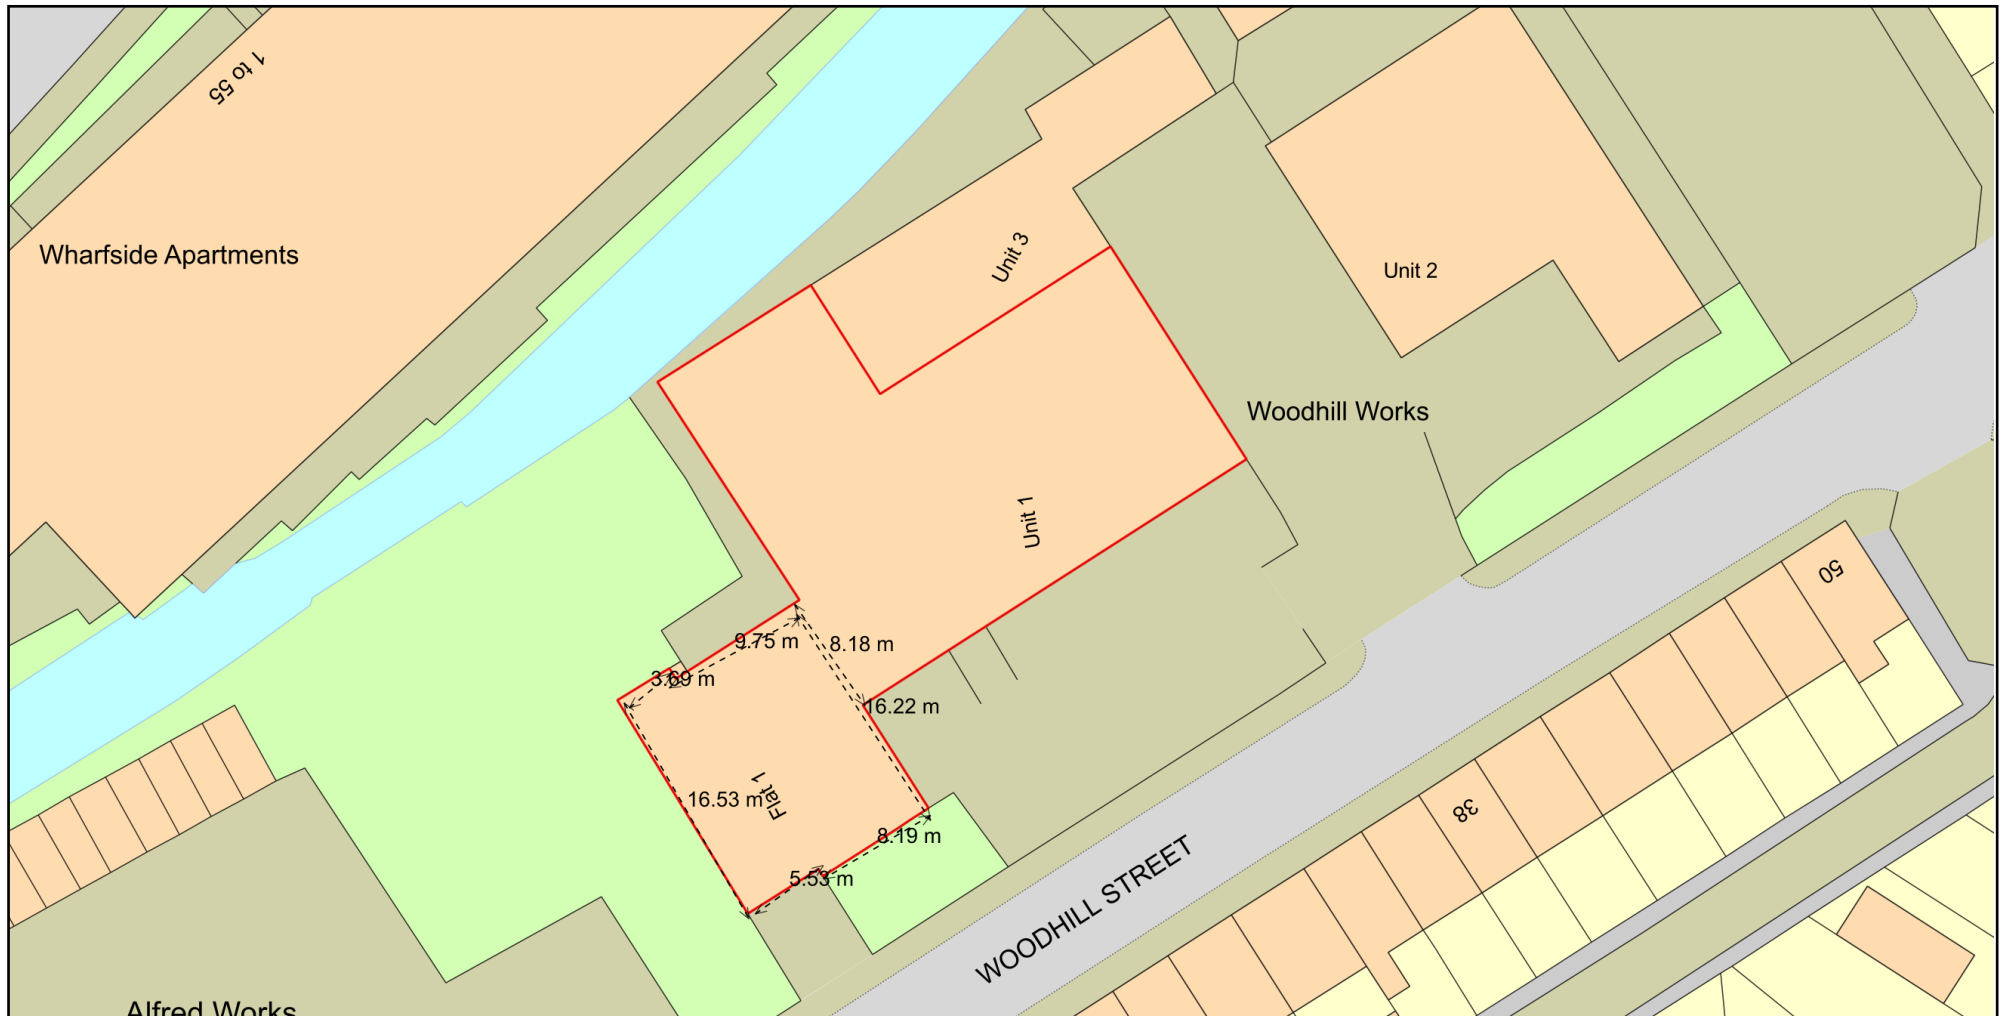

Plan Produced for: Cadworks UK

Date Produced: 01 Oct 2024

Plan Reference Number: TQRQM24275134355416

Scale: 1:500 @ A4

© Crown copyright and database rights 2023 OS 100042766

