




Plans 2 Extend Ltd: 07557367769
PROJECT:
PART DOUBLE/PART SINGLE REAR
EXTENSION ASSOCIATED INTERNAL
ALTERATIONS
CLIENT:
MIKE & AISLING BEAUMONT
PLANNING PURPOSE DRAWINGS
ADDRESS:
110 THATCH LEACH LANE
PRESTWICH
M45 6FW

DRAWING NO: P2E030322B
DATE: 16/6/22
DRAWN BY: RYAN
SCALE: 1:200 - PAGE SIZE A4

Plans 2 Extend Ltd
The Print Centre
Johnson Street
Atherton
M46 0RB
email address: ryan@plans2extend.co.uk
drawings subject to final approval

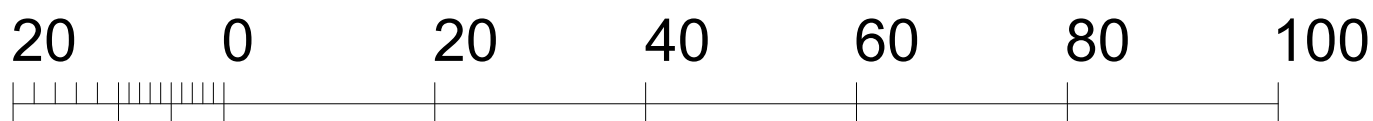

Metres



Crown copyright and database rights 2022 OS 100035409

Reproduction in whole or in part is prohibited without the permission of Ordnance Survey.