

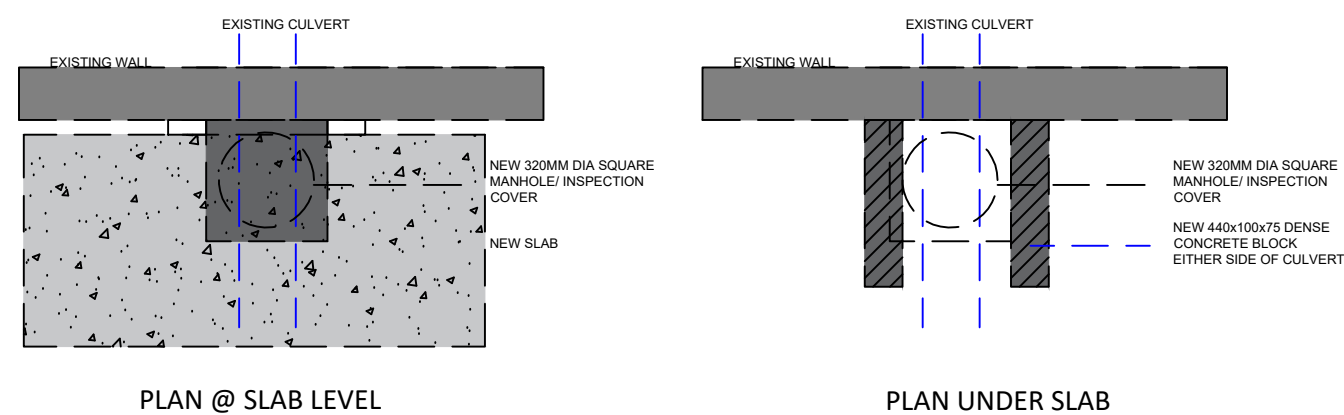
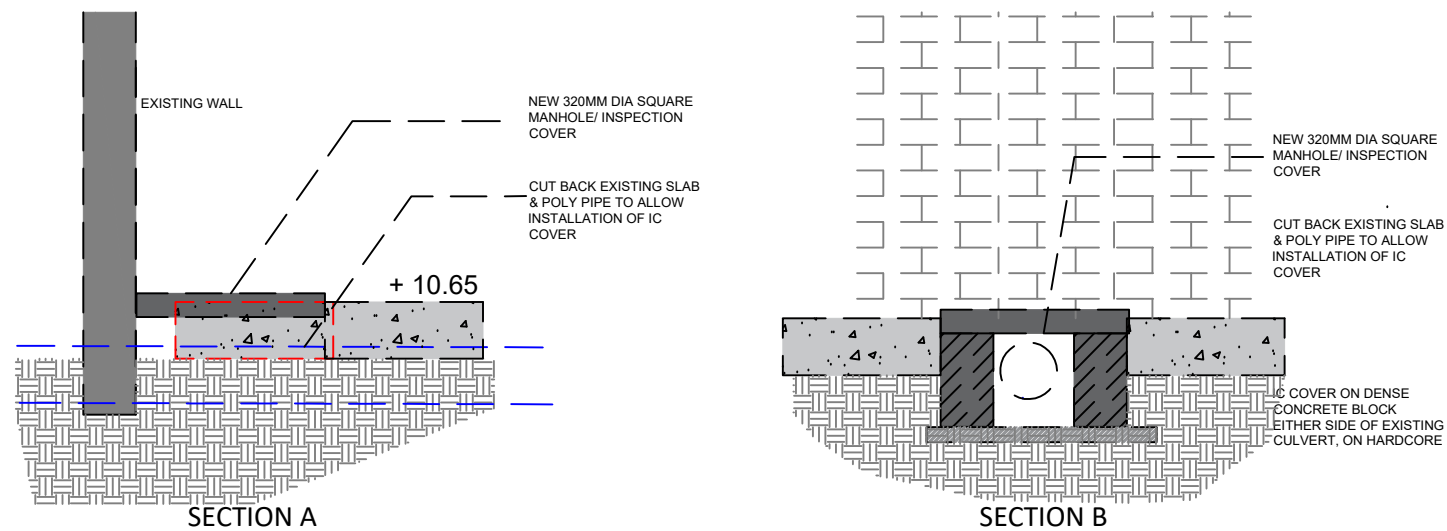
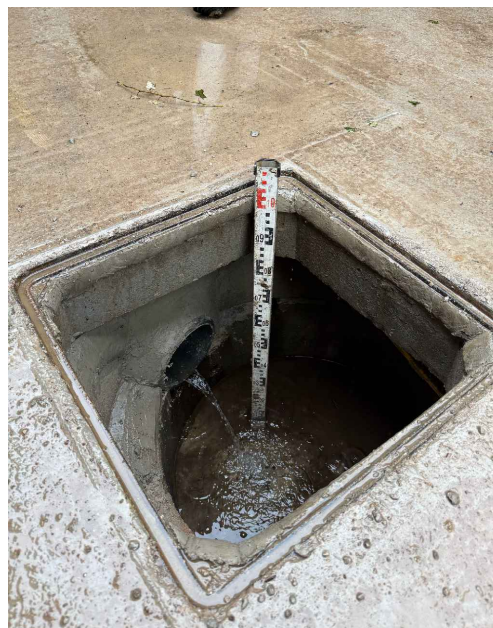
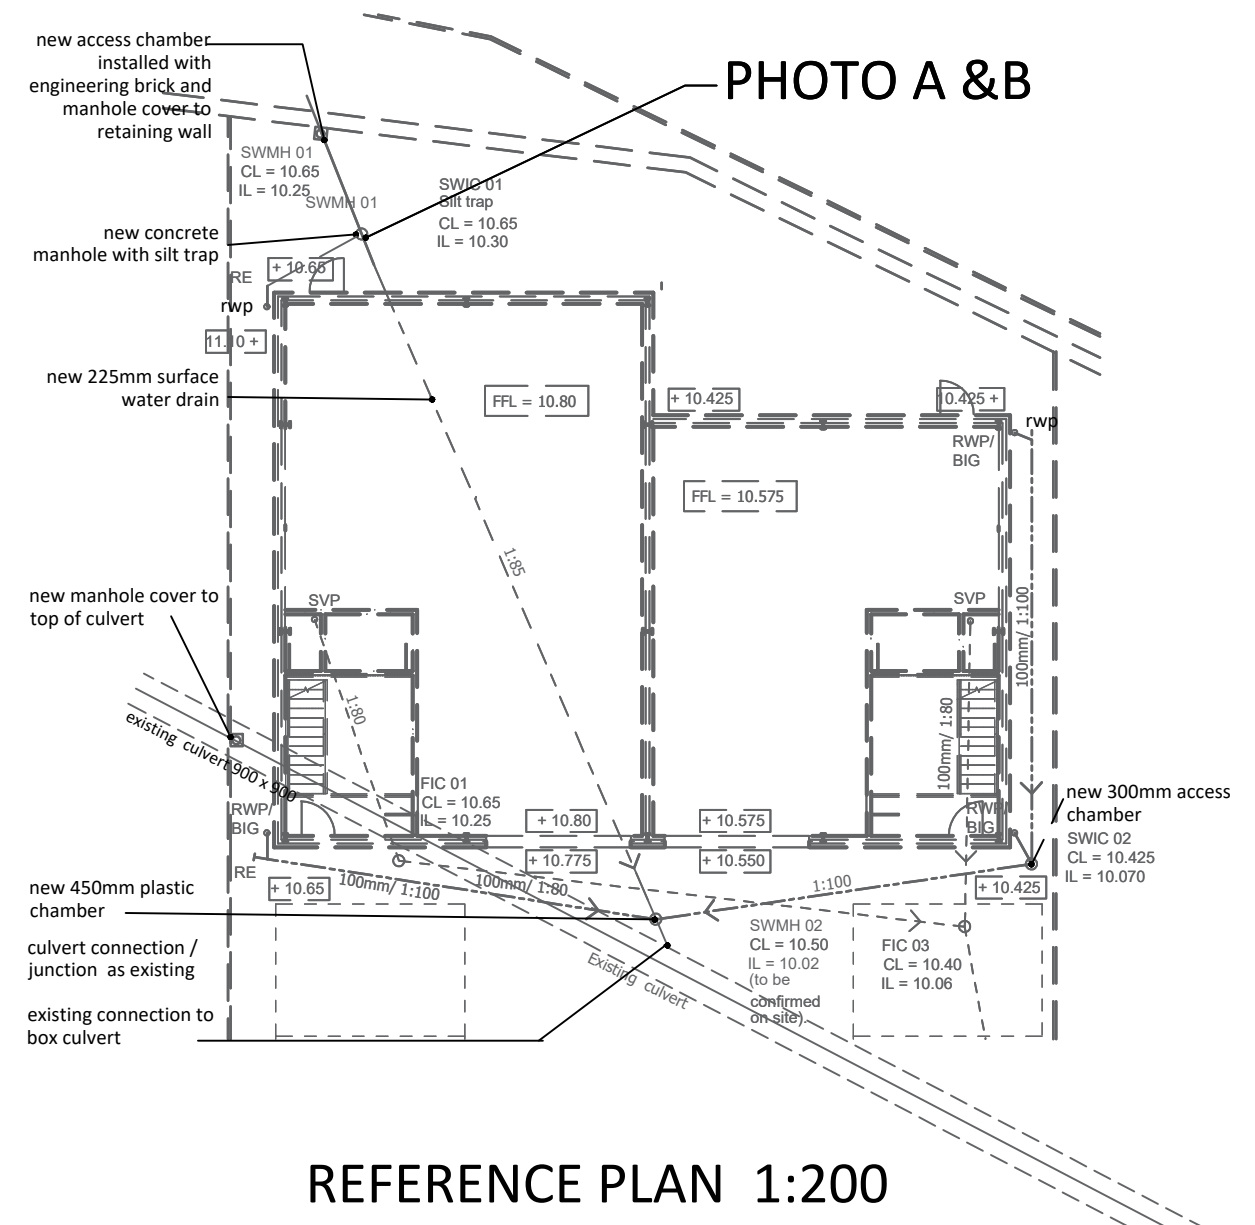


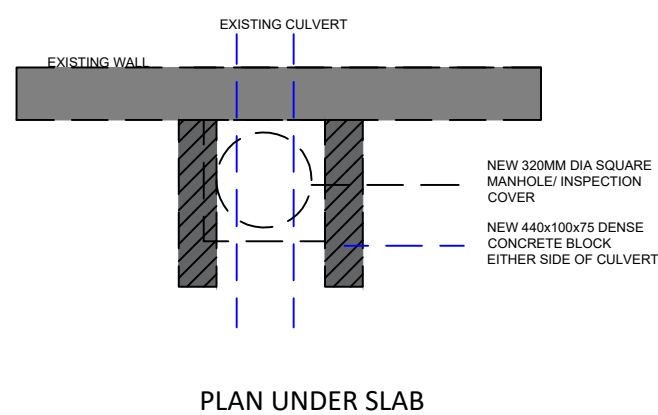

DETAILS 1:20

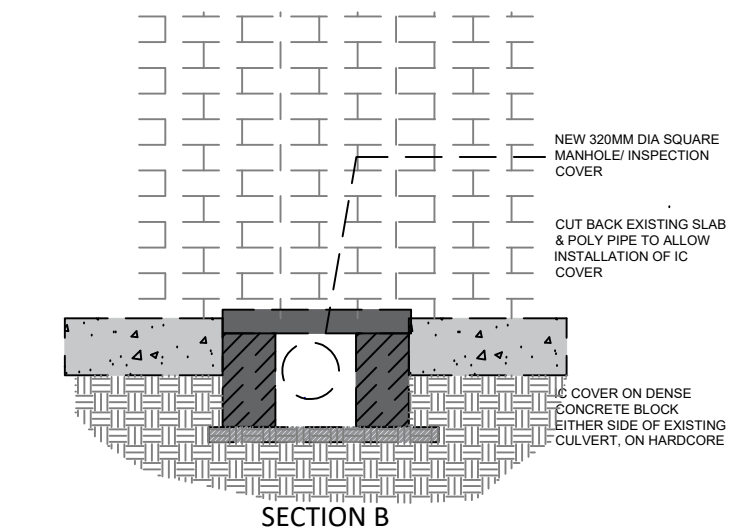

Client: Pavetec Solutions Ltd.

Project Name: 8-10 Spring Vale Street

Drawing Title: SVS-DR-XX-REV C

PROPOSED DETAILS

@A3