



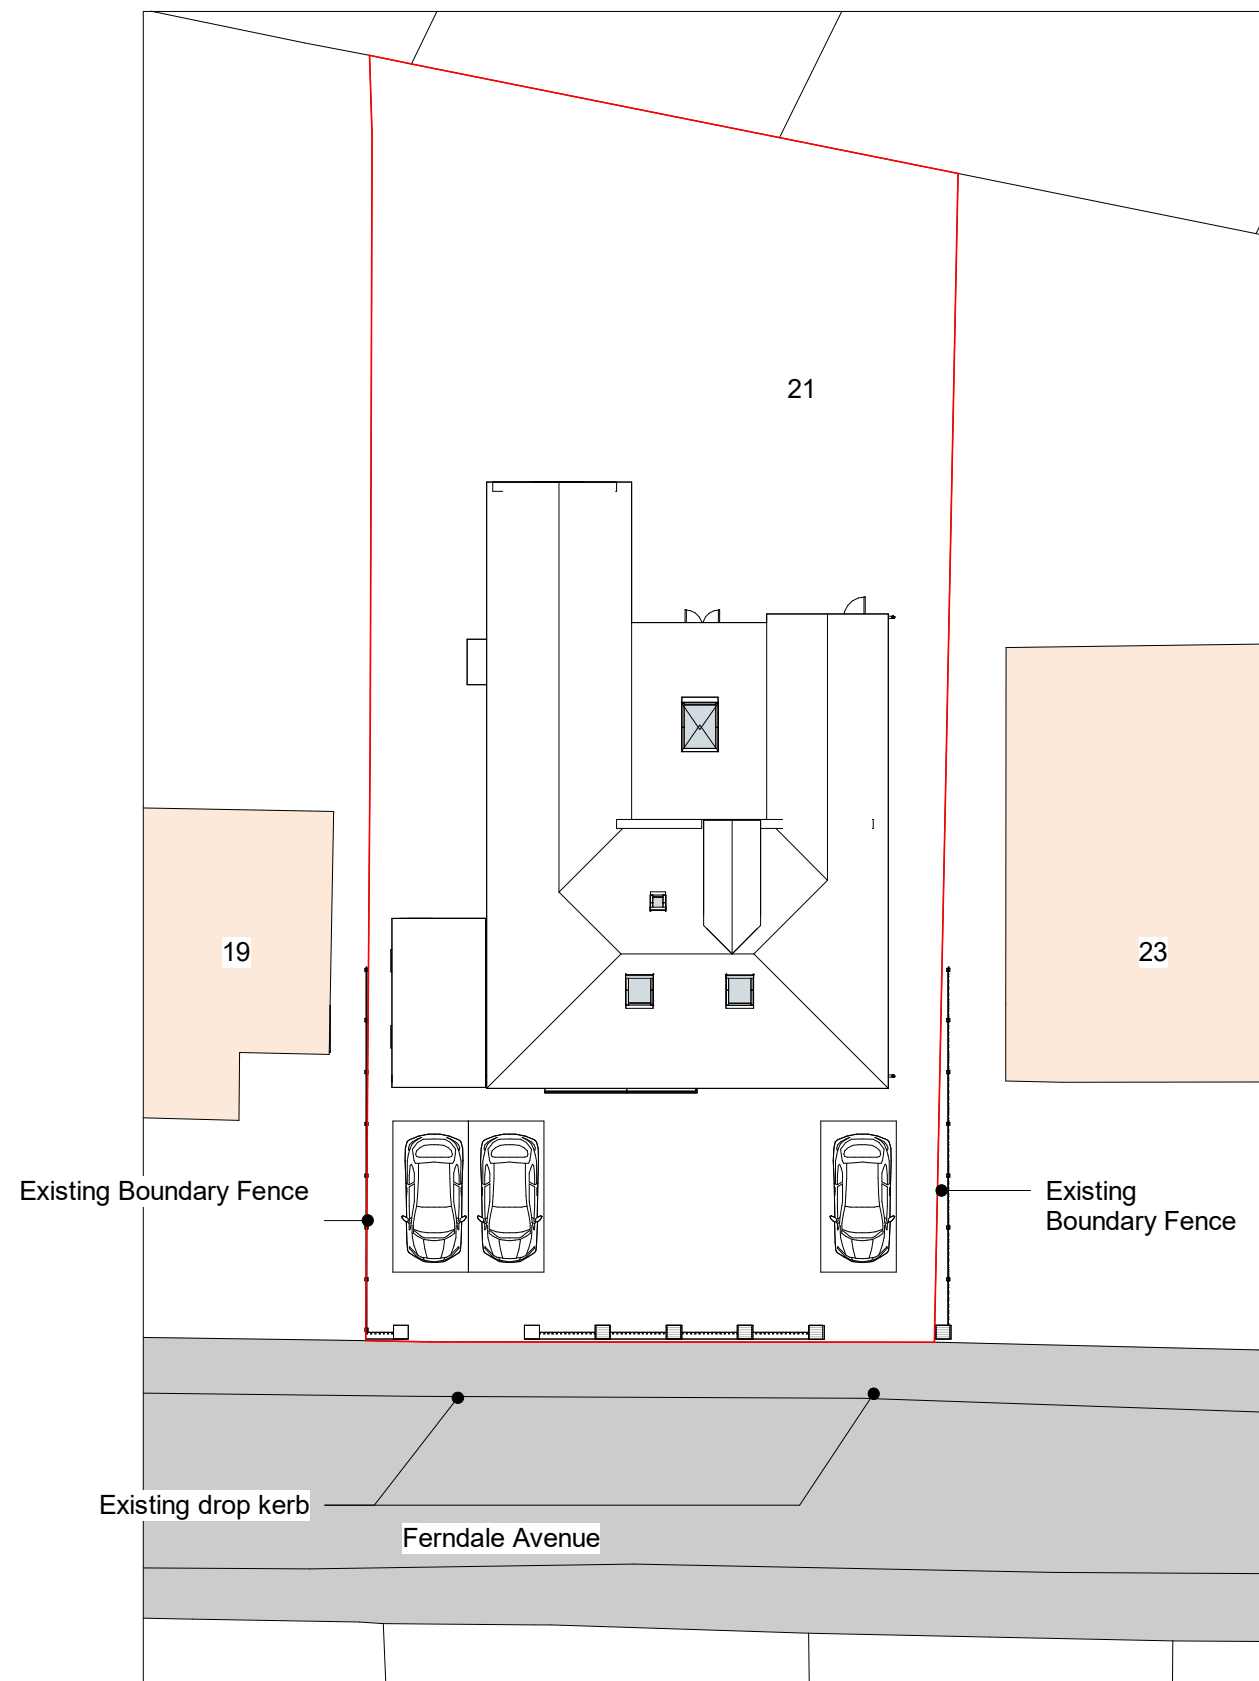

2. Site Existing Parking
1 : 250

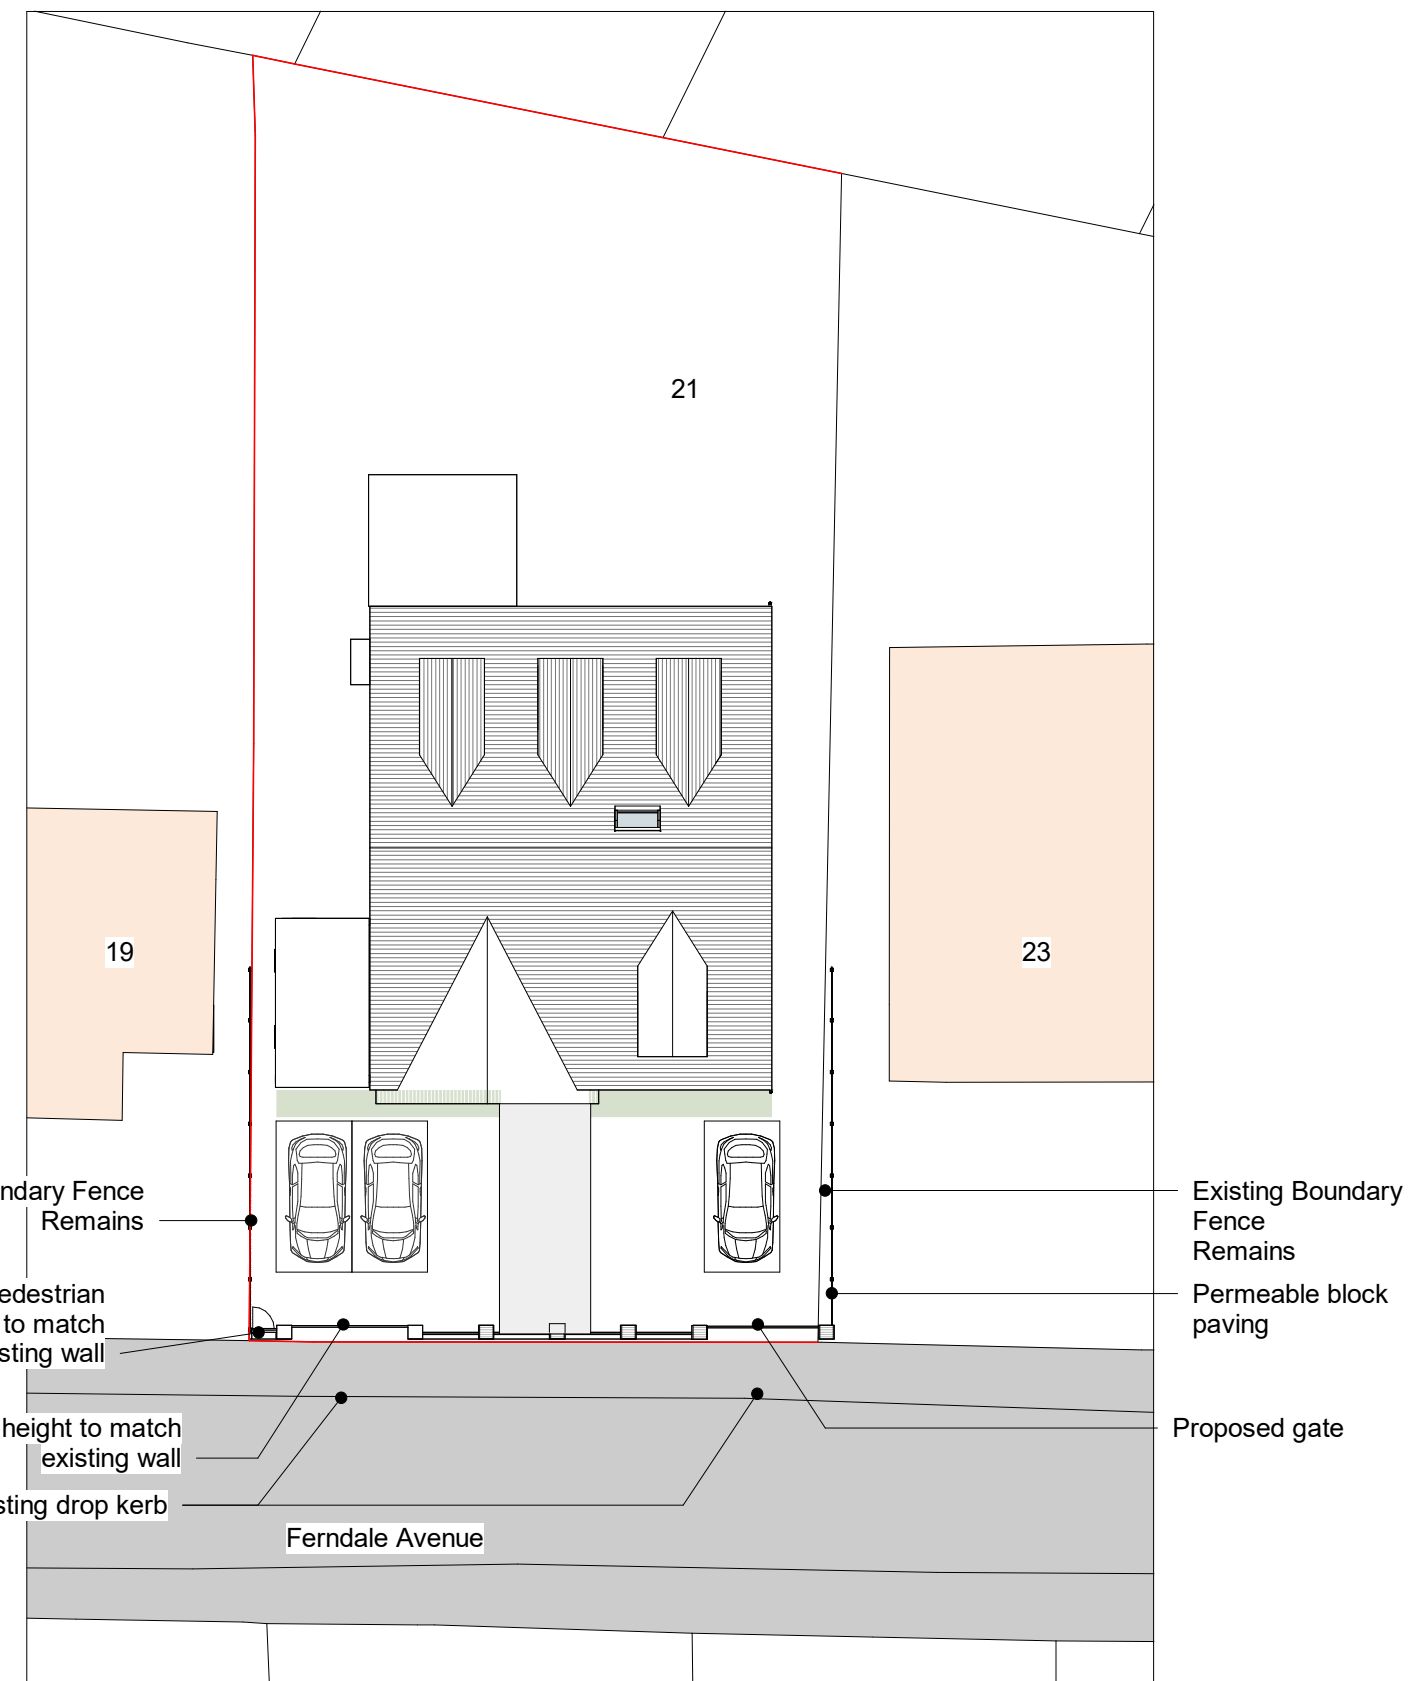

1. Site Proposed Parking
1 : 250

CLIENT 21 Ferndale Ave		TITLE Existing and Proposed Parking	DATE 26-03-26
PROJECT 21 Ferndale Ave			© COPYRIGHT : ALL RIGHTS RESERVED. THIS DRAWING MUST NOT BE REPRODUCED WITHOUT PERMISSION. ALL DIMENSIONS RELATIVE TO THIS DRAWING TO BE CHECKED ON SITE. DESIGNER TO BE NOTIFIED OF ANY DISCREPANCIES. SEWER INVERT LEVELS MUST BE VERIFIED BEFORE WORK COMMENCES. THIS DRAWING MUST BE CHECKED AGAINST ANY OTHER STRUCTURAL/SPECIALIST DRAWINGS PROVIDED. THIS DRAWING MUST NOT BE USED FOR CONSTRUCTION UNLESS ISSUED FOR CONSTRUCTION. ALL DIMENSIONS ON THIS DRAWING ARE IN MILLI METRES (UNLESS OTHERWISE STATED).
PROJECT NO. DDS2046.	DRAWING NO. 201.	STATUS	