



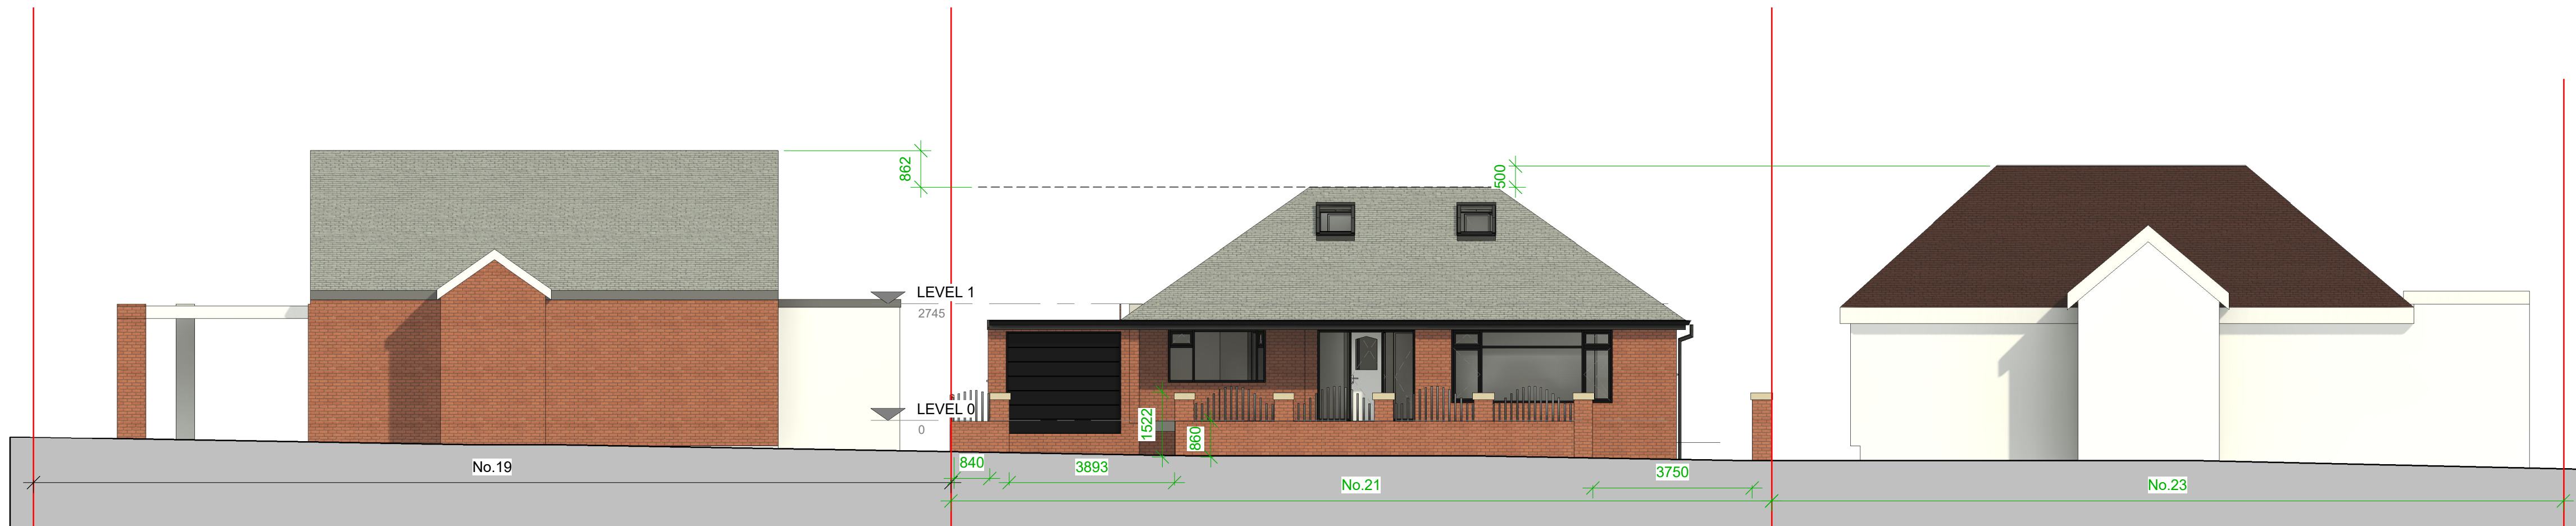

1. Site Elevation Existing
1 : 100

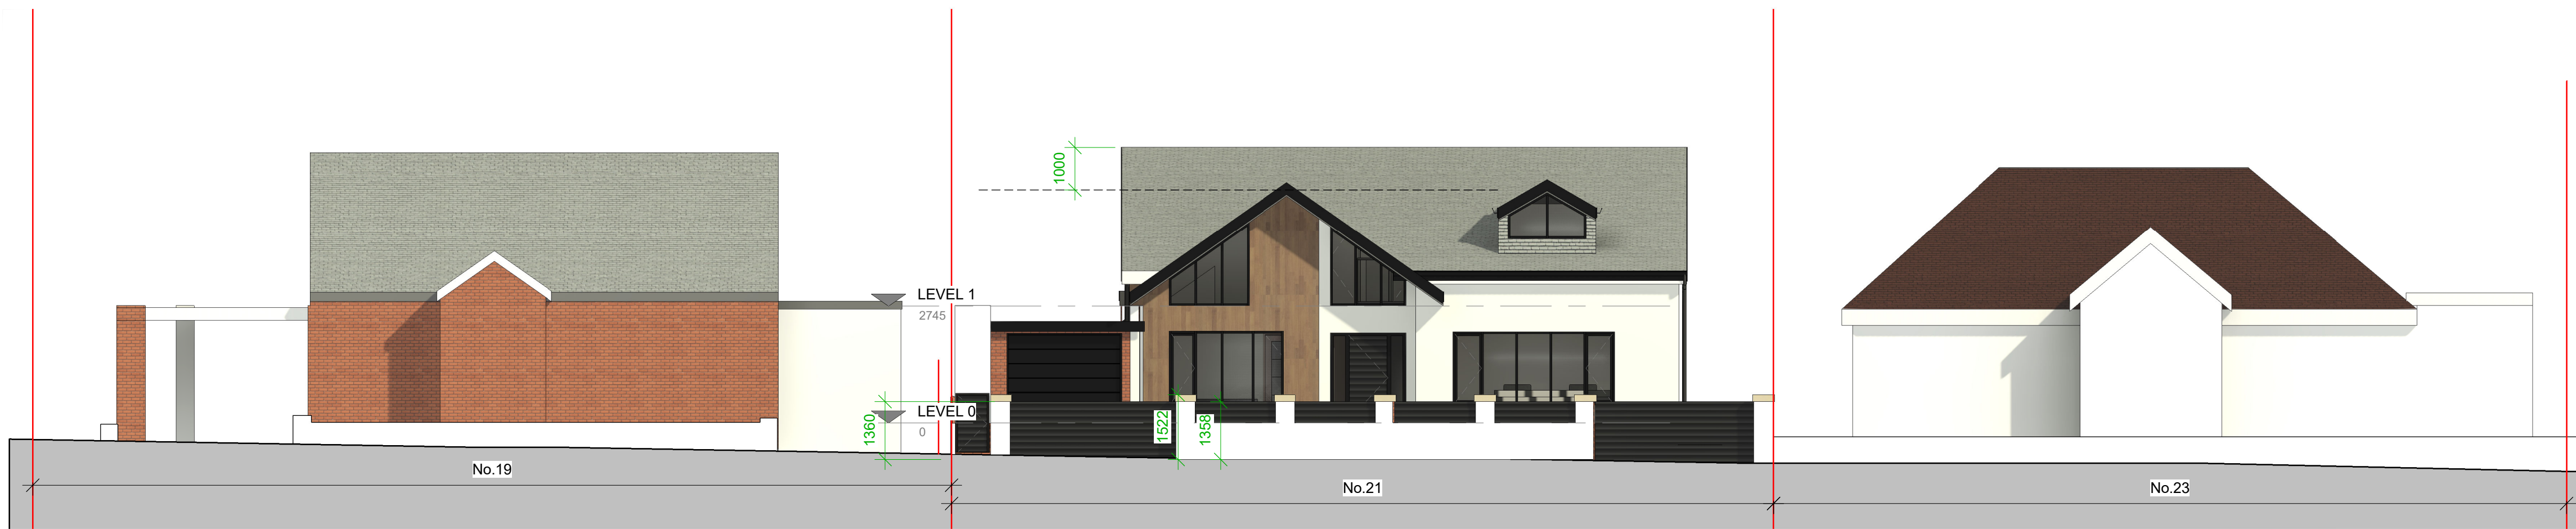

2. Site Elevation Proposed
1 : 100