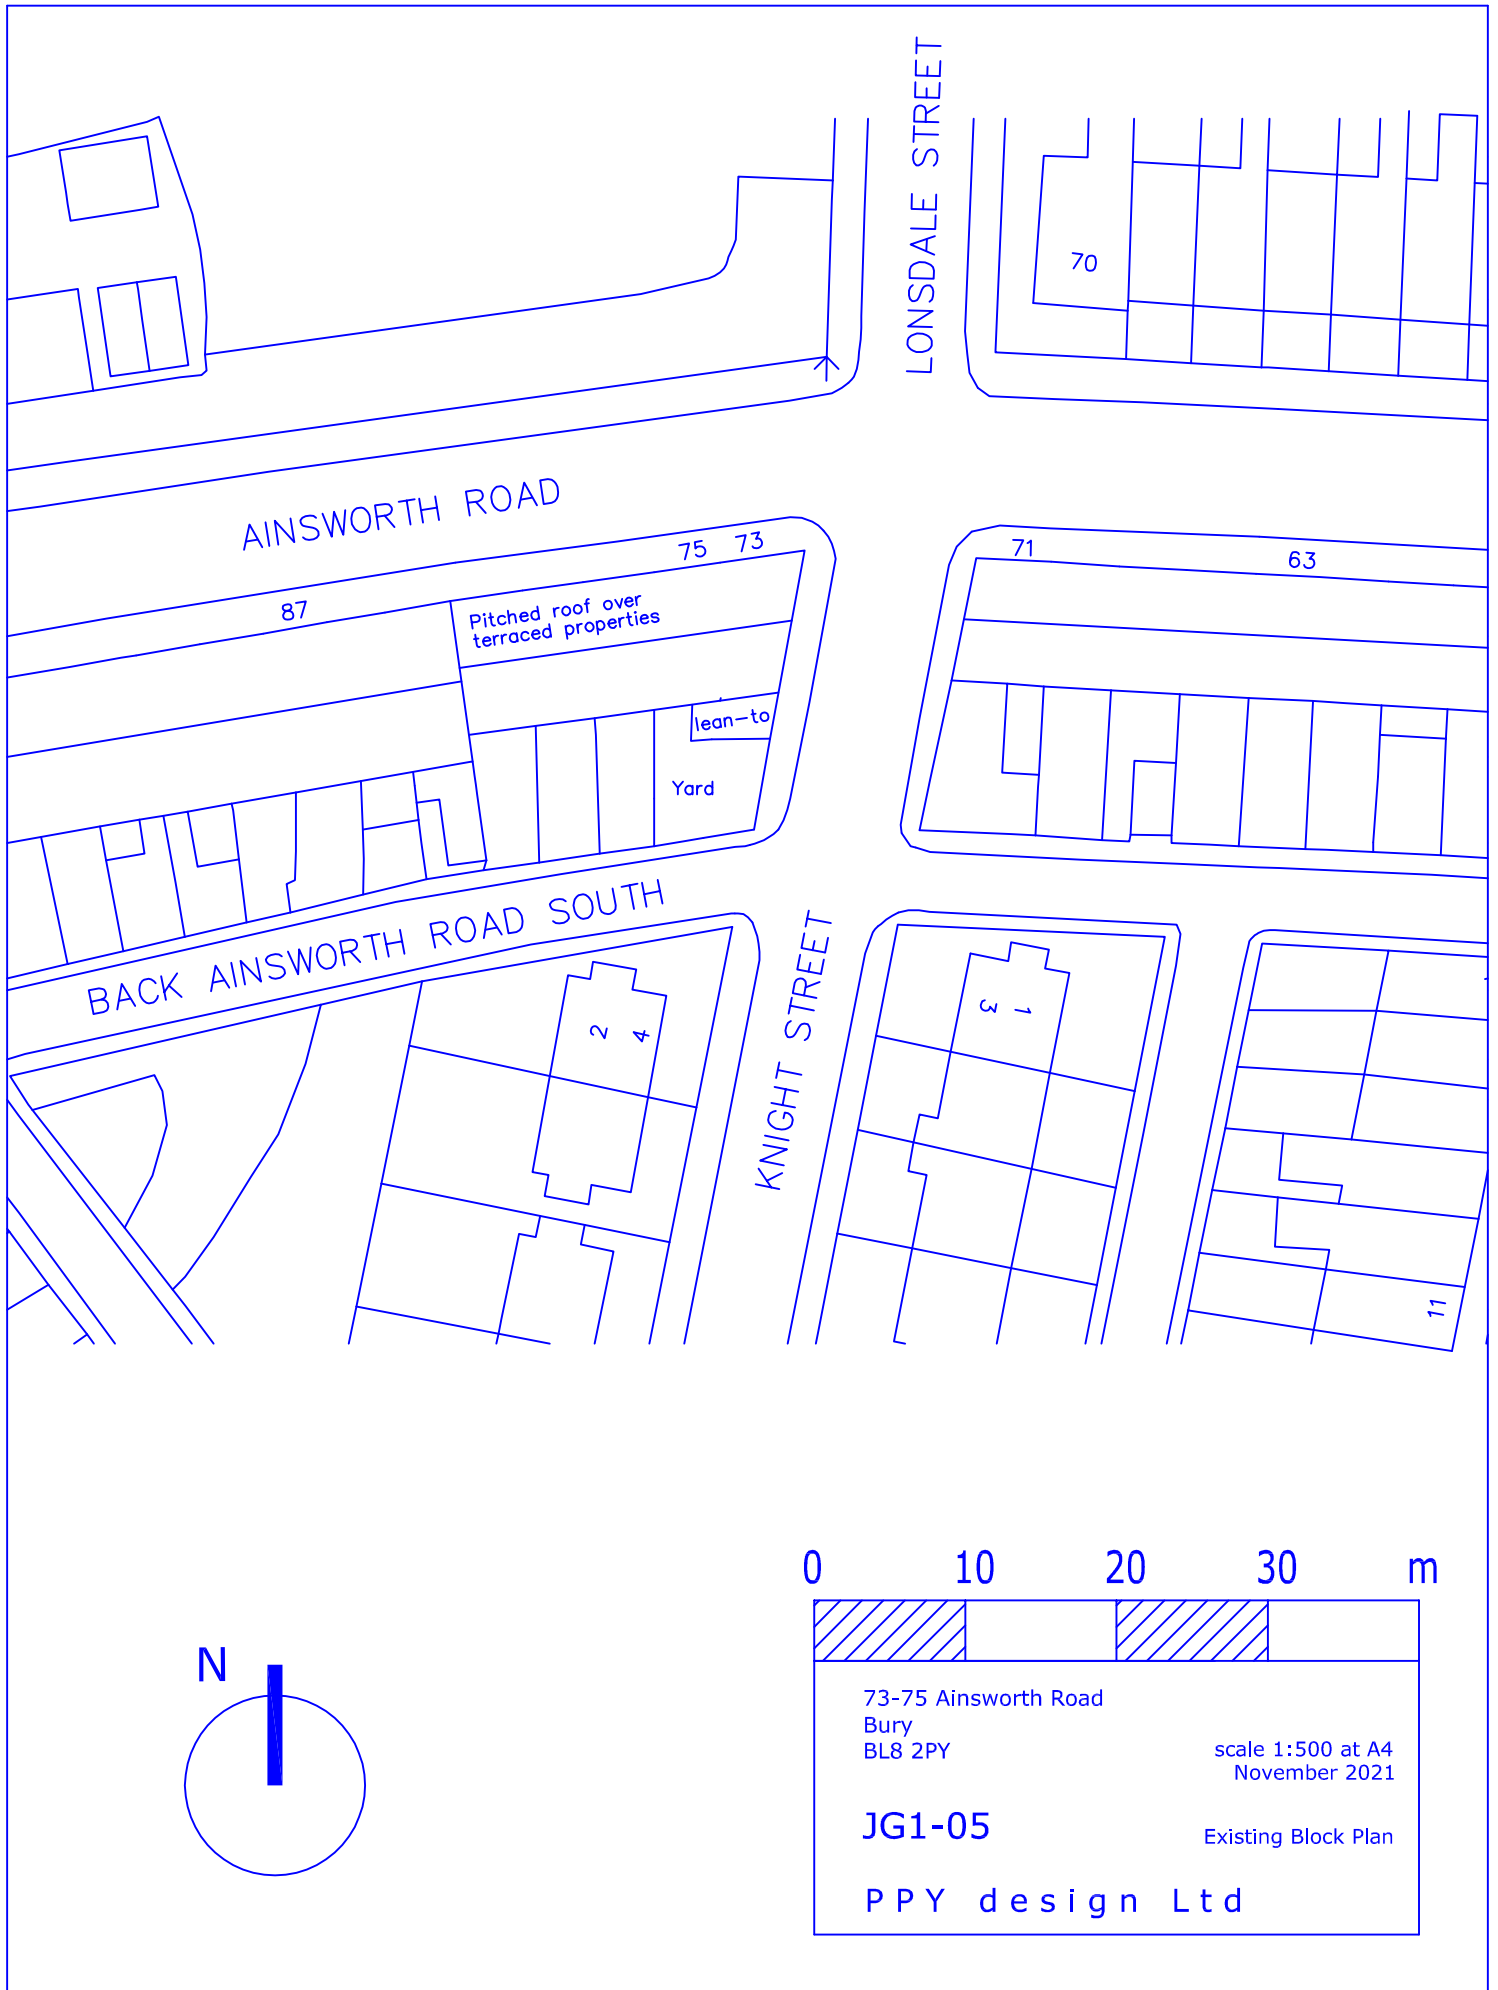


0 10 20 30 m

73-75 Ainsworth Road Bury BL8 2PY		scale 1:500 at A4 November 2021
JG1-05		Existing Block Plan
P P Y design Ltd		