




Existing Plan
Ground Floor

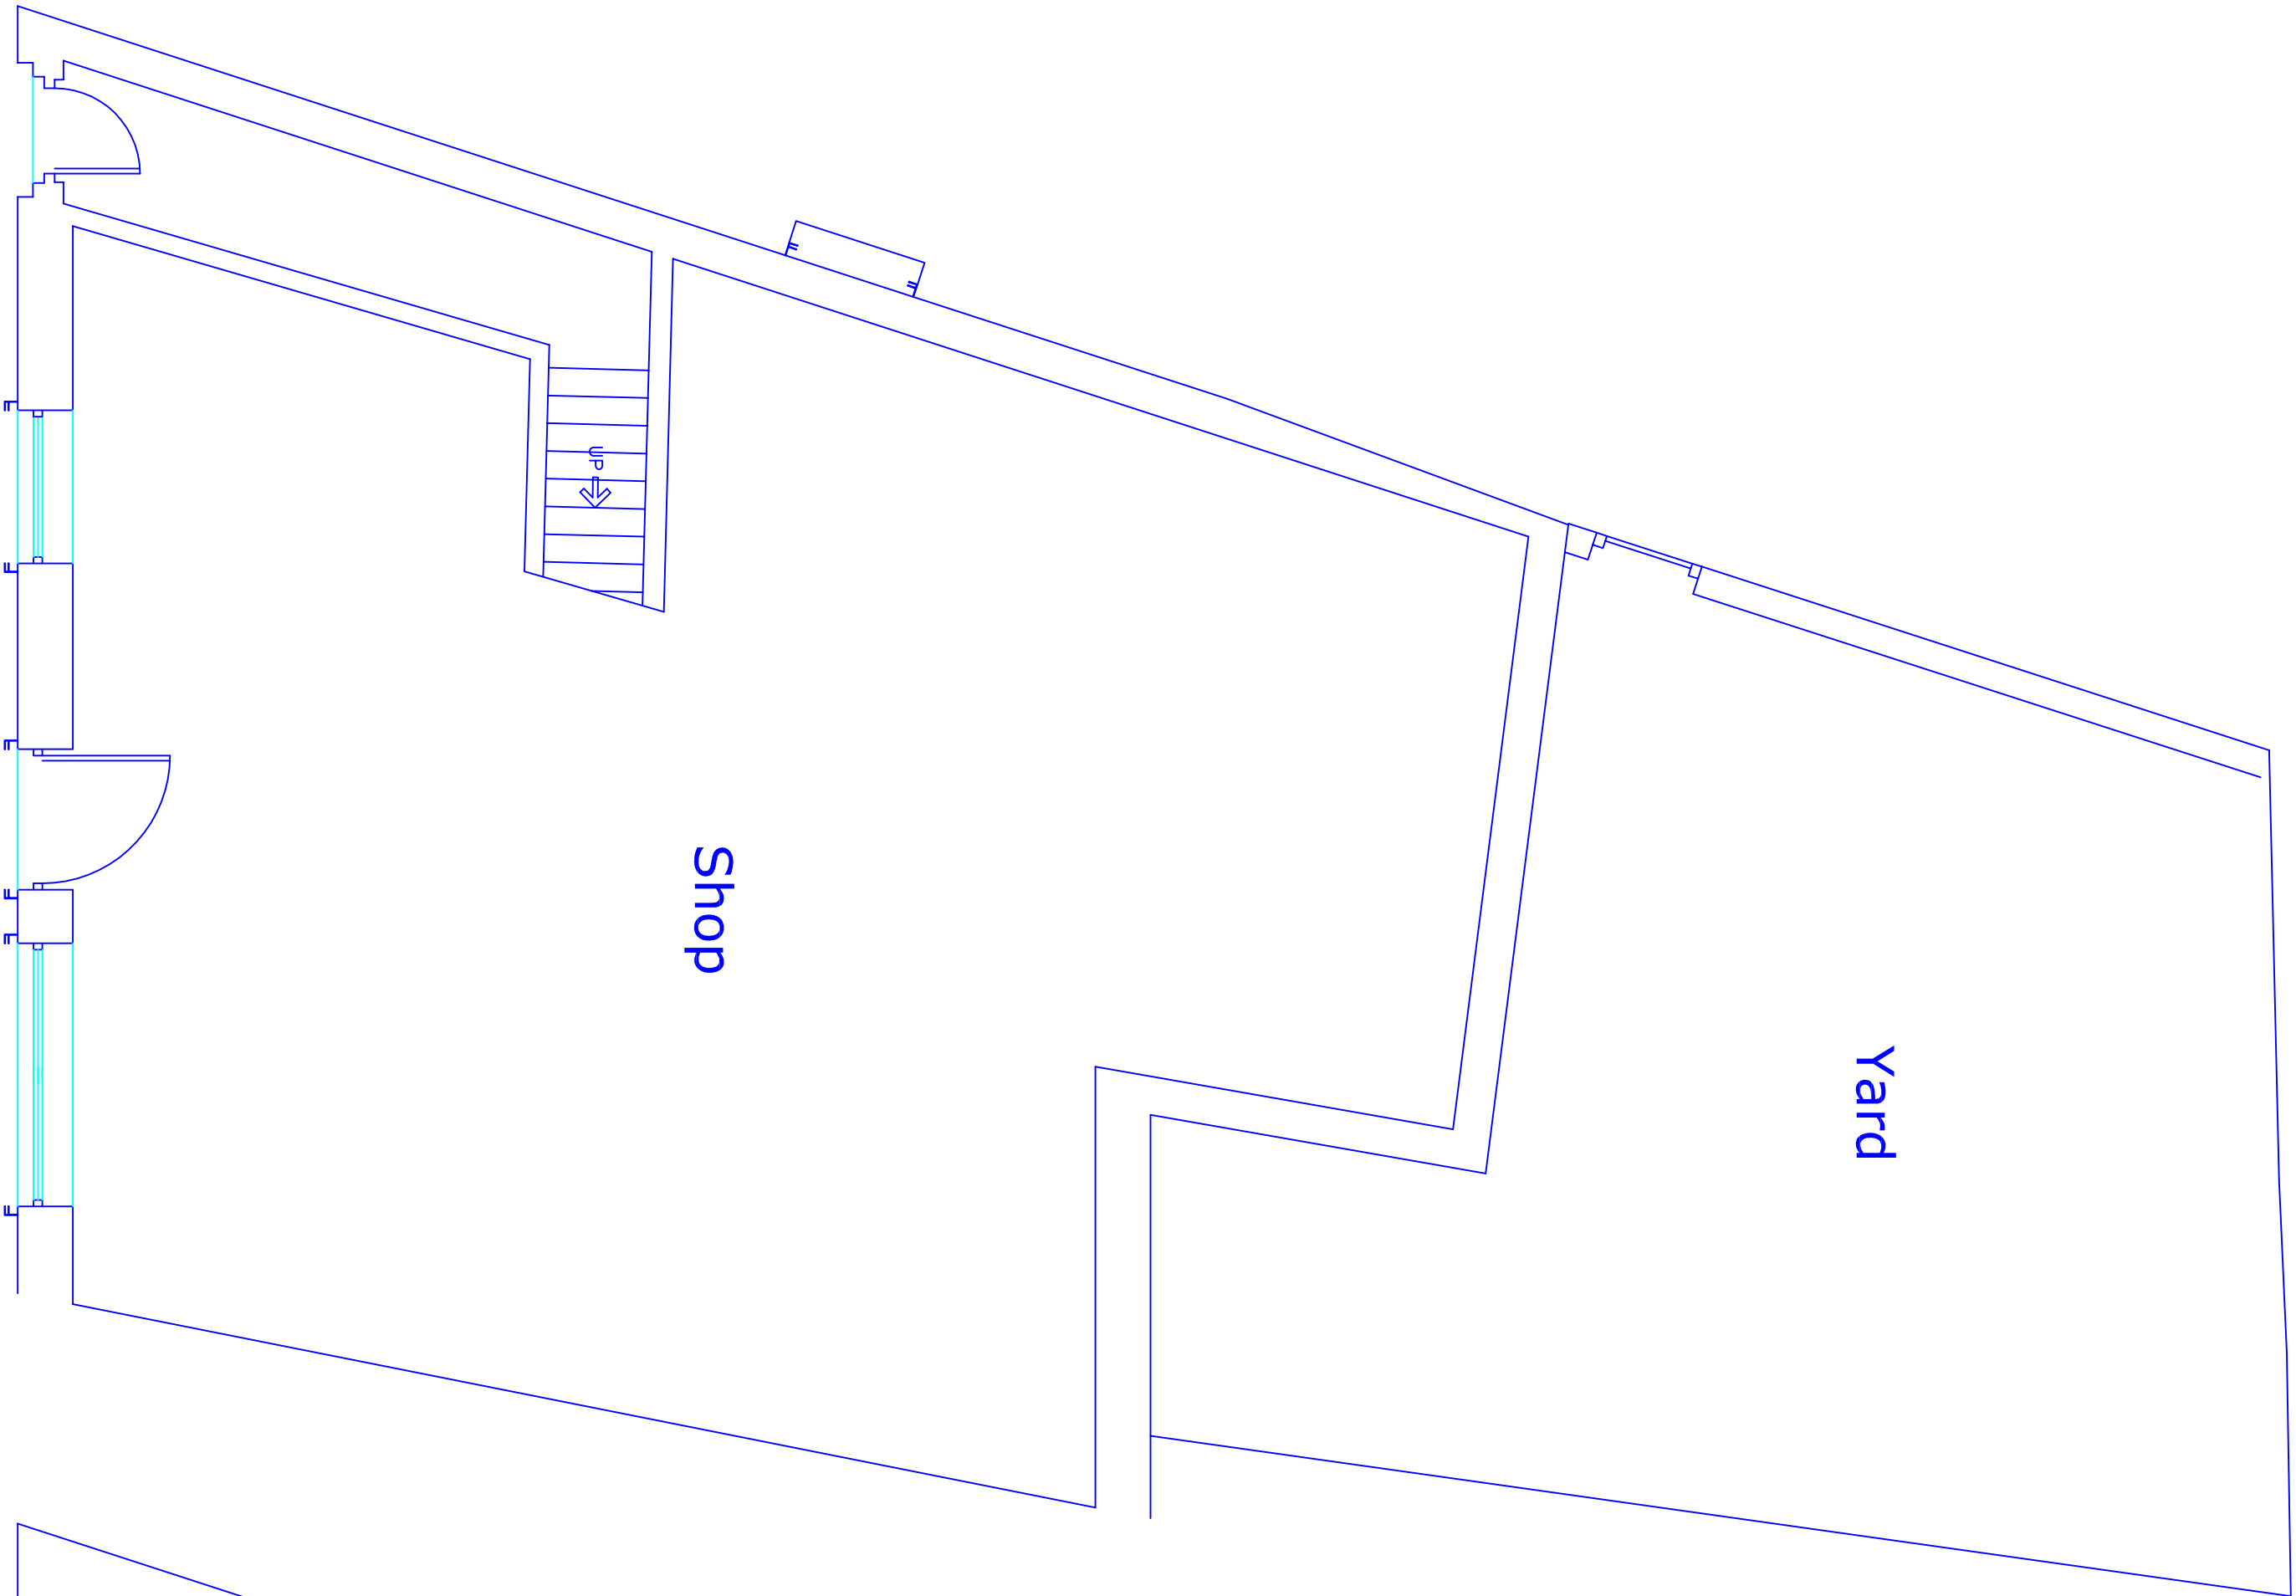

Existing Plan
First Floor

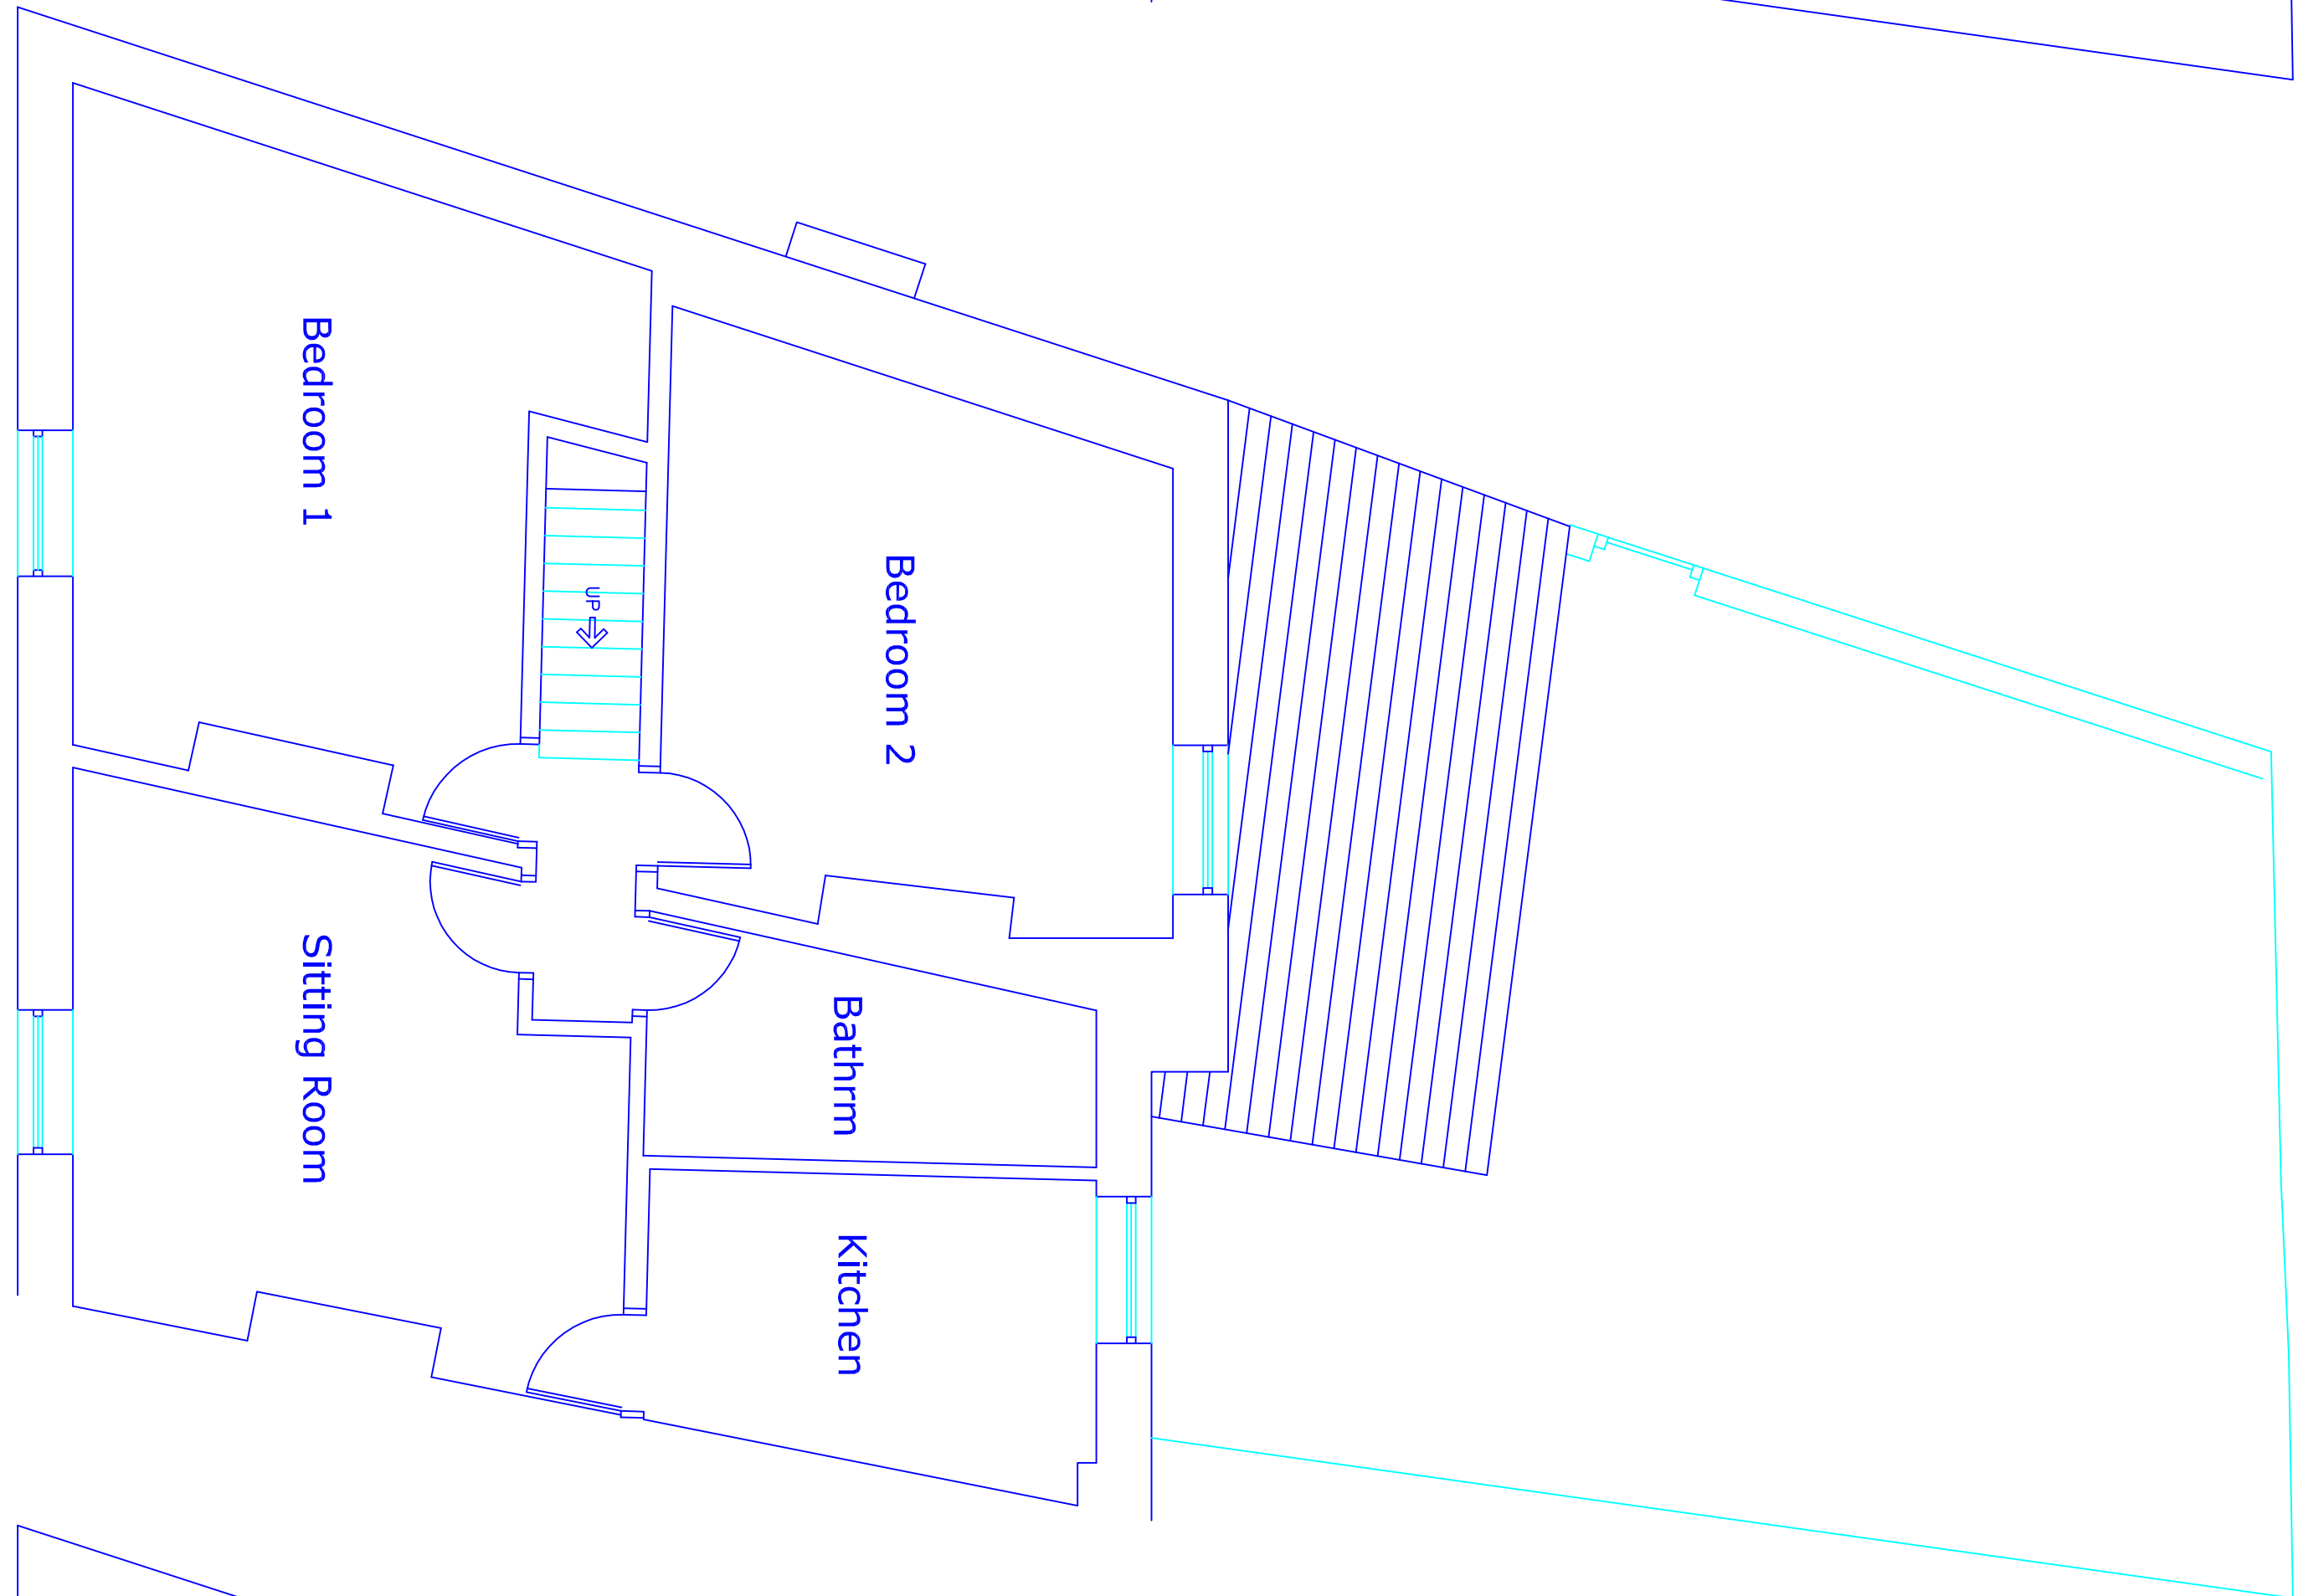


Existing Plan
Loft

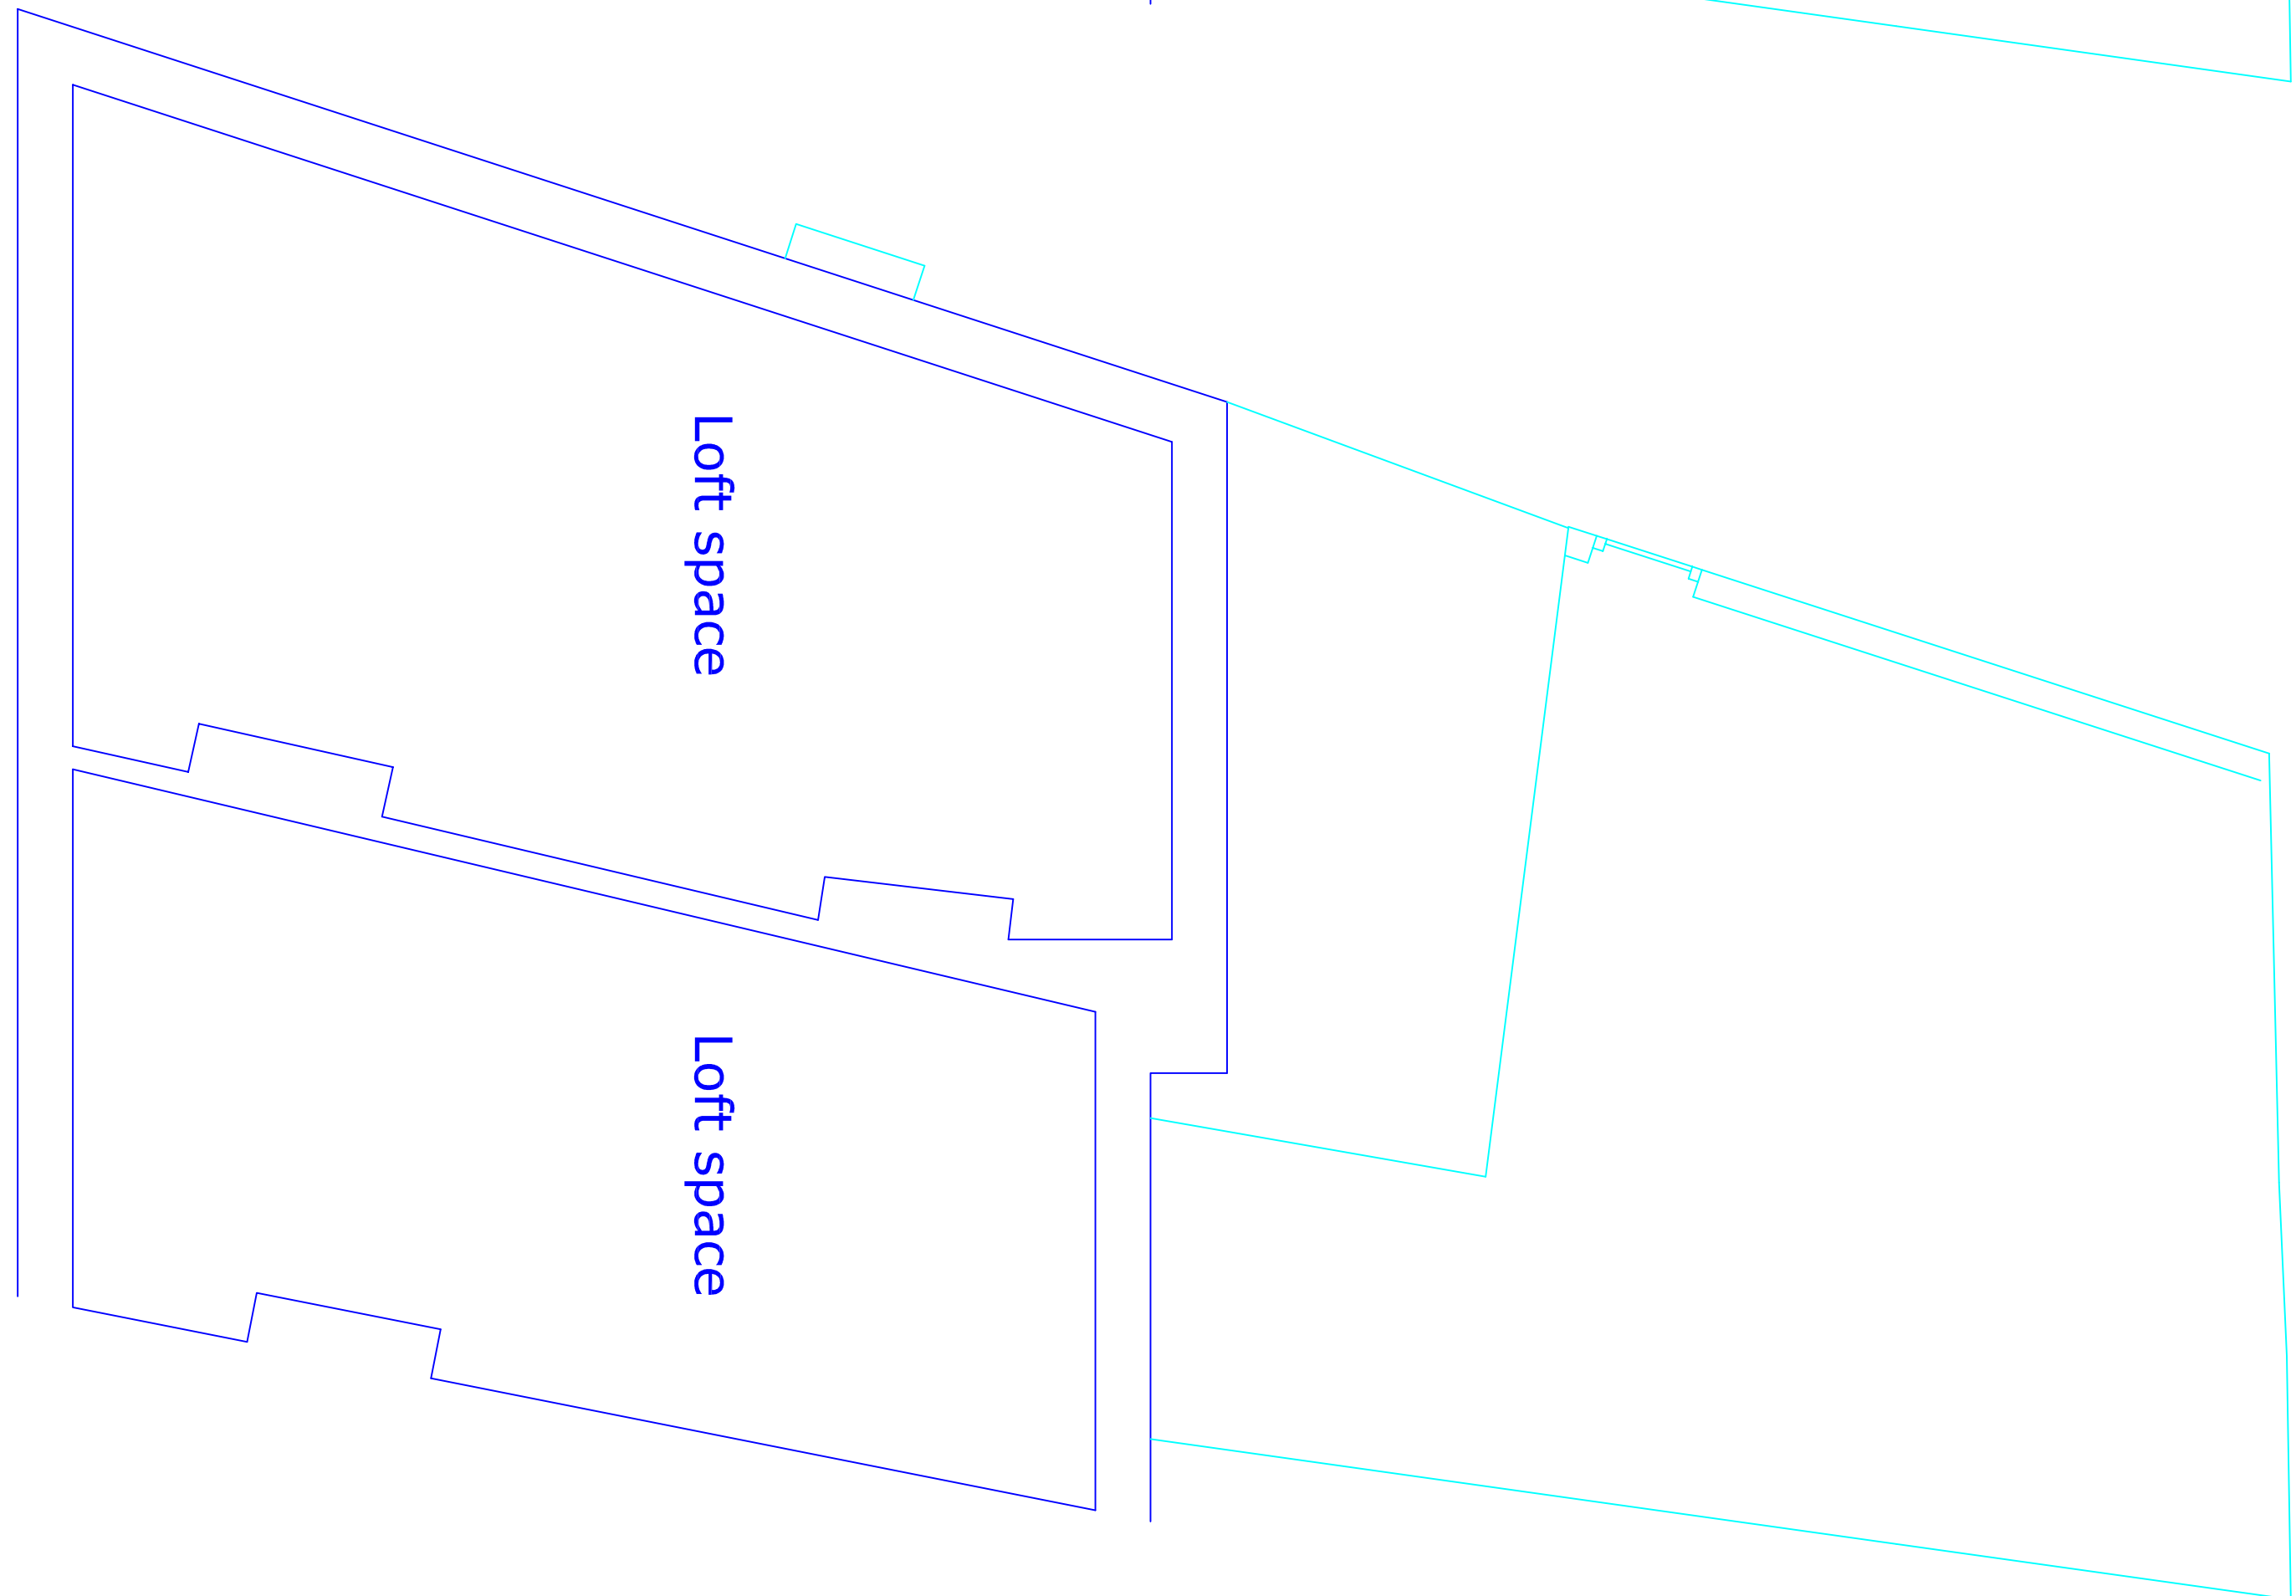

This drawing and design concept is the property of PPV design. It should not be reproduced without written permission

2 Helmsford Road, Holcombe Village
Ramsbottom, Lancashire BL8 4PA
Gary Peardon (XK home) DpArch R3A
garn@ppv-design.co.uk www.ppv-design.co.uk
T. 0706 822751 M. 07712 669482

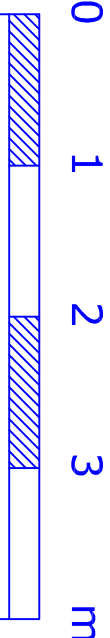

73-75 Ainsworth Road
Bury
BL8 2PY

JG1-01 Existing Layout Plans

PPV design Ltd

scale 1:50 at A1
November 2021