


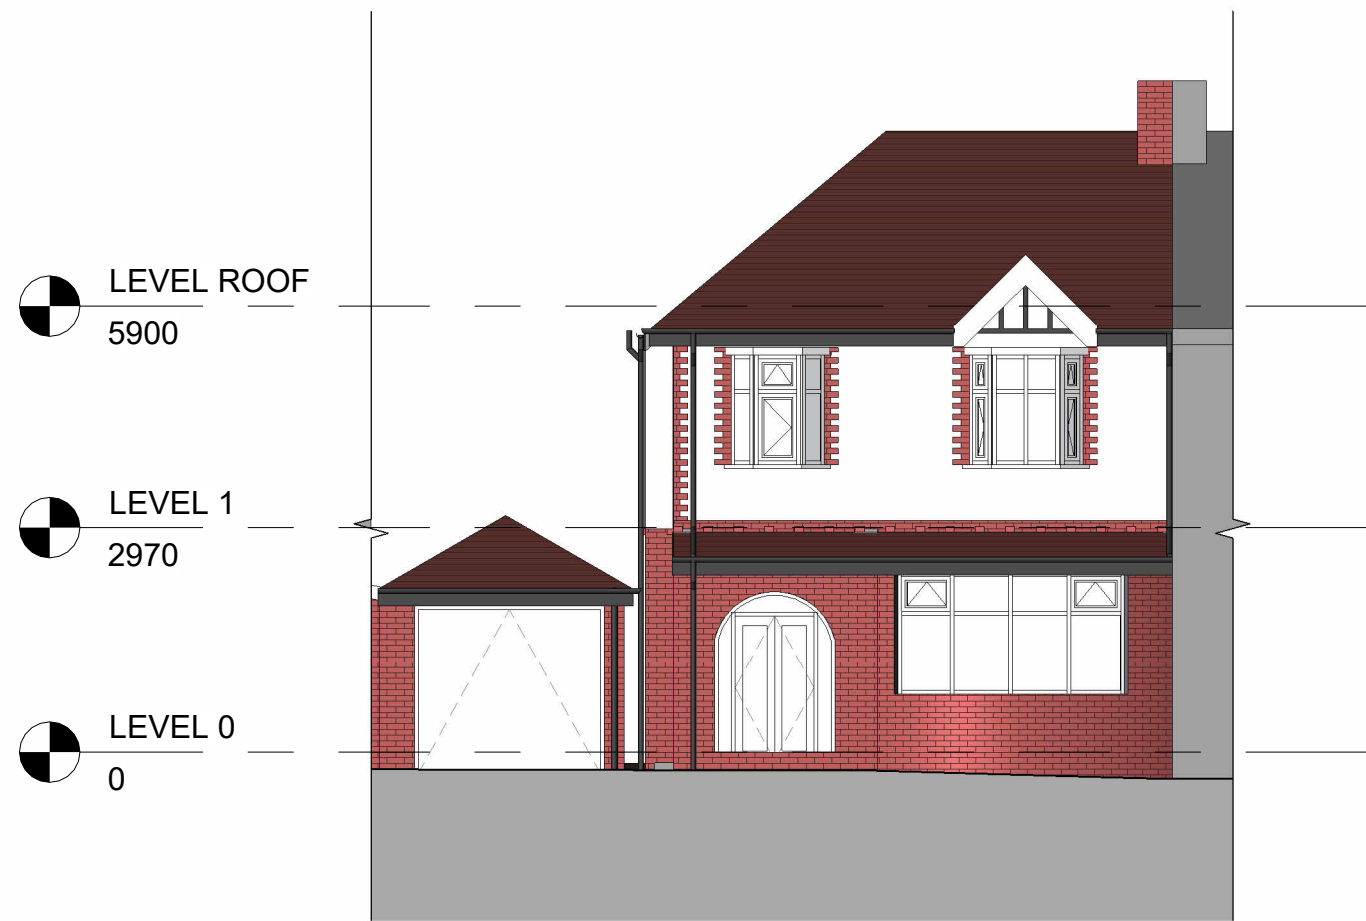


3 Front - Existing
1 : 100




4 Left Side - Existing
1 : 100




5 Rear - Existing
1 : 100

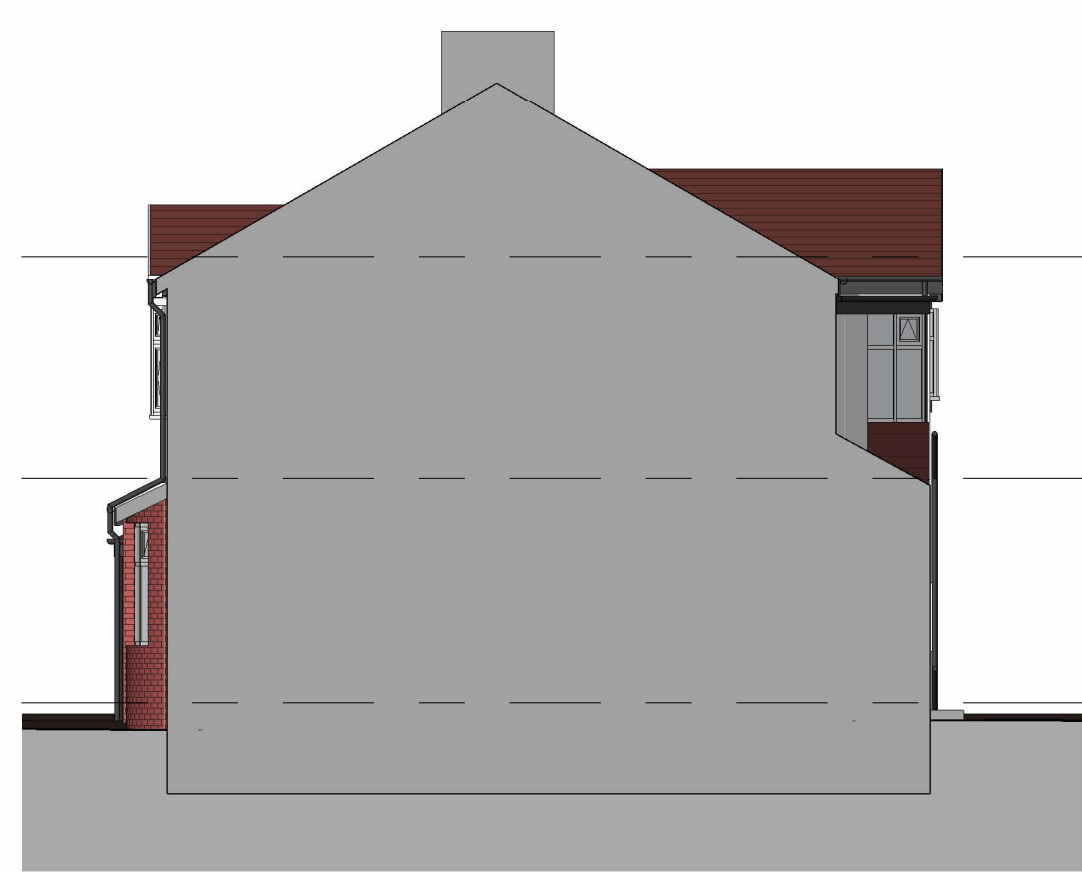



6 Right Side - Existing
1 : 100

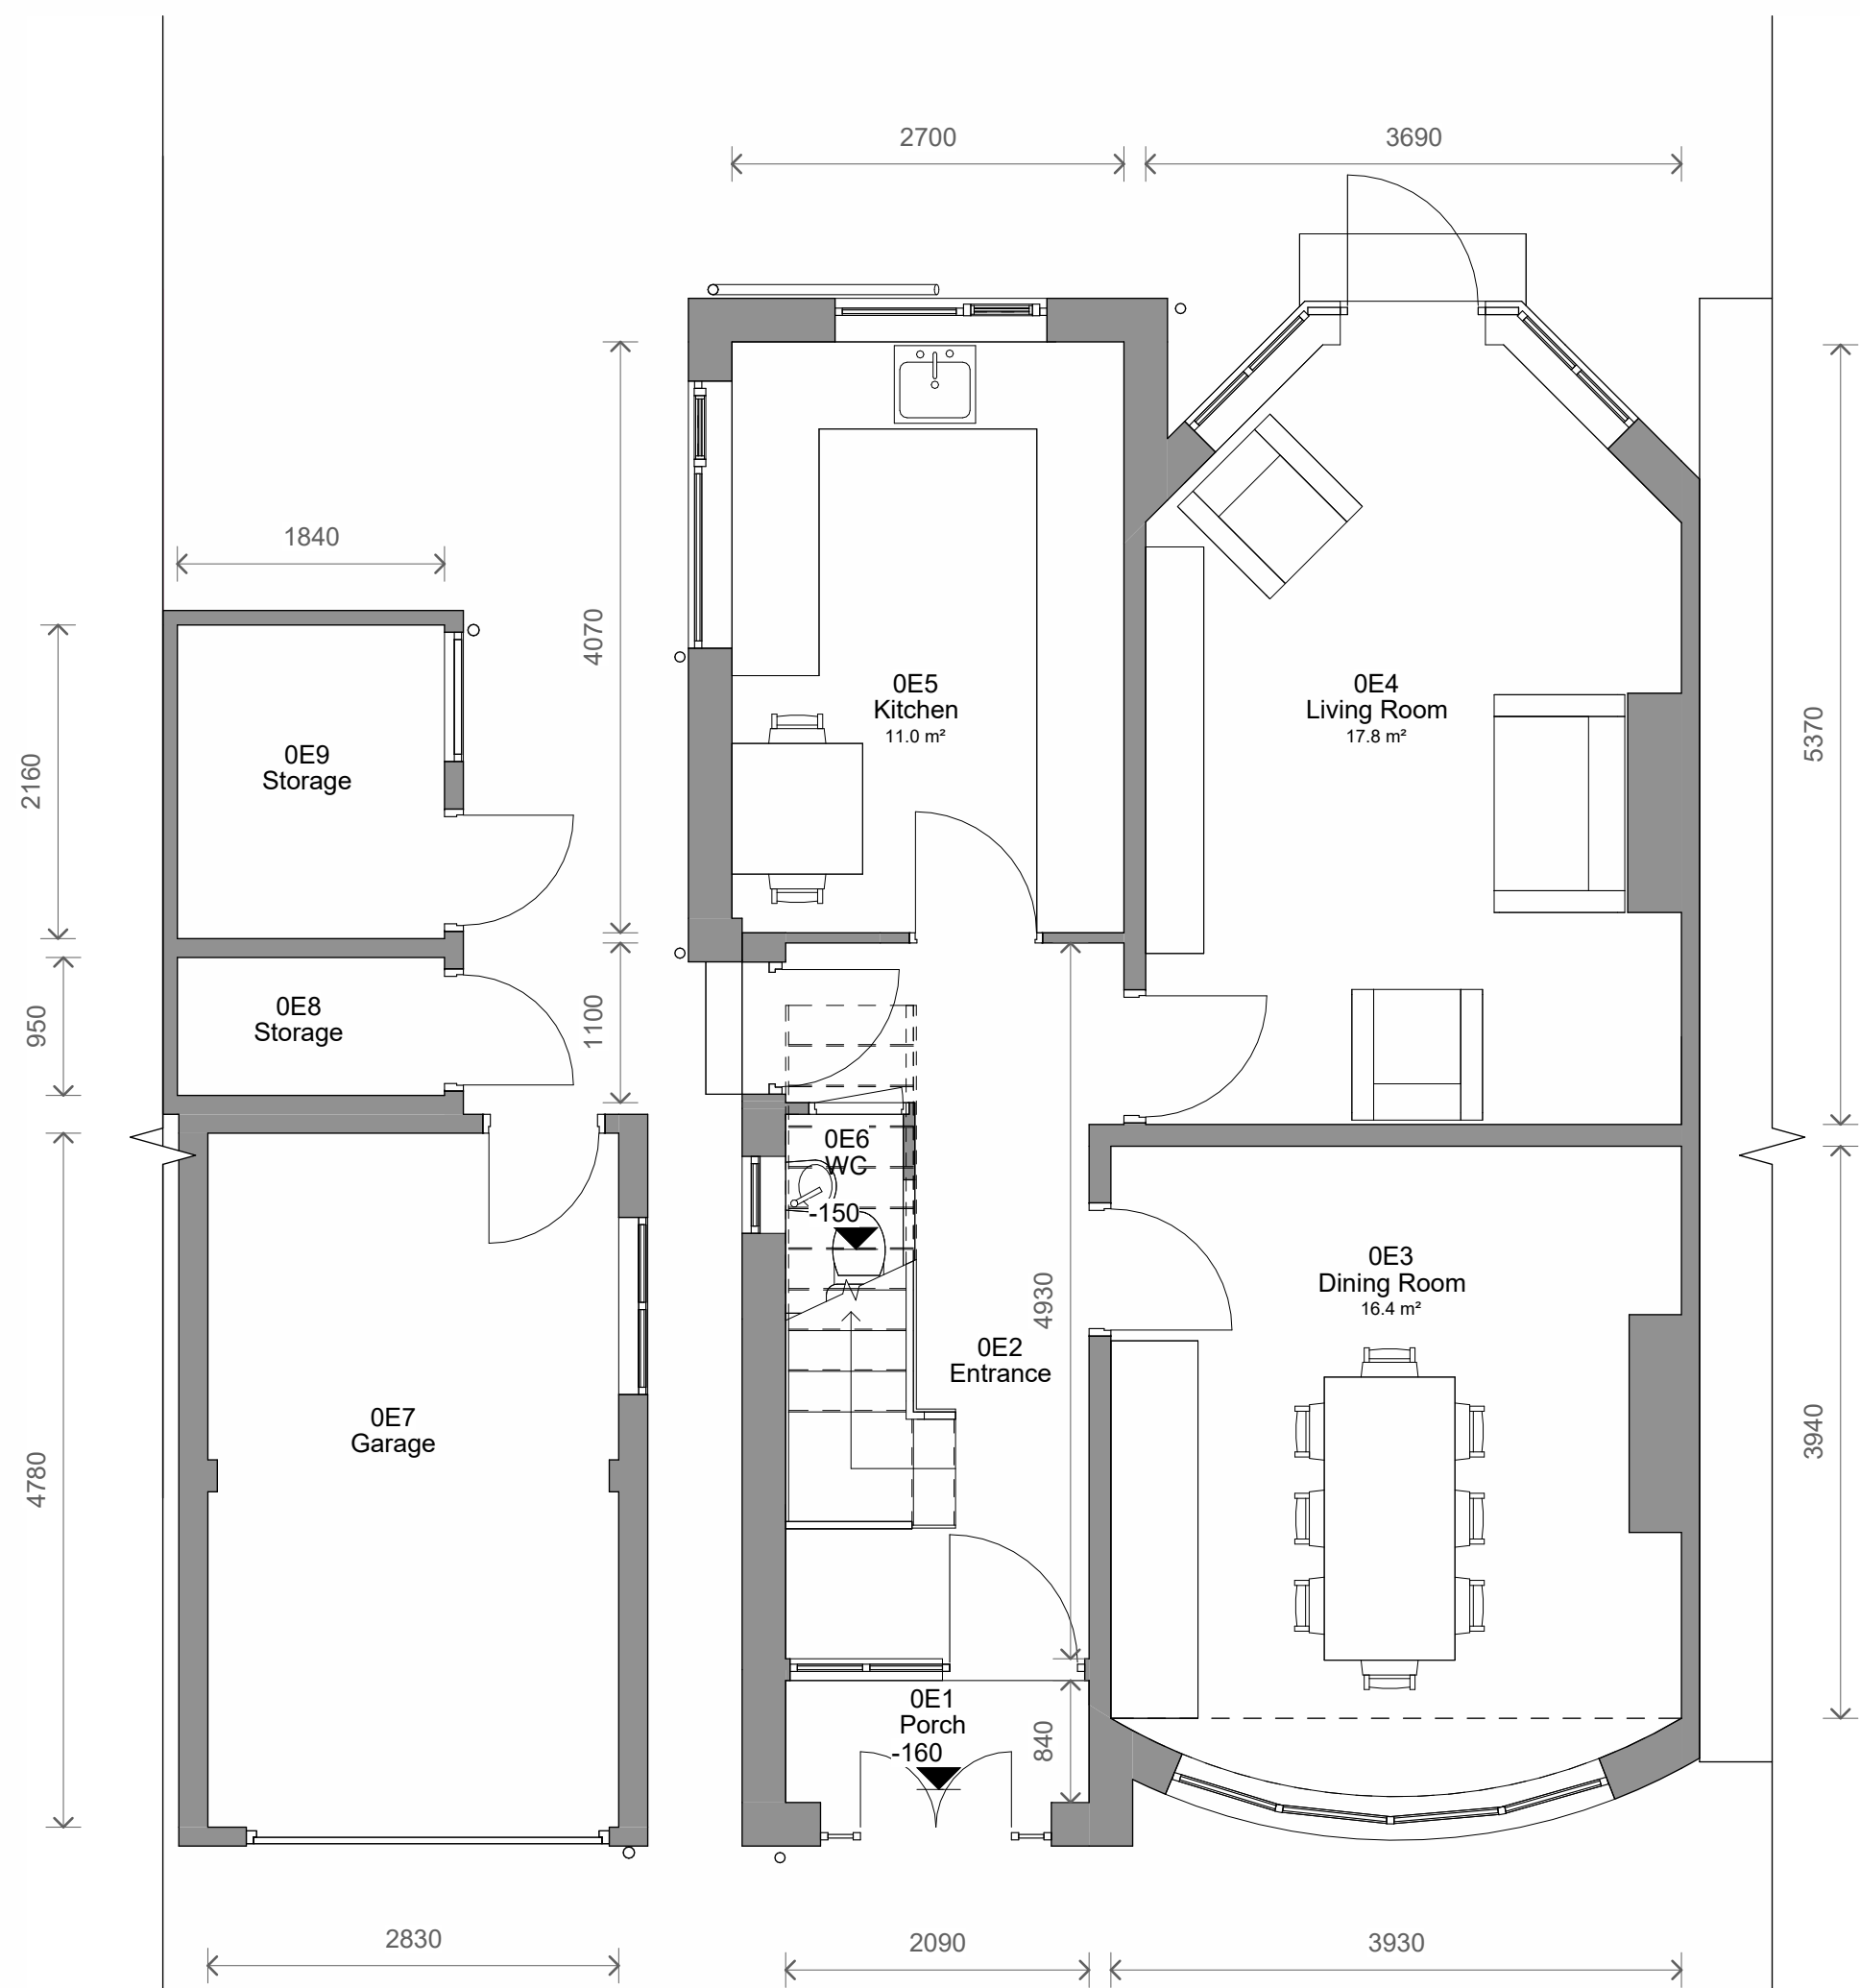

1 Level 0 - Existing
1 : 50

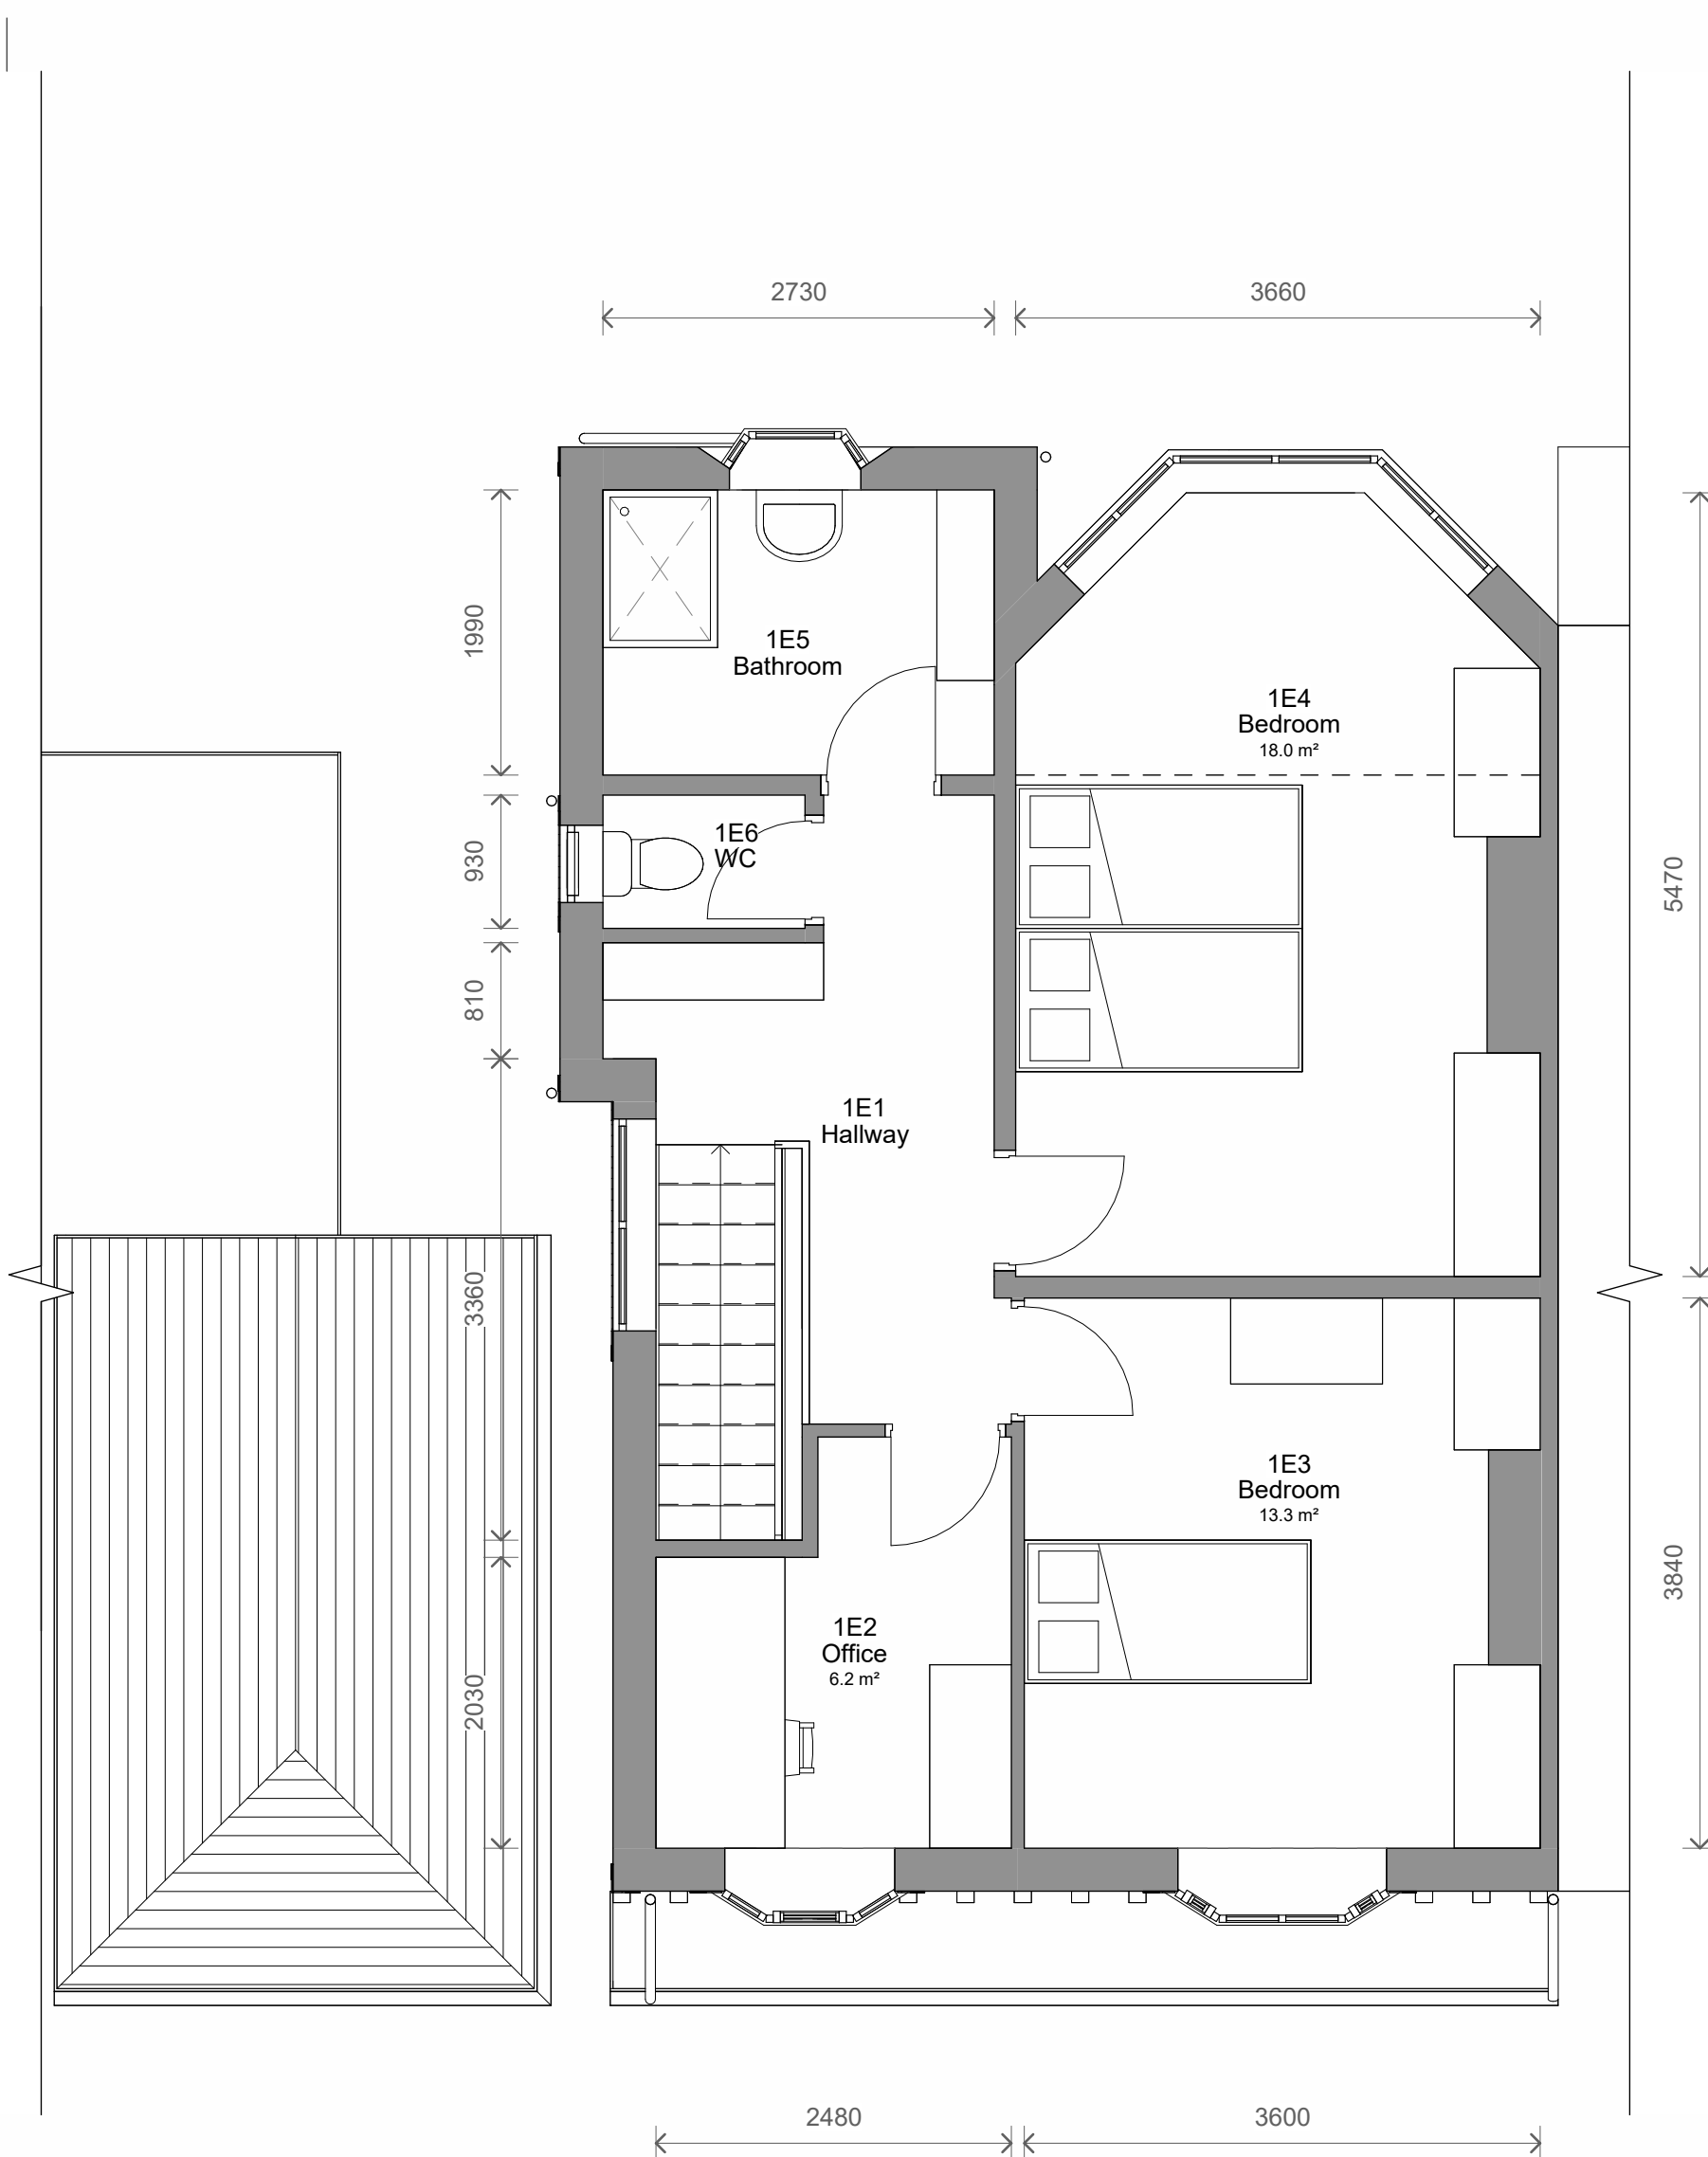

2 Level 1 - Existing
1 : 50

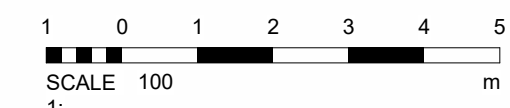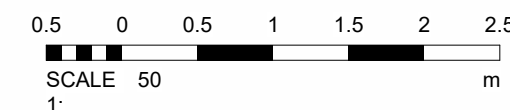

No. Description		Date	Initial
PROJECT			
12 Beechwood Road			
TITLE			
Existing Plans and Elevations			
STATUS			
DESIGN			
DRAWN BY	DATE	SCALE (@ A1)	
JB	09/02/2024	As indicated	
PROJECT NUMBER	DRAWING NUMBER	REV	
GSS23182	002		
GOLD SKETCH S T U D I O S www.goldsketch.co.ukinfo@goldsketch.co.uk0161 792 9595			
NOTES			
© COPYRIGHT - ALL RIGHTS RESERVED.			
THIS DRAWING SHALL NOT BE REPRODUCED WITHOUT PRIOR WRITTEN CONSENT.			
DRAWING TO BE USED FOR THE STATUS INDICATED ONLY.			
ALL DIMENSIONS AND SETTING OUT SHALL BE CHECKED AND CONFIRMED ON SITE. ANY DISCREPANCIES TO BE REPORTED TO THE			
ENGINEER IMMEDIATELY. THE CONSULTANT SHALL BE RESPONSIBLE FOR ANY WORK. ALL WORK AND MATERIALS TO BE IN ACCORDANCE WITH CURRENT BUILDING			
LEGISLATION, RELEVANT CODES OF PRACTICE AND BRITISH STANDARDS. ALL DIMENSIONS ON THIS DRAWING ARE IN MILLIMETRES UNLESS			
OTHERWISE STATED.			