


- NOTES:
- ALL INFORMATION ON THIS DRAWING IS COPYRIGHT ©
 - ALL SIZES TO BE VERIFIED ON SITE
 - NO DIMENSIONS TO BE SCALED OFF THIS DRAWING
 - ALL DIMENSIONS ARE TO STRUCTURE ONLY UNLESS OTHERWISE STATED
 - ALL DIMENSIONS TO DRAWING IN MILLIMETRES UNLESS OTHERWISE STATED
 - THIS DRAWING TO BE READ IN CONJUNCTION WITH ALL OTHER PROJECT DRAWINGS

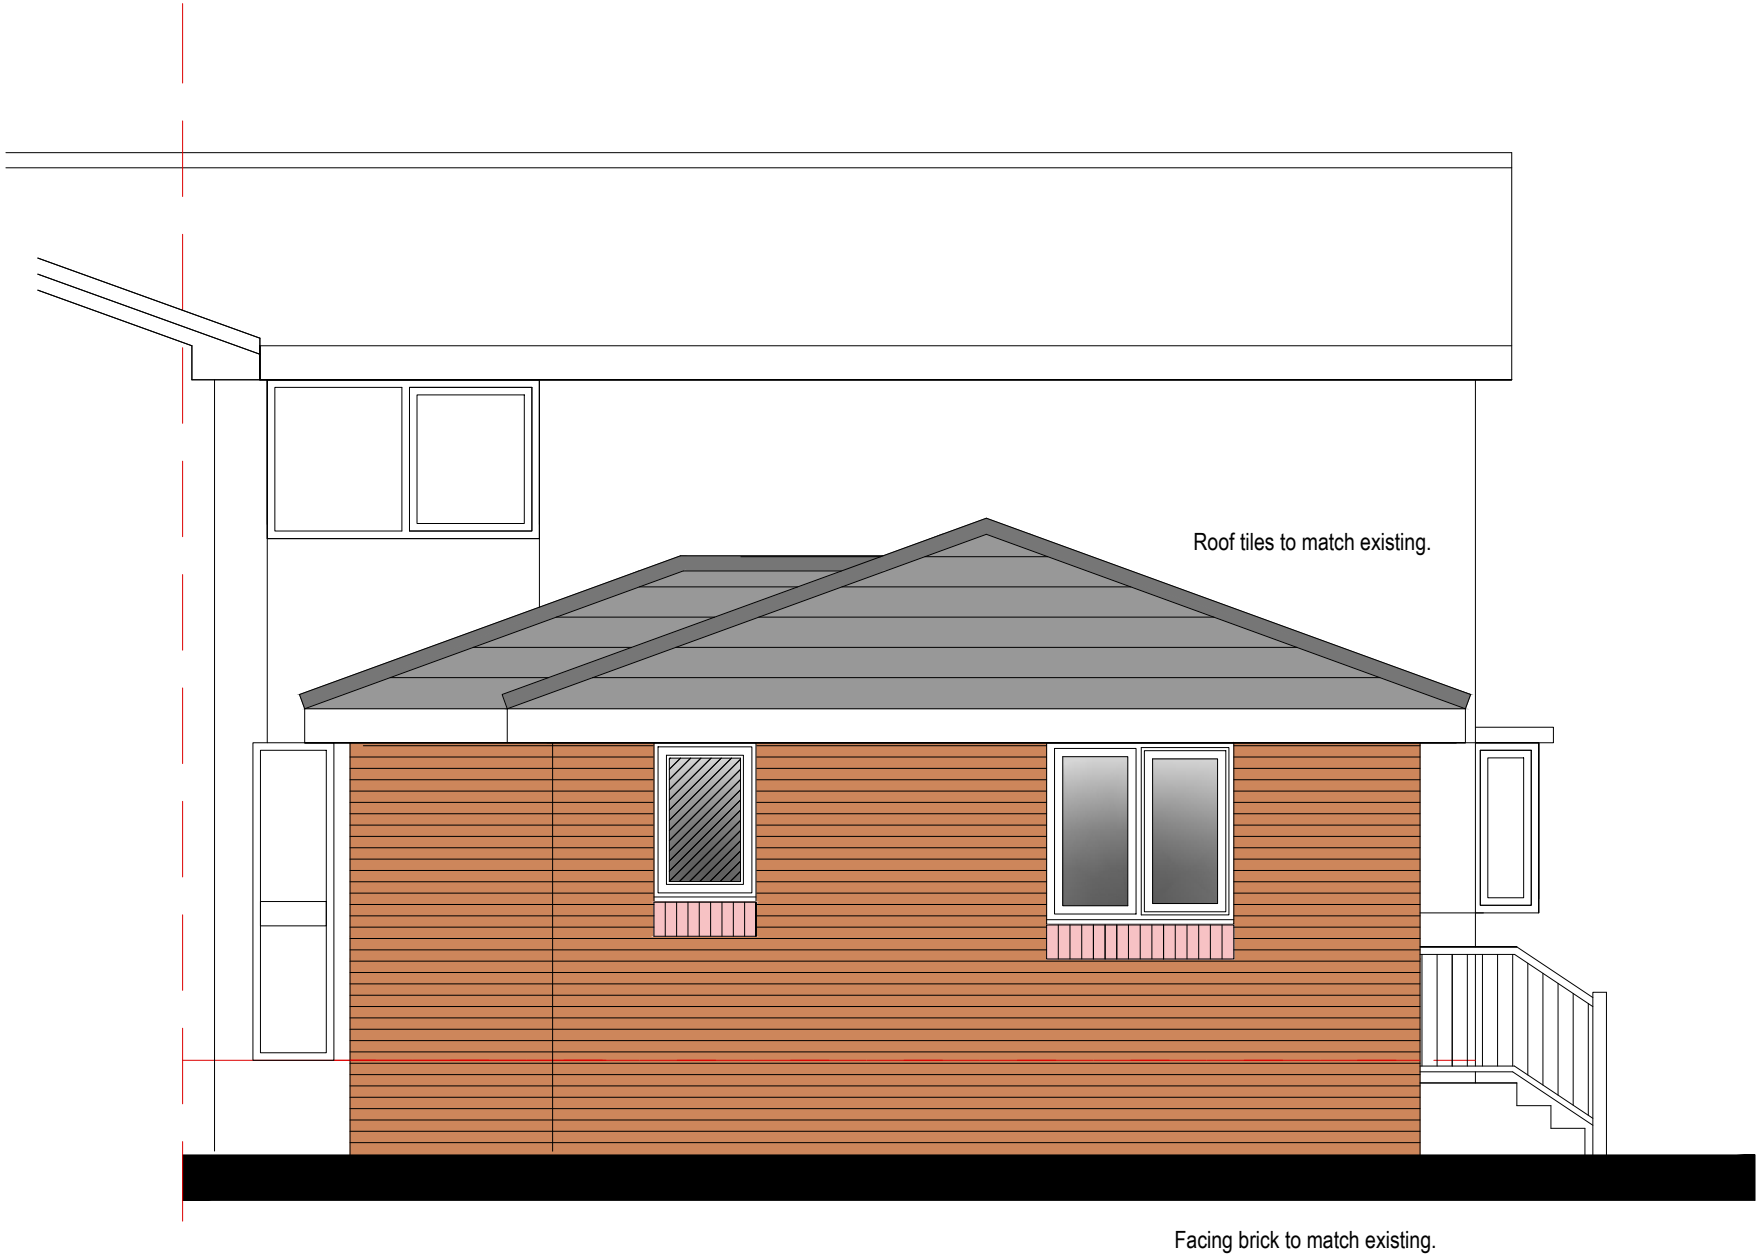

Proposed Elevation to Woburn Drive

REV.	DATE	DESCRIPTION	BY
FONTWELL ARCHITECTURAL DESIGN			
PROJECT TITLE: PROPOSED EXTENSION 1 STOKESAY CLOSE BURY BL9 8DB			
DRAWING TITLE: PROPOSED ELEVATION 2			
DRAWING No: 008.01.07			
DRAWING STATUS: PLANNING ONLY			
SCALE: 1:50@A3		REVISION: -	
DATE: APR. 24		DRAWN BY: PF	