


The builder must check the site and the approved drawings before commencing the works and must take any working measurements as necessary. Any discrepancy in the drawing must be reported to the client.

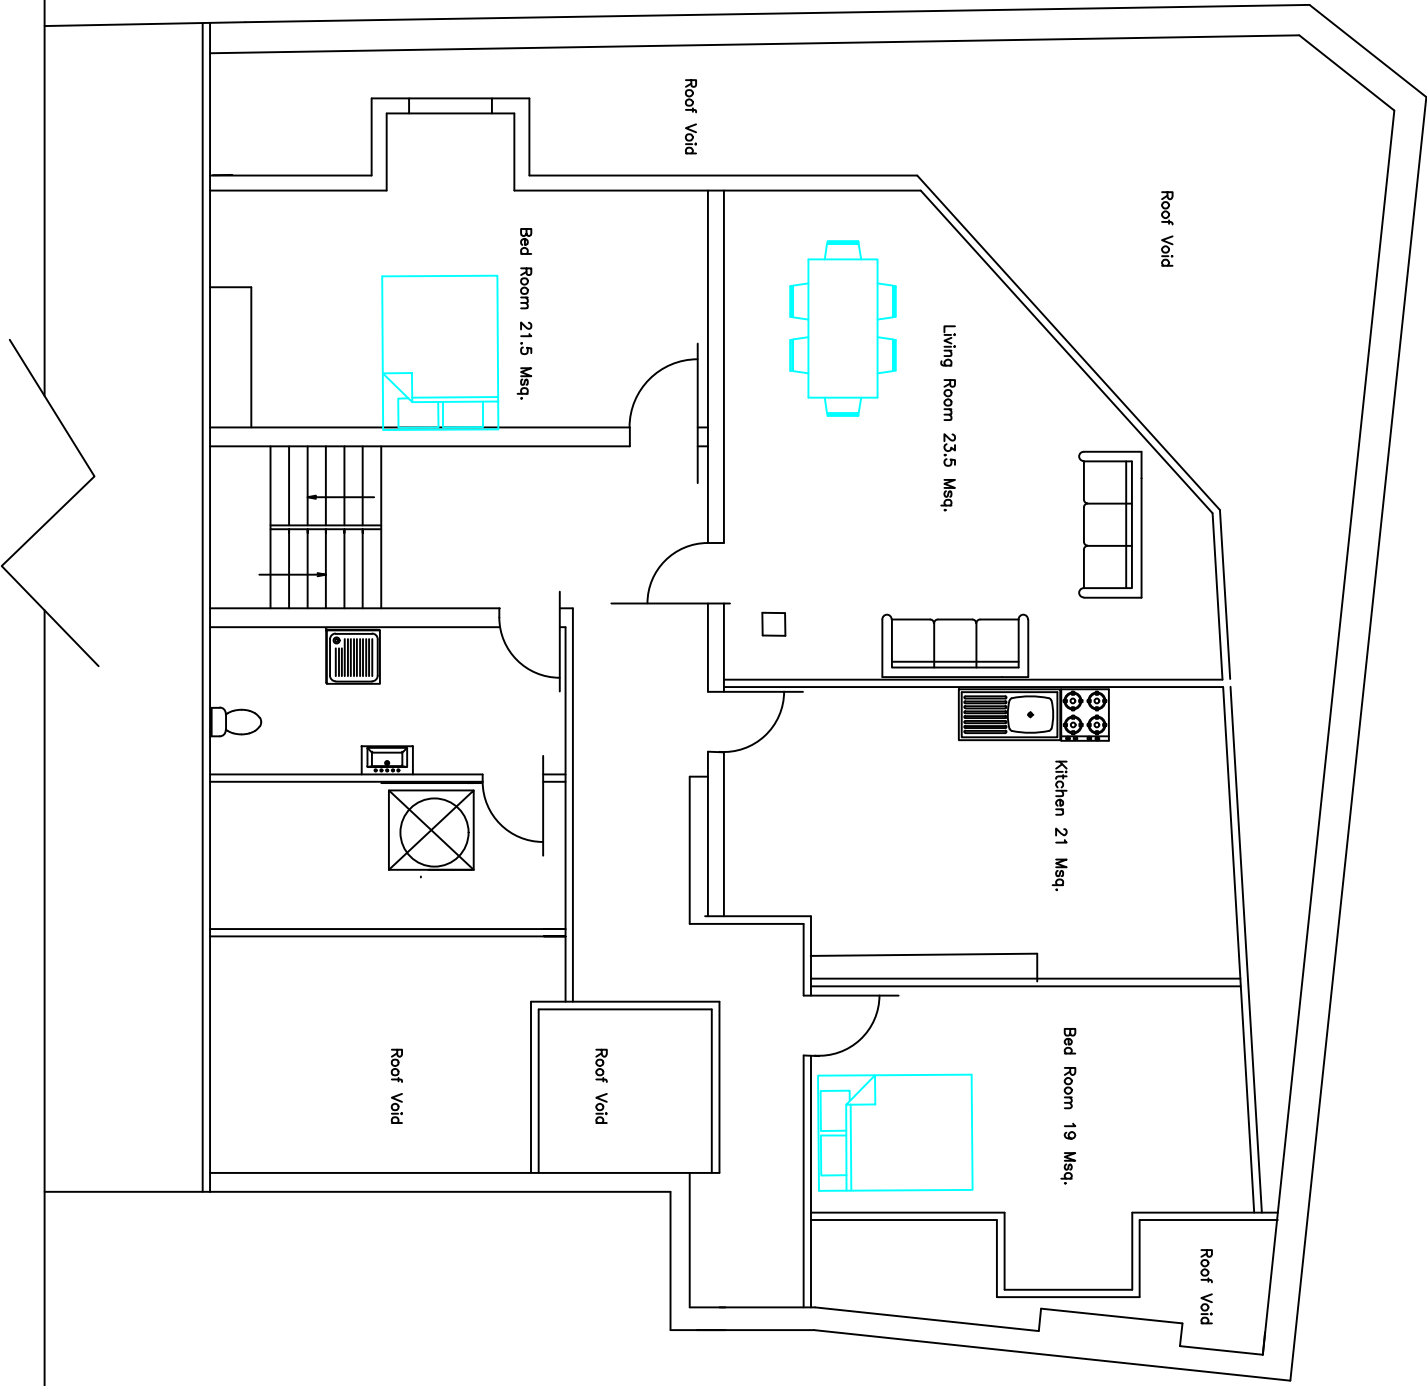

Existing 2nd Floor

REVISION		initial
no.	date	description

HSH
Engineering Design Services Ltd
428 Cheetham Hill Road Cheetham Manchester
M8 9LE, UK 01617956385,07940197333

project title	Proposed variation of 1st & 2nd Floors to create 6 no self contained apartment .		
client	Ms Yasmin Shariff		
dwg. title	Existing 2nd Flr Layout Plans		
dwg.no.	sheet no.	scale.	job no.
Dwg No.03		1:100 • A3	
201 Manchester Road Bury BL9 9HL			
drawn by.	checked by.	approved by.	date
TZ		-	Feb 2023