




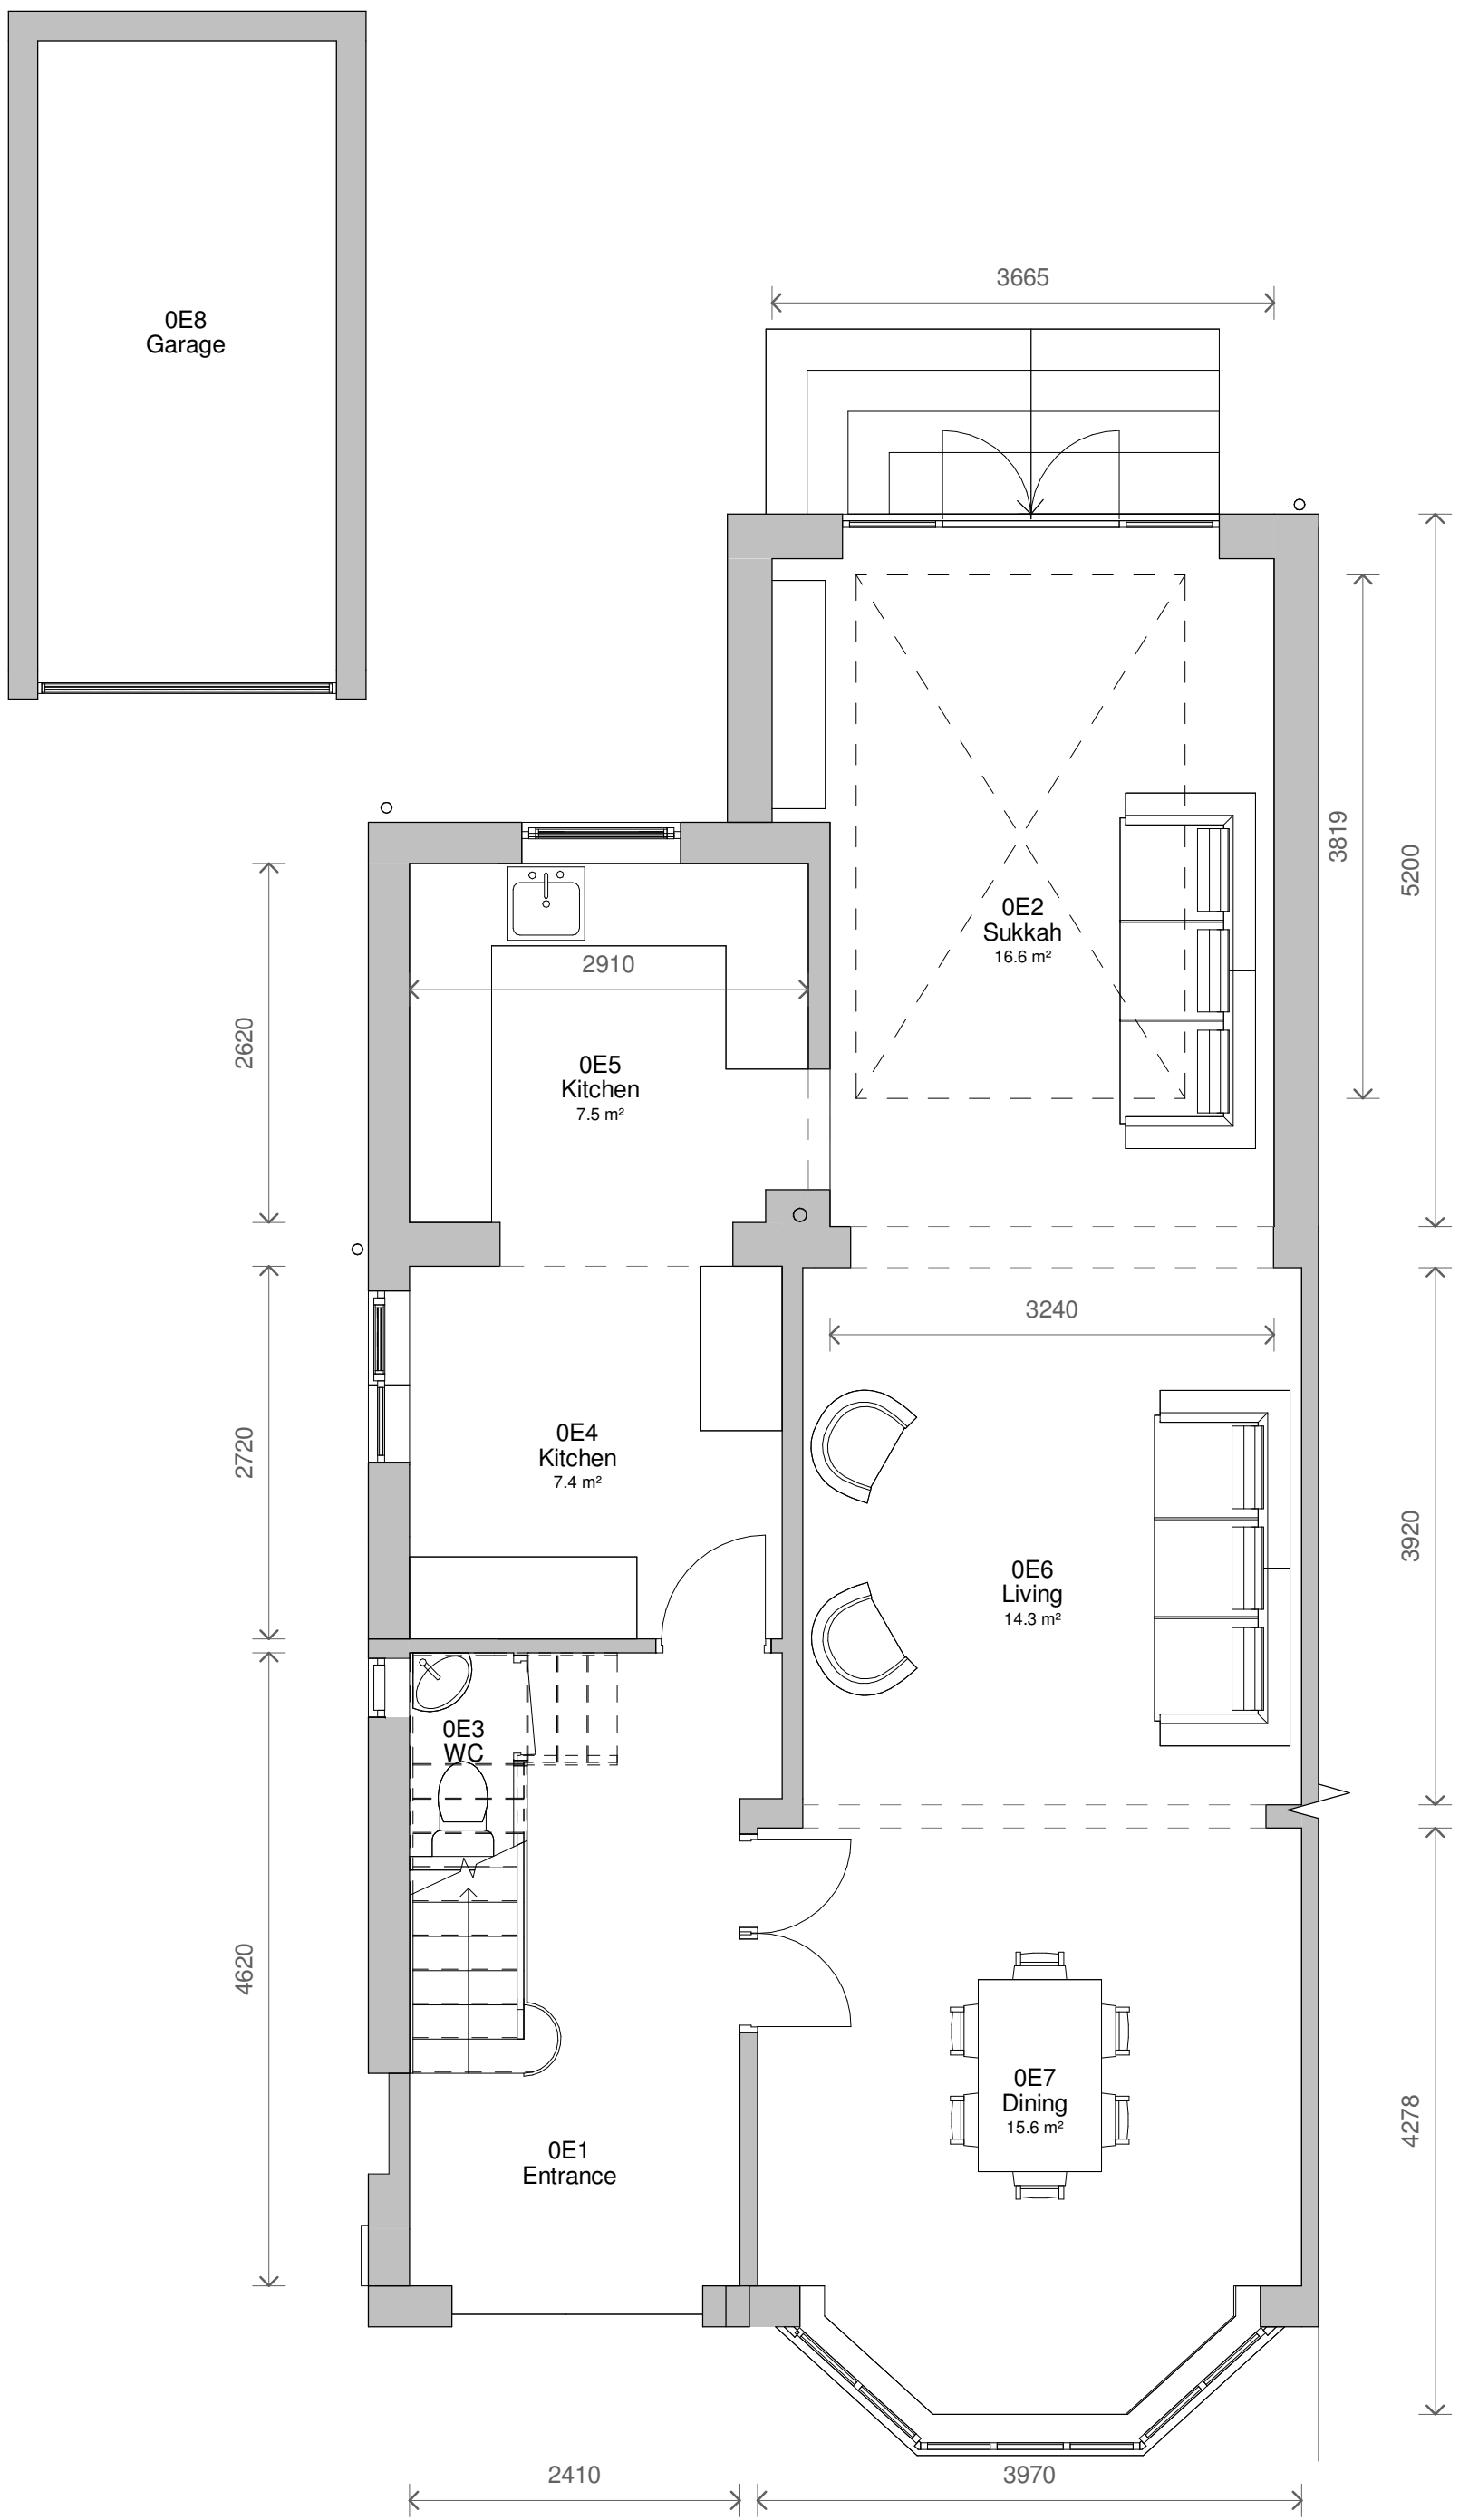

5 Level 0 - Existing
1 : 50

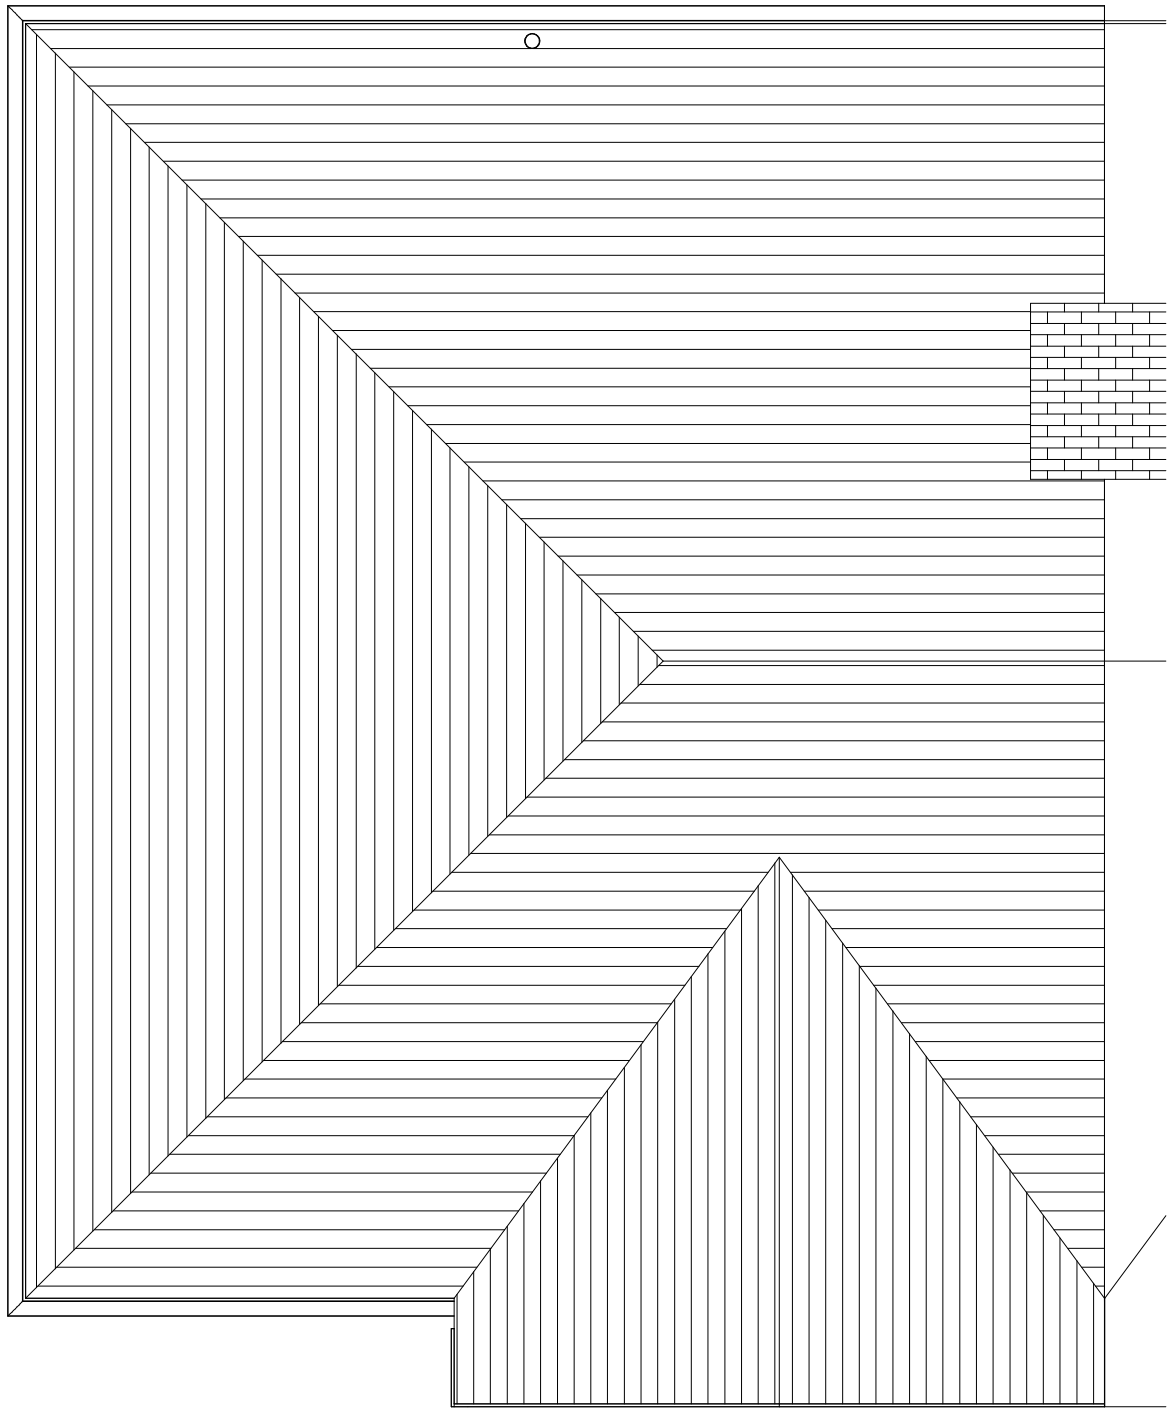

7 Level Roof - Existing
1 : 50

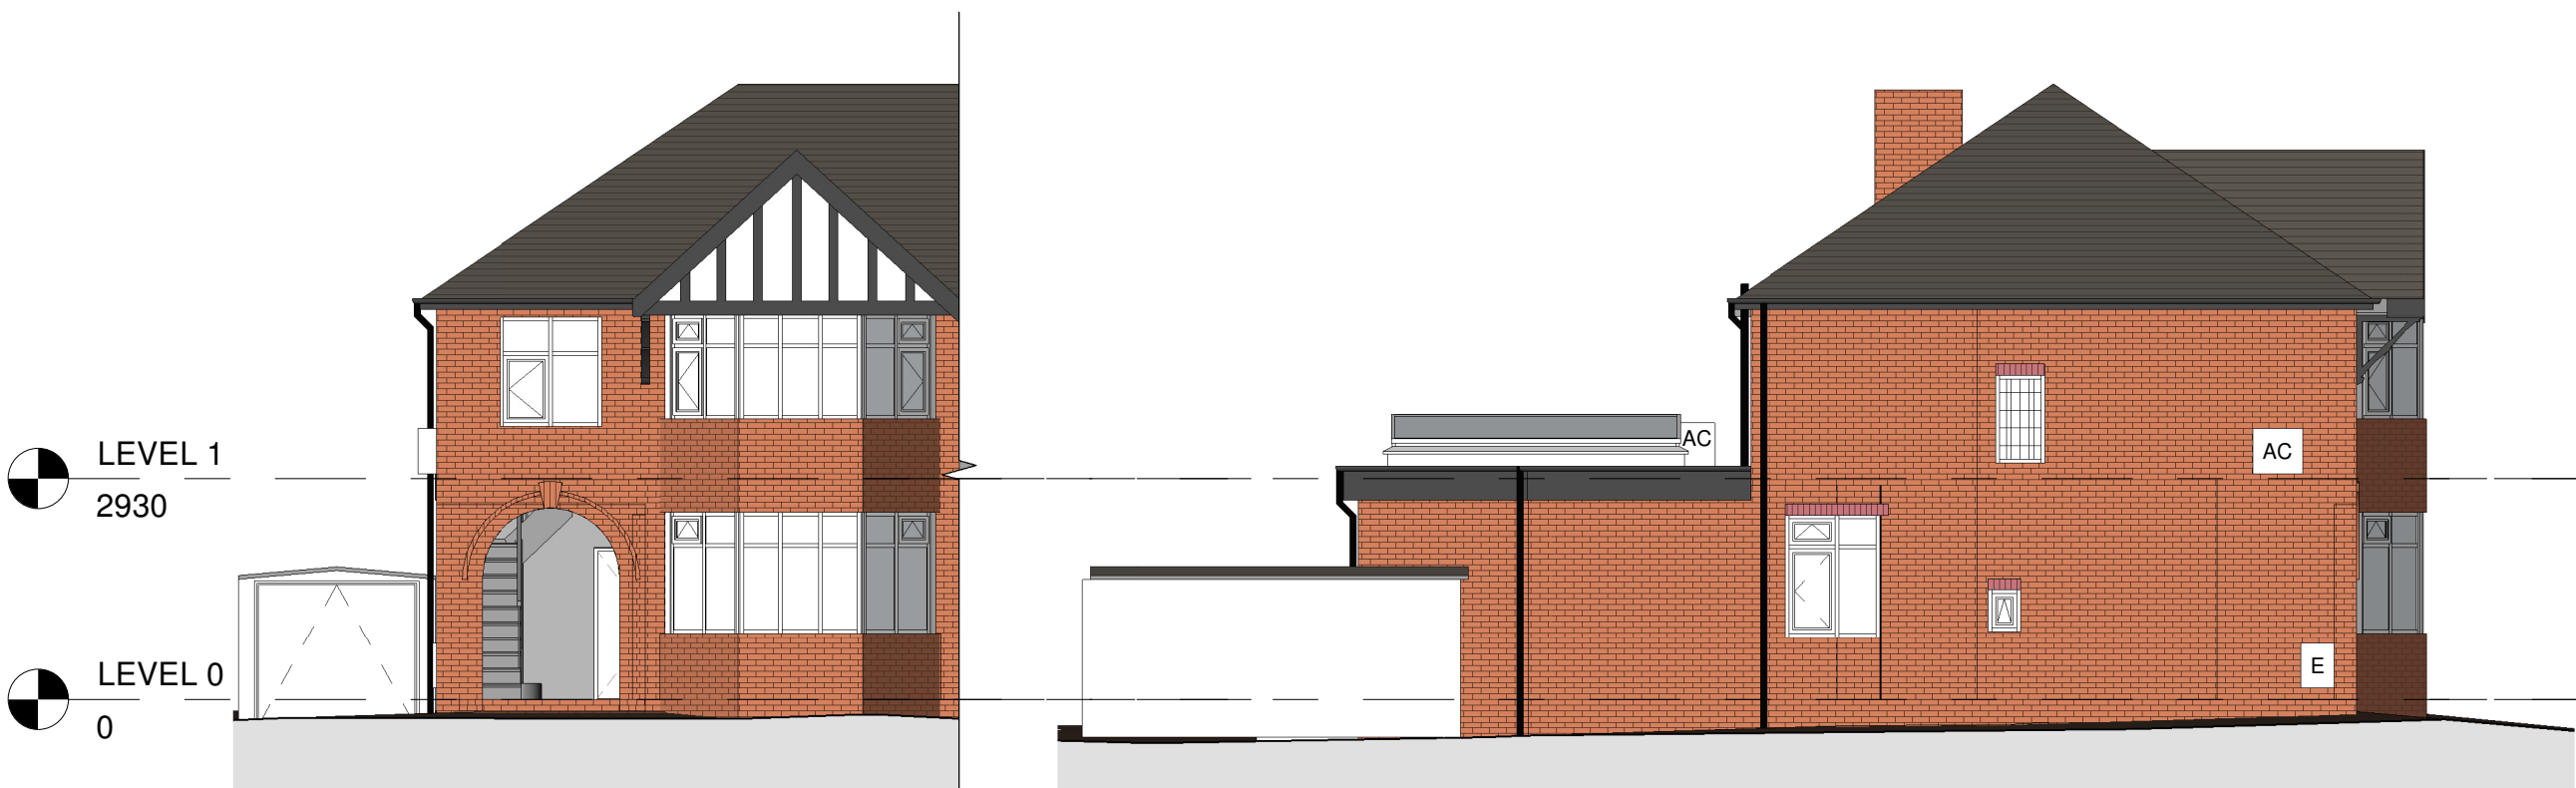

1 Front - Existing
1 : 100


2 Left Side - Existing
1 : 100



3 Rear - Existing
1 : 100



4 Right Side - Existing
1 : 100

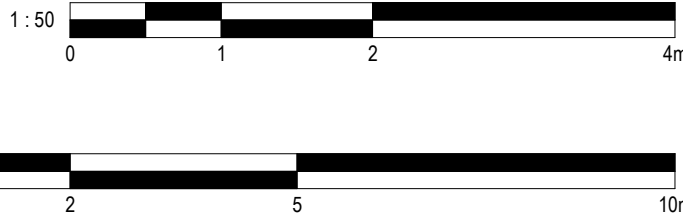

No.		Description	Date
PROJECT		14 Meadfoot Avenue	
TITLE		Existing Plans and Elevations	
CLIENT		Dresdner	
STATUS		DESIGN	
DRAWN BY	DATE	SCALE (@ A1)	
CB	18/11/2024	As indicated	
PROJECT NUMBER	DRAWING NUMBER	REV	
GSS24159	002		
GOLD SKETCH S T U D I O S www.goldsketch.co.ukinfo@goldsketch.co.uk0161 792 9595			
NOTES COPYRIGHT: ALL RIGHTS RESERVED. NO PART OF THIS DRAWING IS TO BE REPRODUCED WITHOUT WRITTEN CONSENT. DRAWING TO BE USED FOR THE EXISTENCE OF THE EXISTING ONLY. ANY DISCREPANCIES TO BE REPORTED TO THE DESIGNER PRIOR TO THE COMMENCEMENT OF ANY WORK. ALL WORK AND MATERIALS TO BE IN ACCORDANCE WITH CURRENT STATUTORY REGULATION, RELEVANT CODES OF PRACTICE AND BRITISH STANDARDS. ALL DIMENSIONS ON THIS DRAWING ARE IN MILLIMETRES UNLESS OTHERWISE STATED.			