



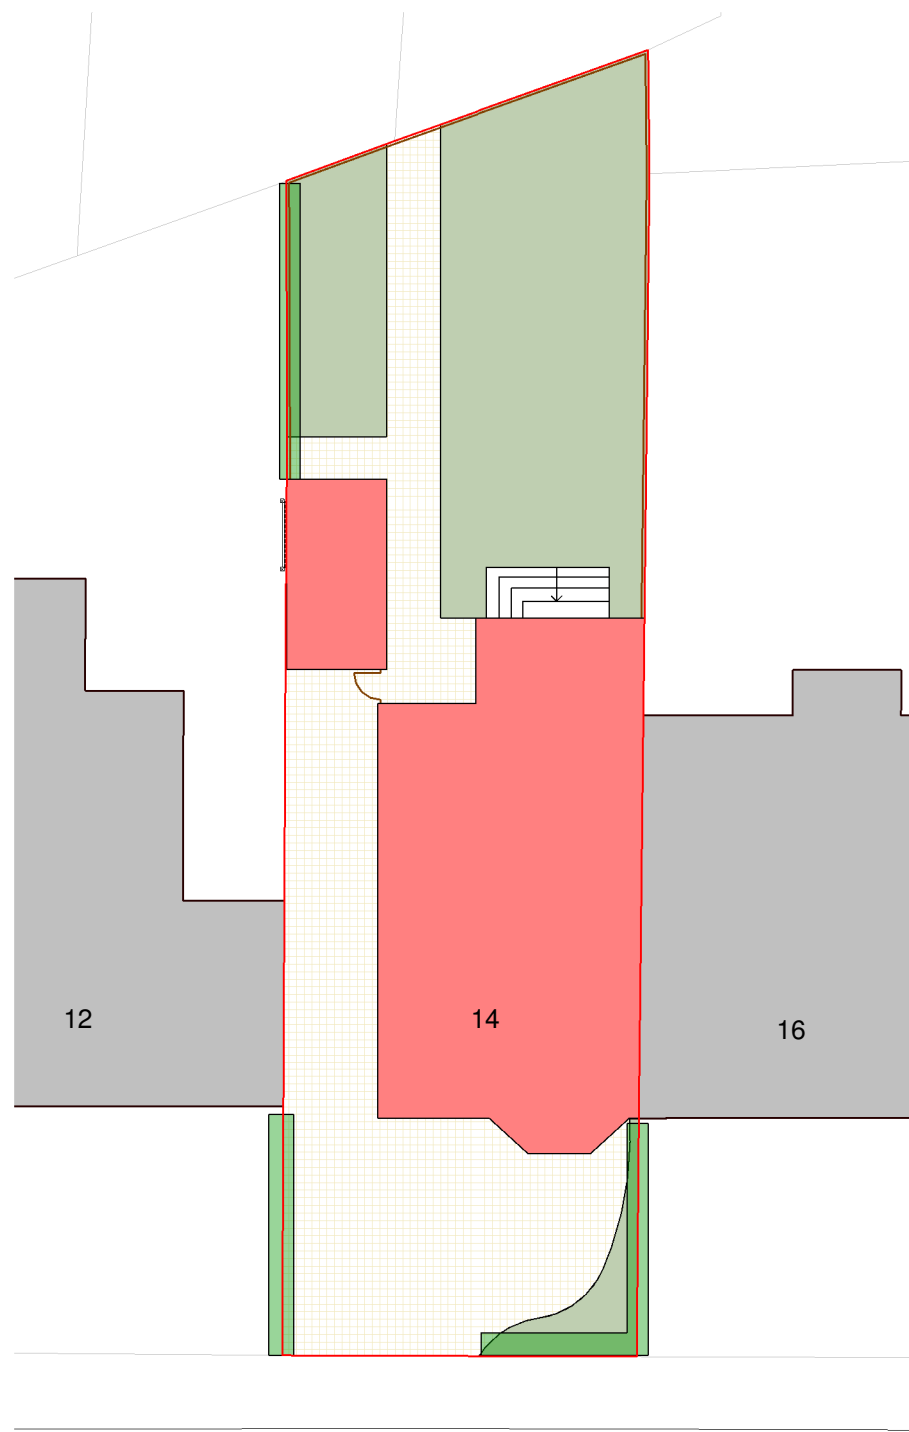

MEDFOOT AVENUE



1 Site - Existing
1 : 200

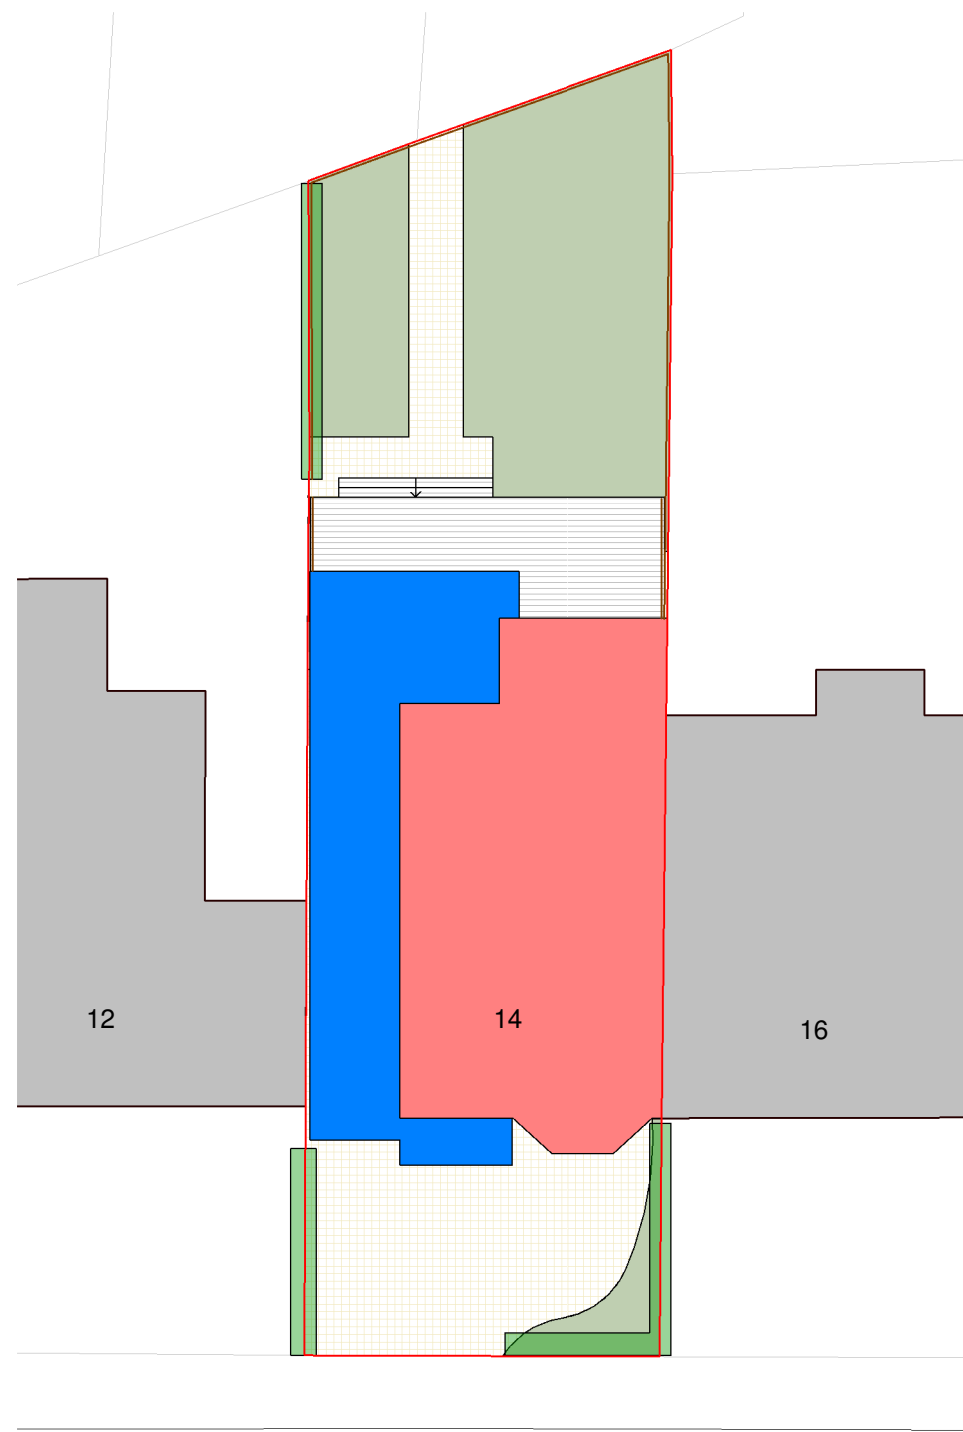

MEDFOOT AVENUE

2 Site - Proposed
1 : 200

- Site Key
- Grass
 - Paving Stones
 - Decking
 - Timber Fencing
 - Brickwork
 - Hedges
 - Existing Building
 - Proposed Building

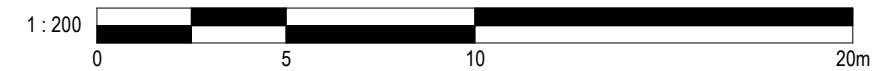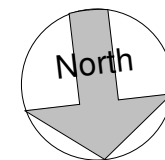

PROJECT	14 Meadfoot Avenue	PROJECT NUMBER		DRAWING NUMBER		REV	No.	Description	Date	GOLD SKETCH S T U D I O S www.goldsketch.co.uk info@goldsketch.co.uk 0161 792 9595
TITLE	Site - Existing & Proposed	GSS24159		502						
CLIENT		DRAWN BY	CHECKED BY	DATE	SCALE (@ A1)		STATUS	DESIGN		NOTES © COPYRIGHT : ALL RIGHTS RESERVED. THIS DRAWING MUST NOT BE REPRODUCED WITHOUT PRIOR WRITTEN CONSENT. DRAWING TO BE USED FOR THE STATUS INDICATED ONLY. ALL DIMENSIONS AND SETTING OUT SHALL BE CHECKED AND CONFIRMED ON SITE. ANY DISCREPANCIES TO BE REPORTED TO THE DESIGNER PRIOR TO THE COMMENCEMENT OF ANY WORK. ALL WORK AND MATERIALS TO BE IN ACCORDANCE WITH CURRENT STATUTORY LEGISLATION, RELEVANT CODES OF PRACTICE AND BRITISH STANDARDS. ALL DIMENSIONS ON THIS DRAWING ARE IN MILLIMETRES (UNLESS OTHERWISE STATED).
		CB	SG	23/12/2024	As indicated					