
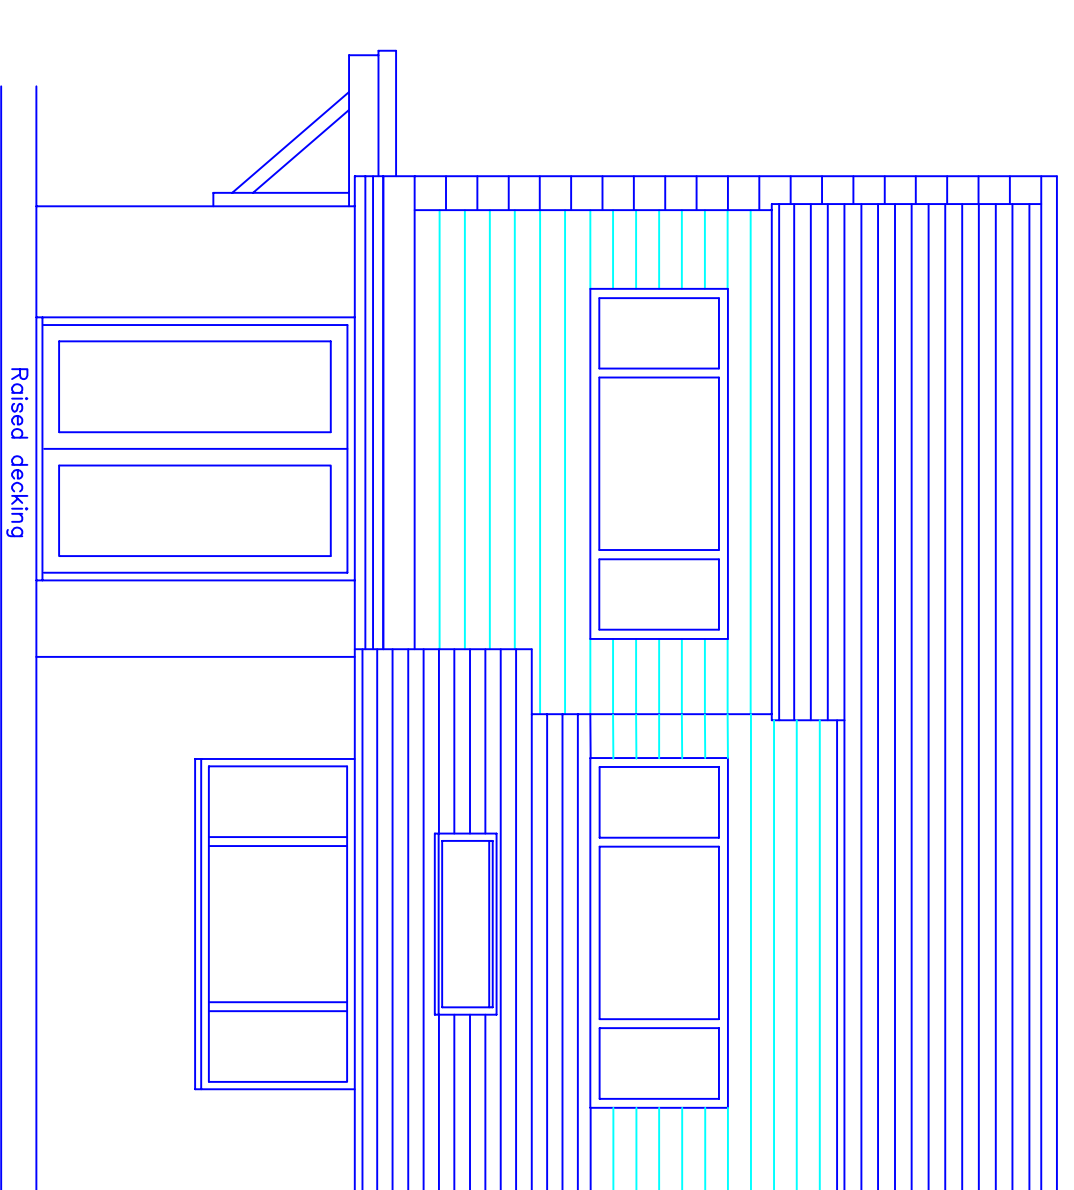
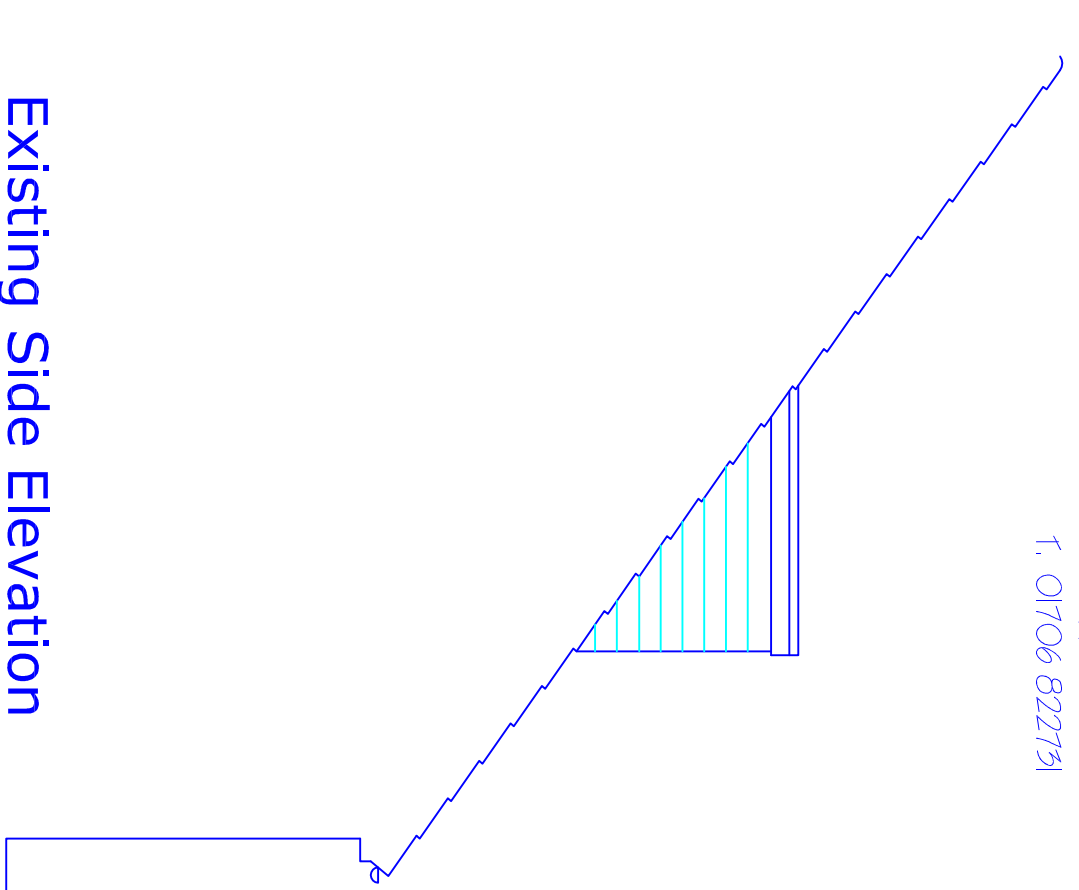
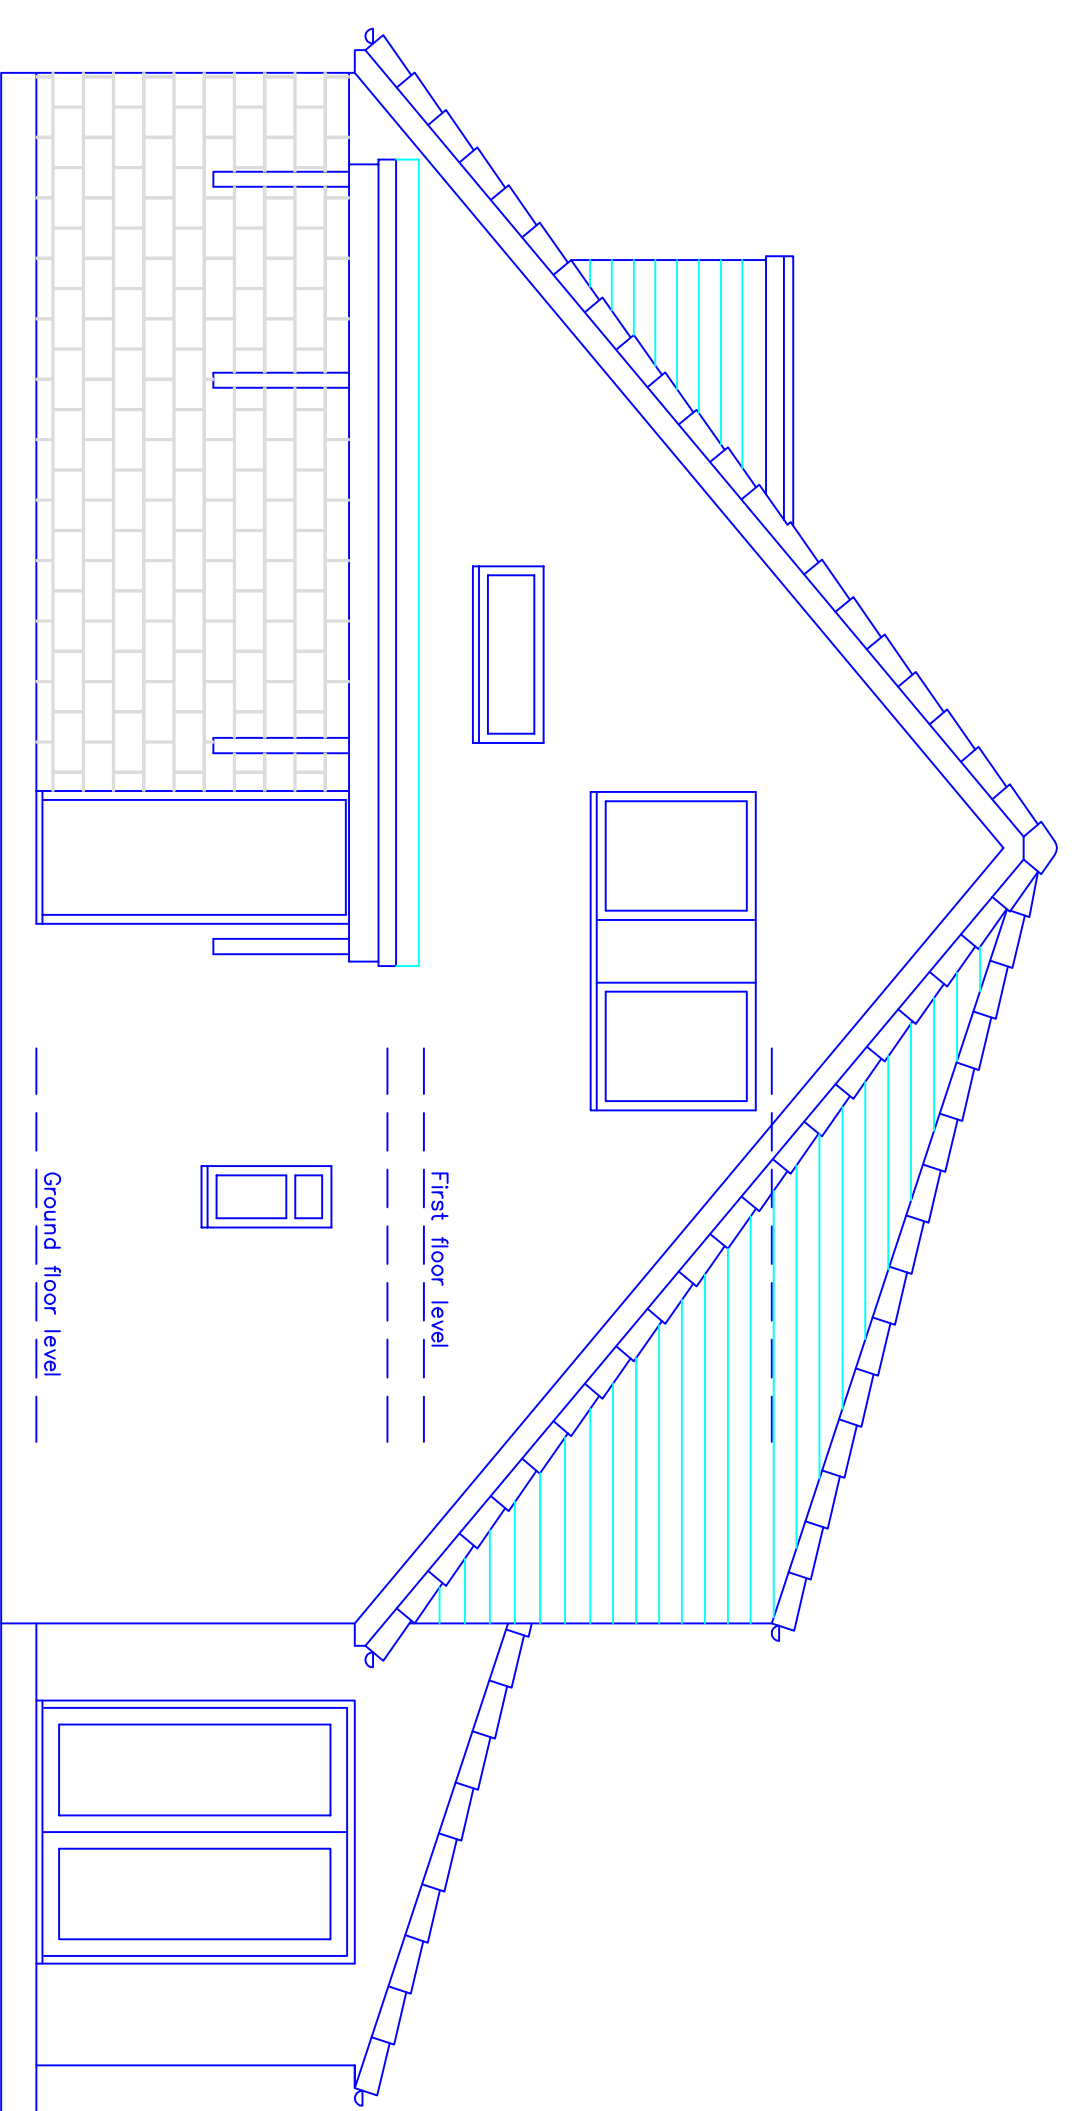
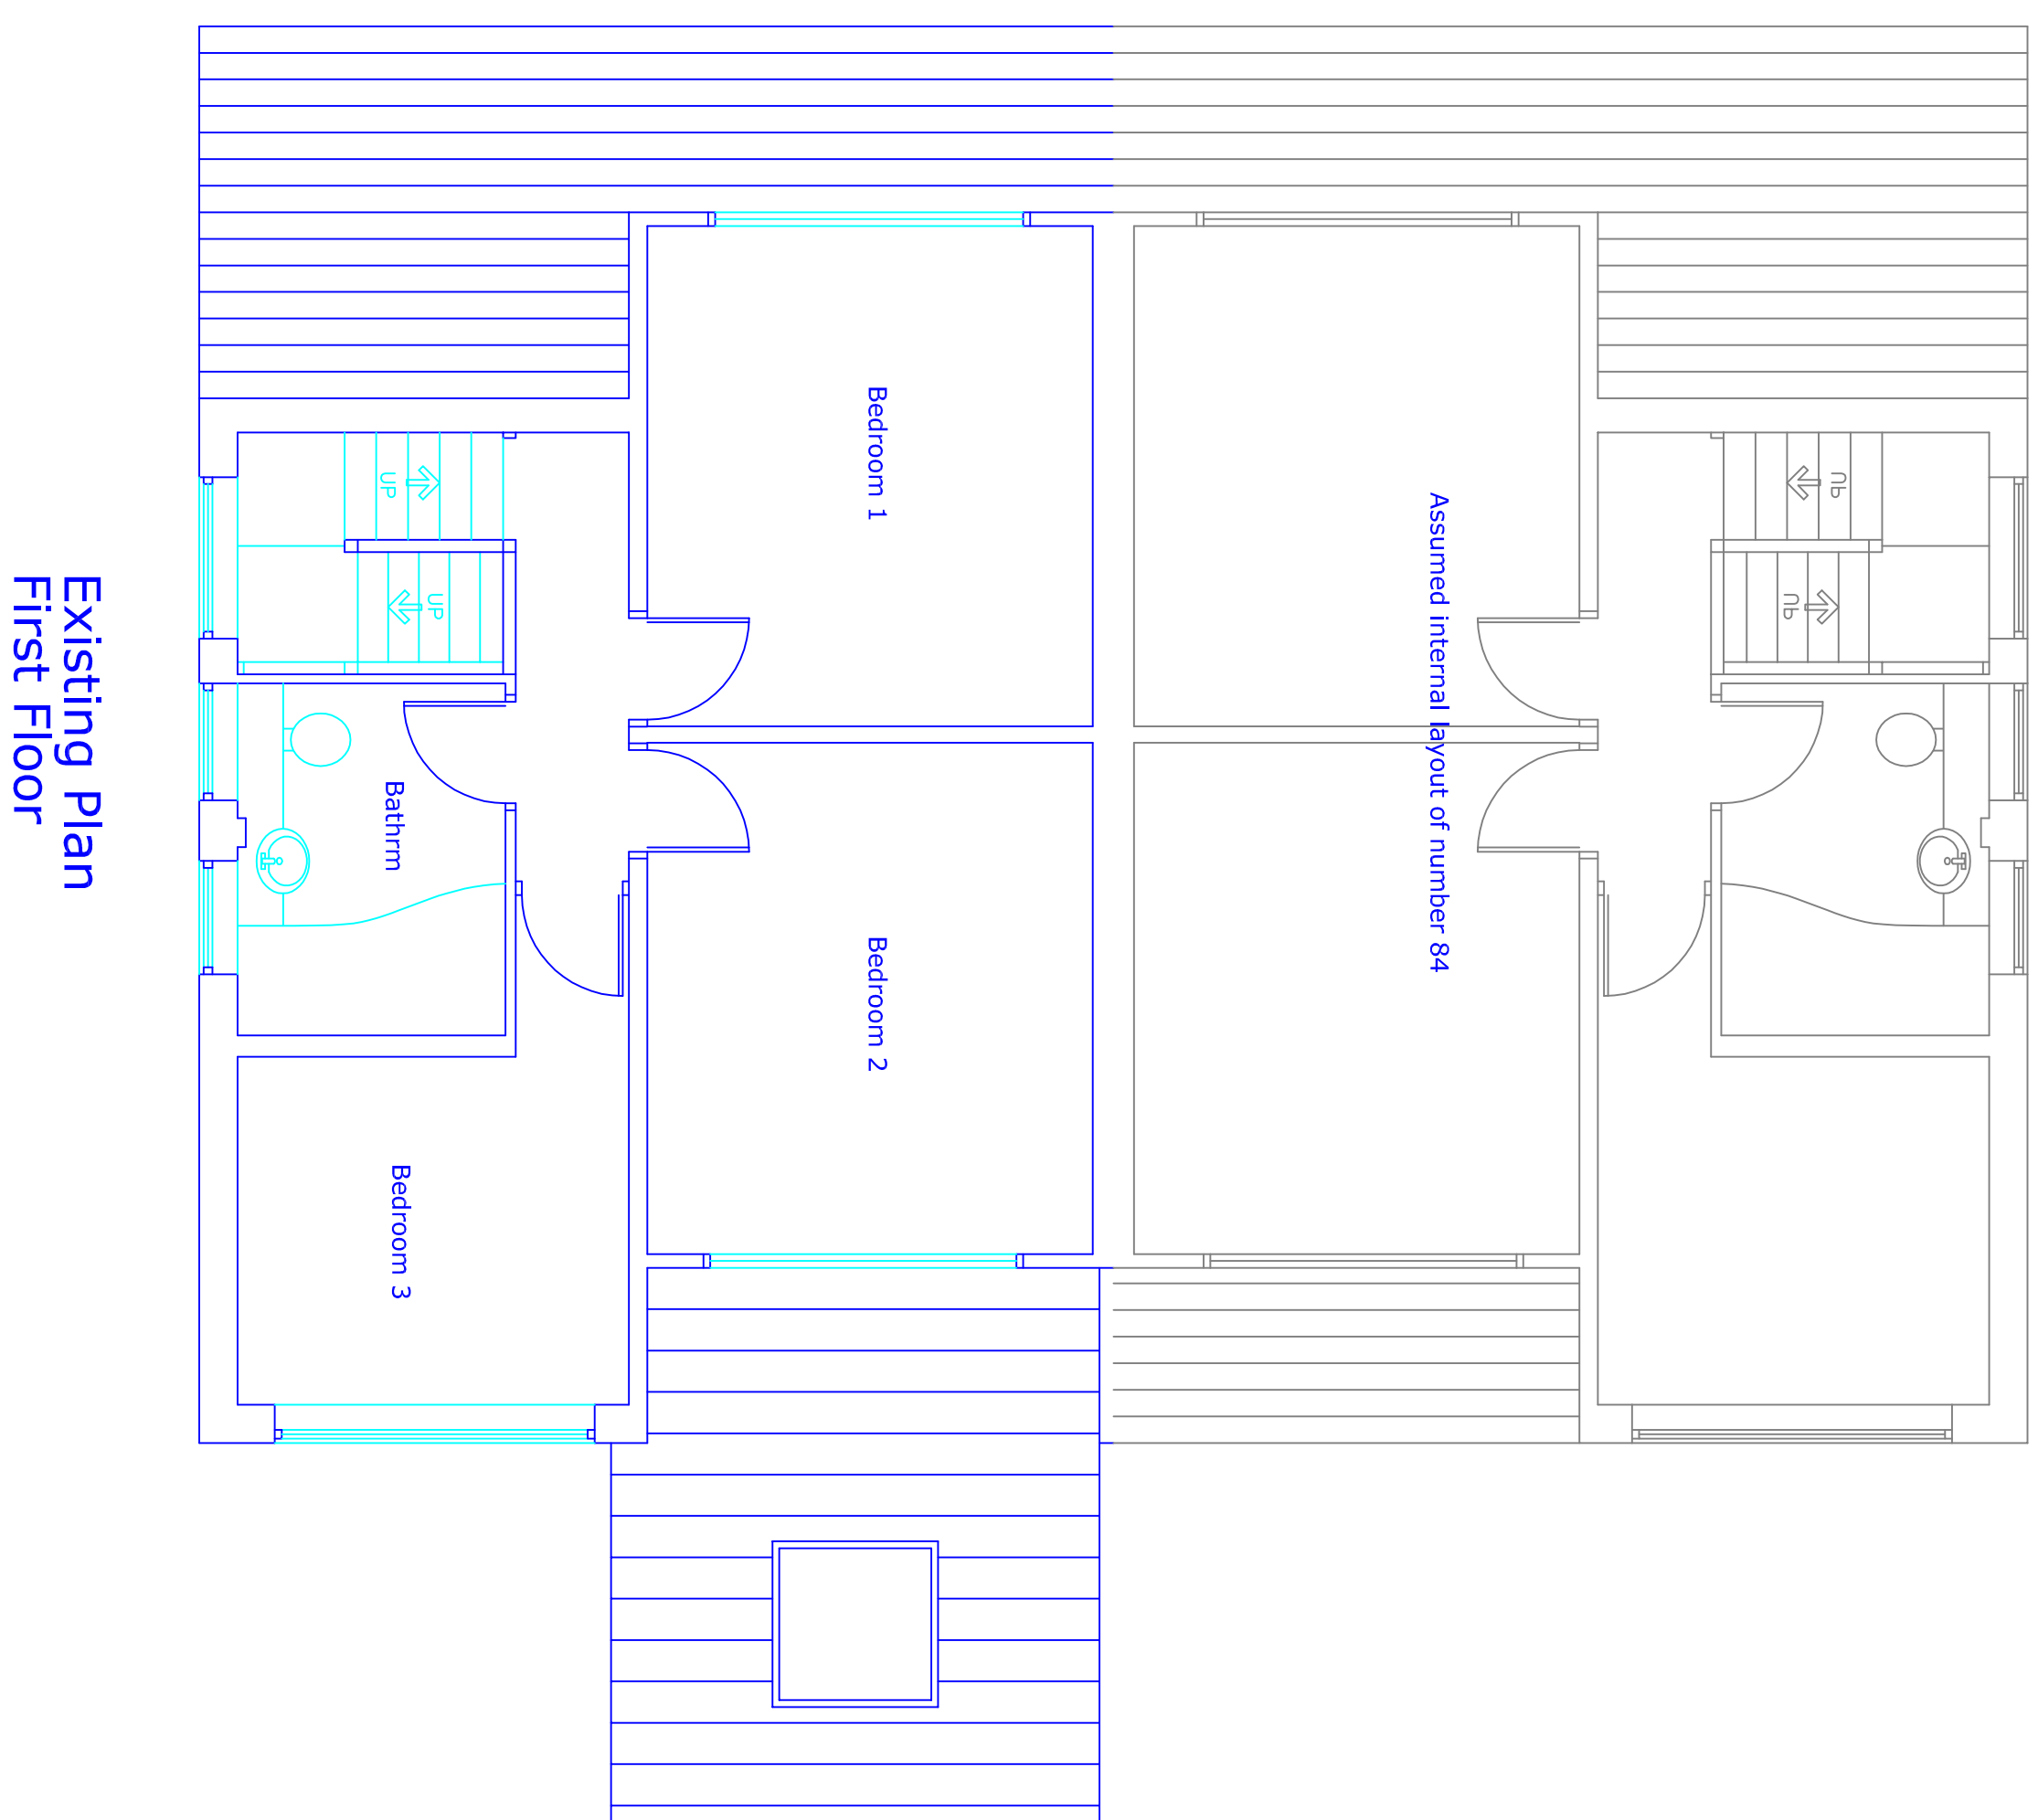
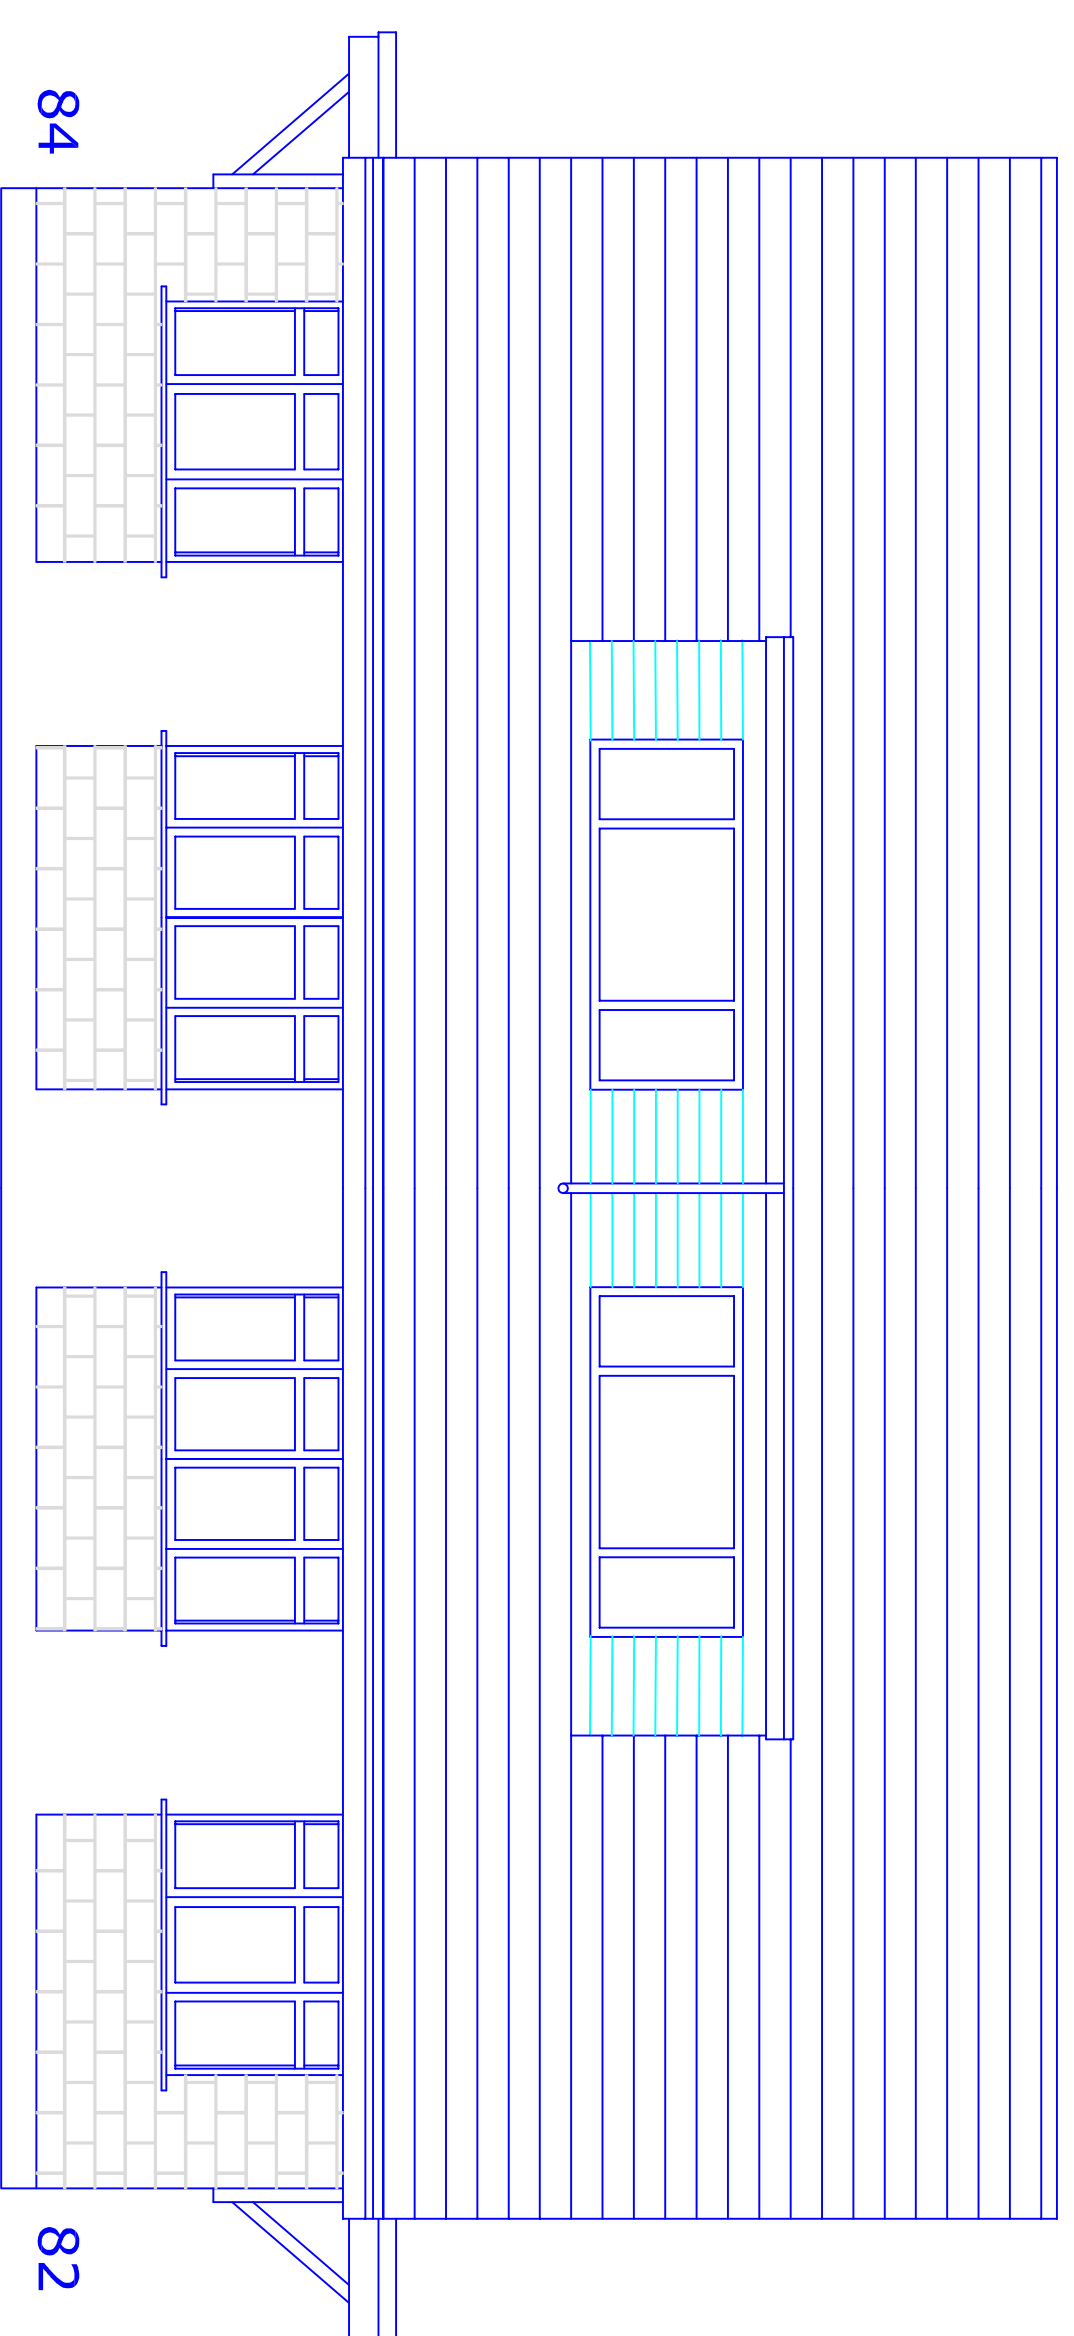


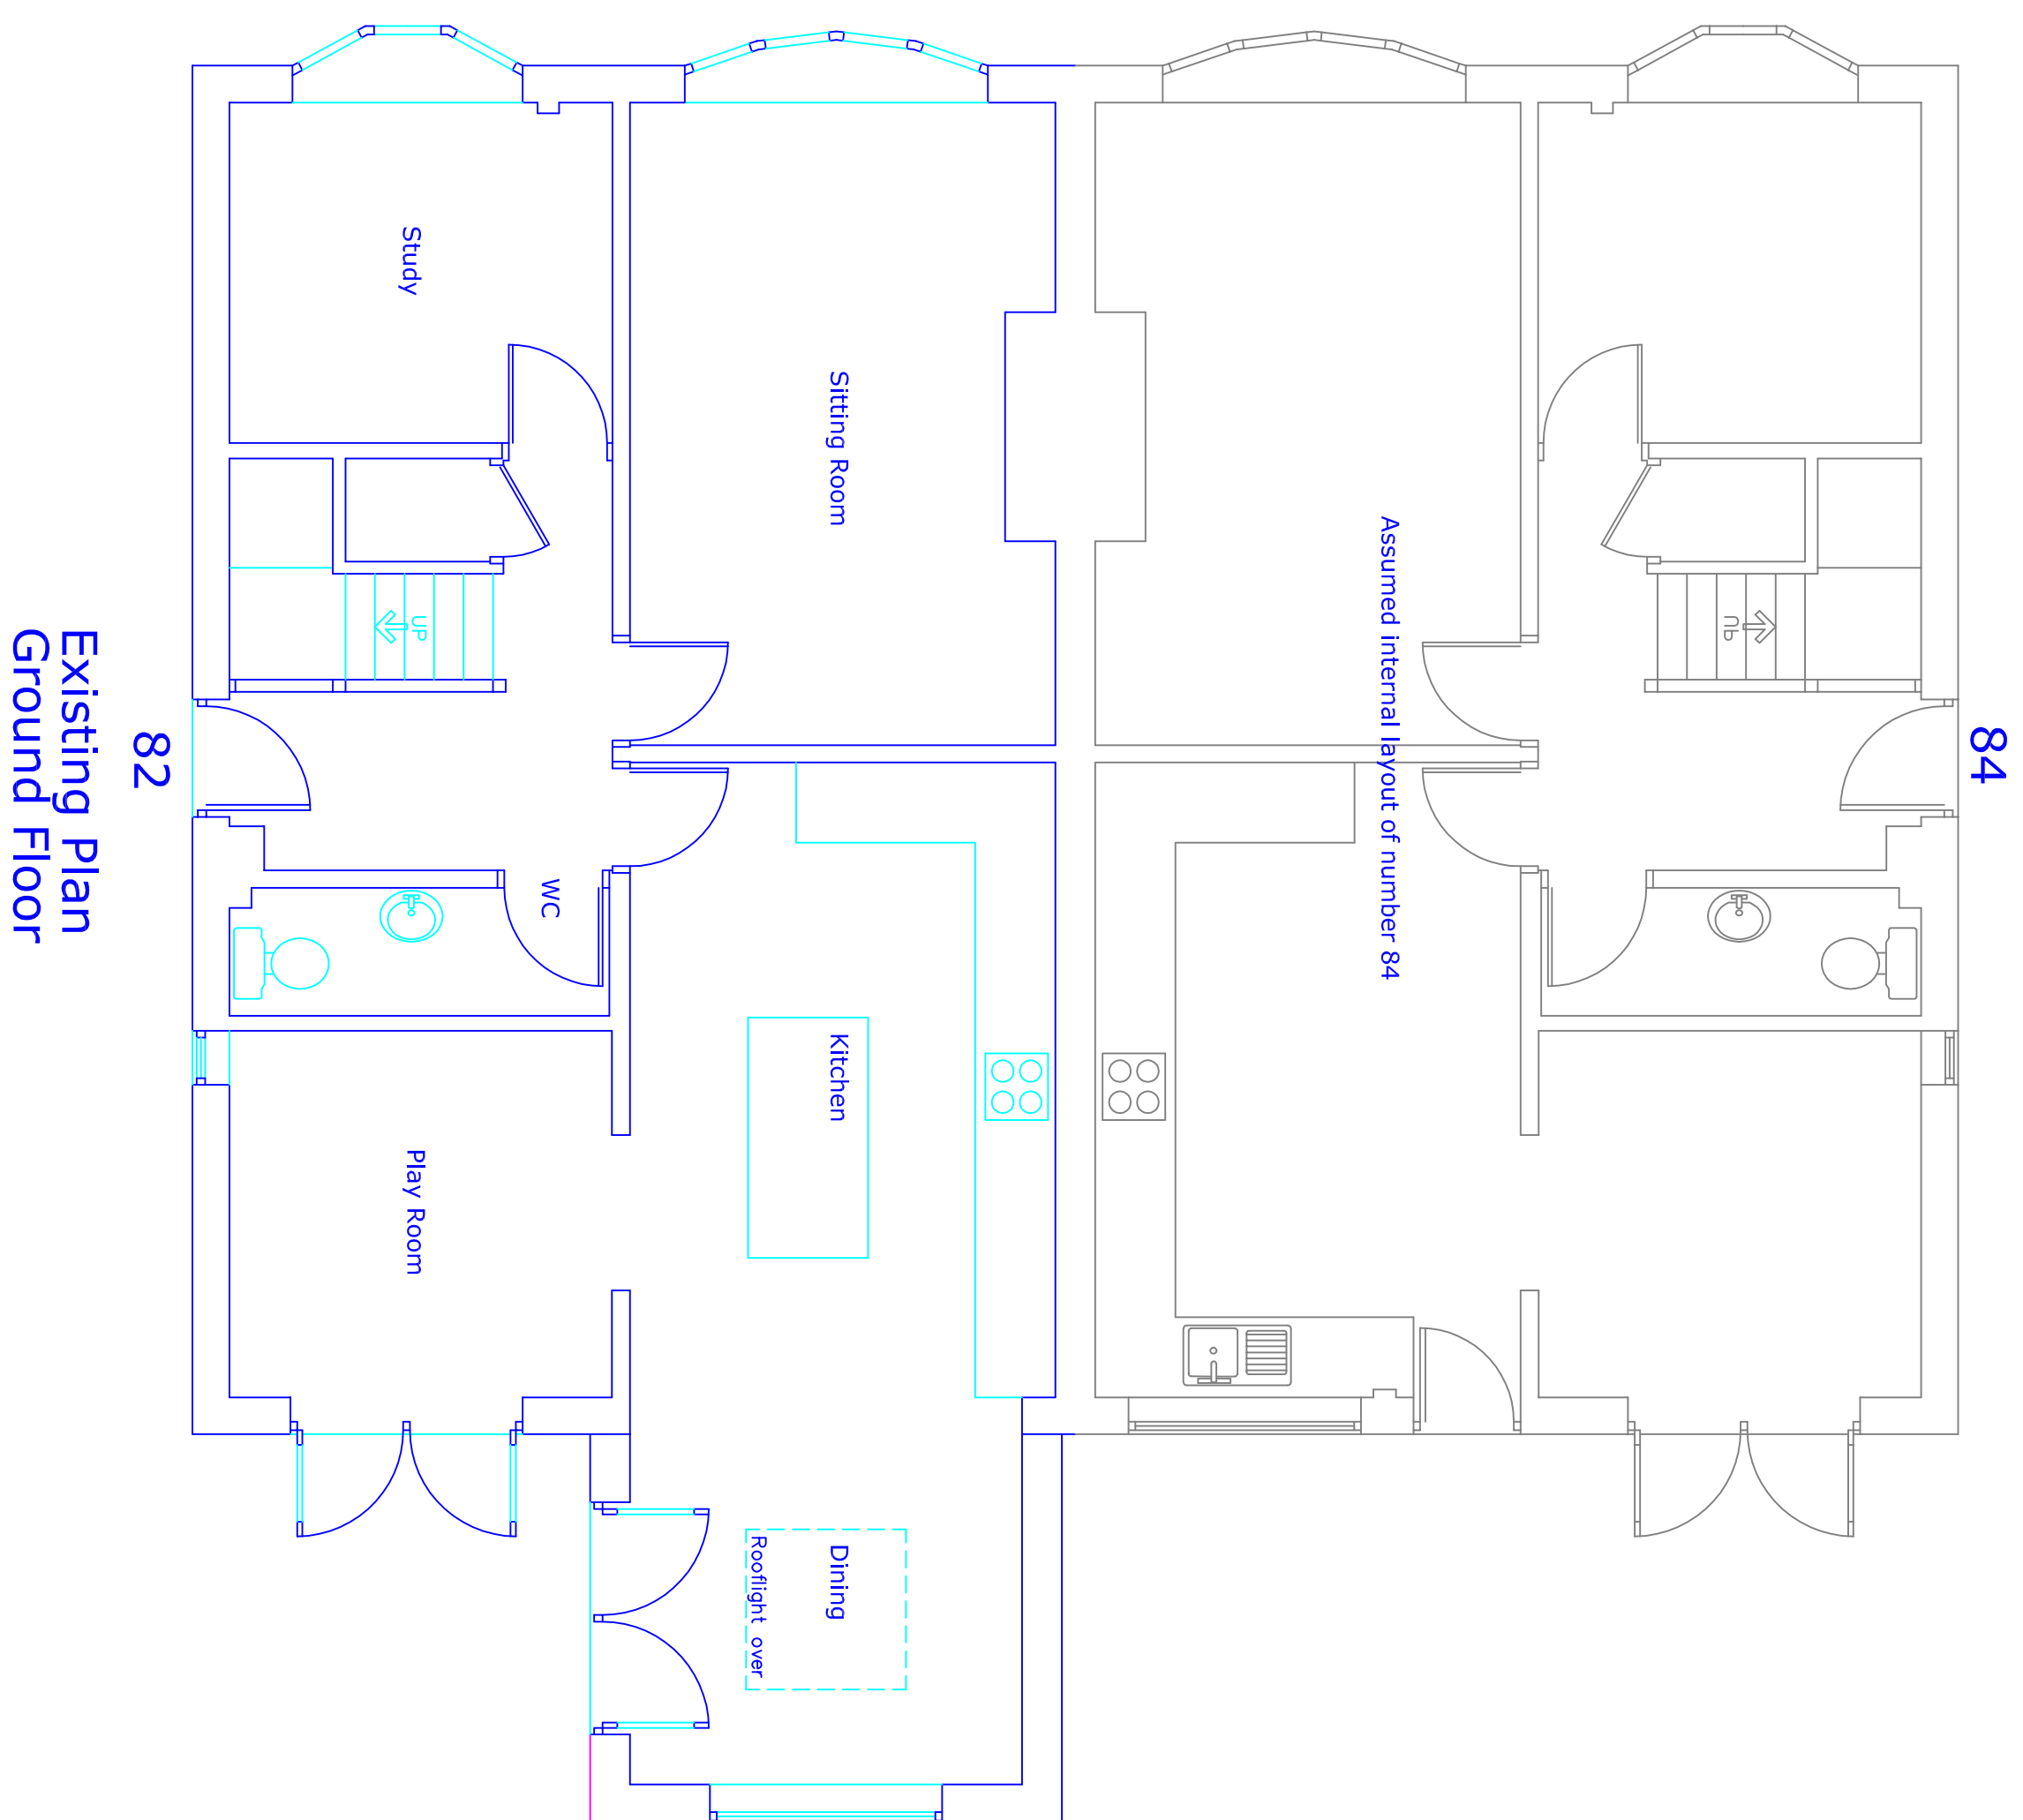

This drawing and design concept is the property of PPY design. It should not be reproduced without written permission

0 1 2 3 m

scale 1:50 @ A1
October 2017

scale 1:50 @ A1

October 2017

JH2-01 Existing Plans & Elevations

PPY design Ltd

2 Helmsore Road, Holcombe Village
Ramsbottom, Lancashire BL8 4PA

Gary Dearden (BA(hons)) DipArch RIBA
gary@ppu-design.co.uk www.ppu-design.co.uk
T. 01706 822751 M. 07712 669482