


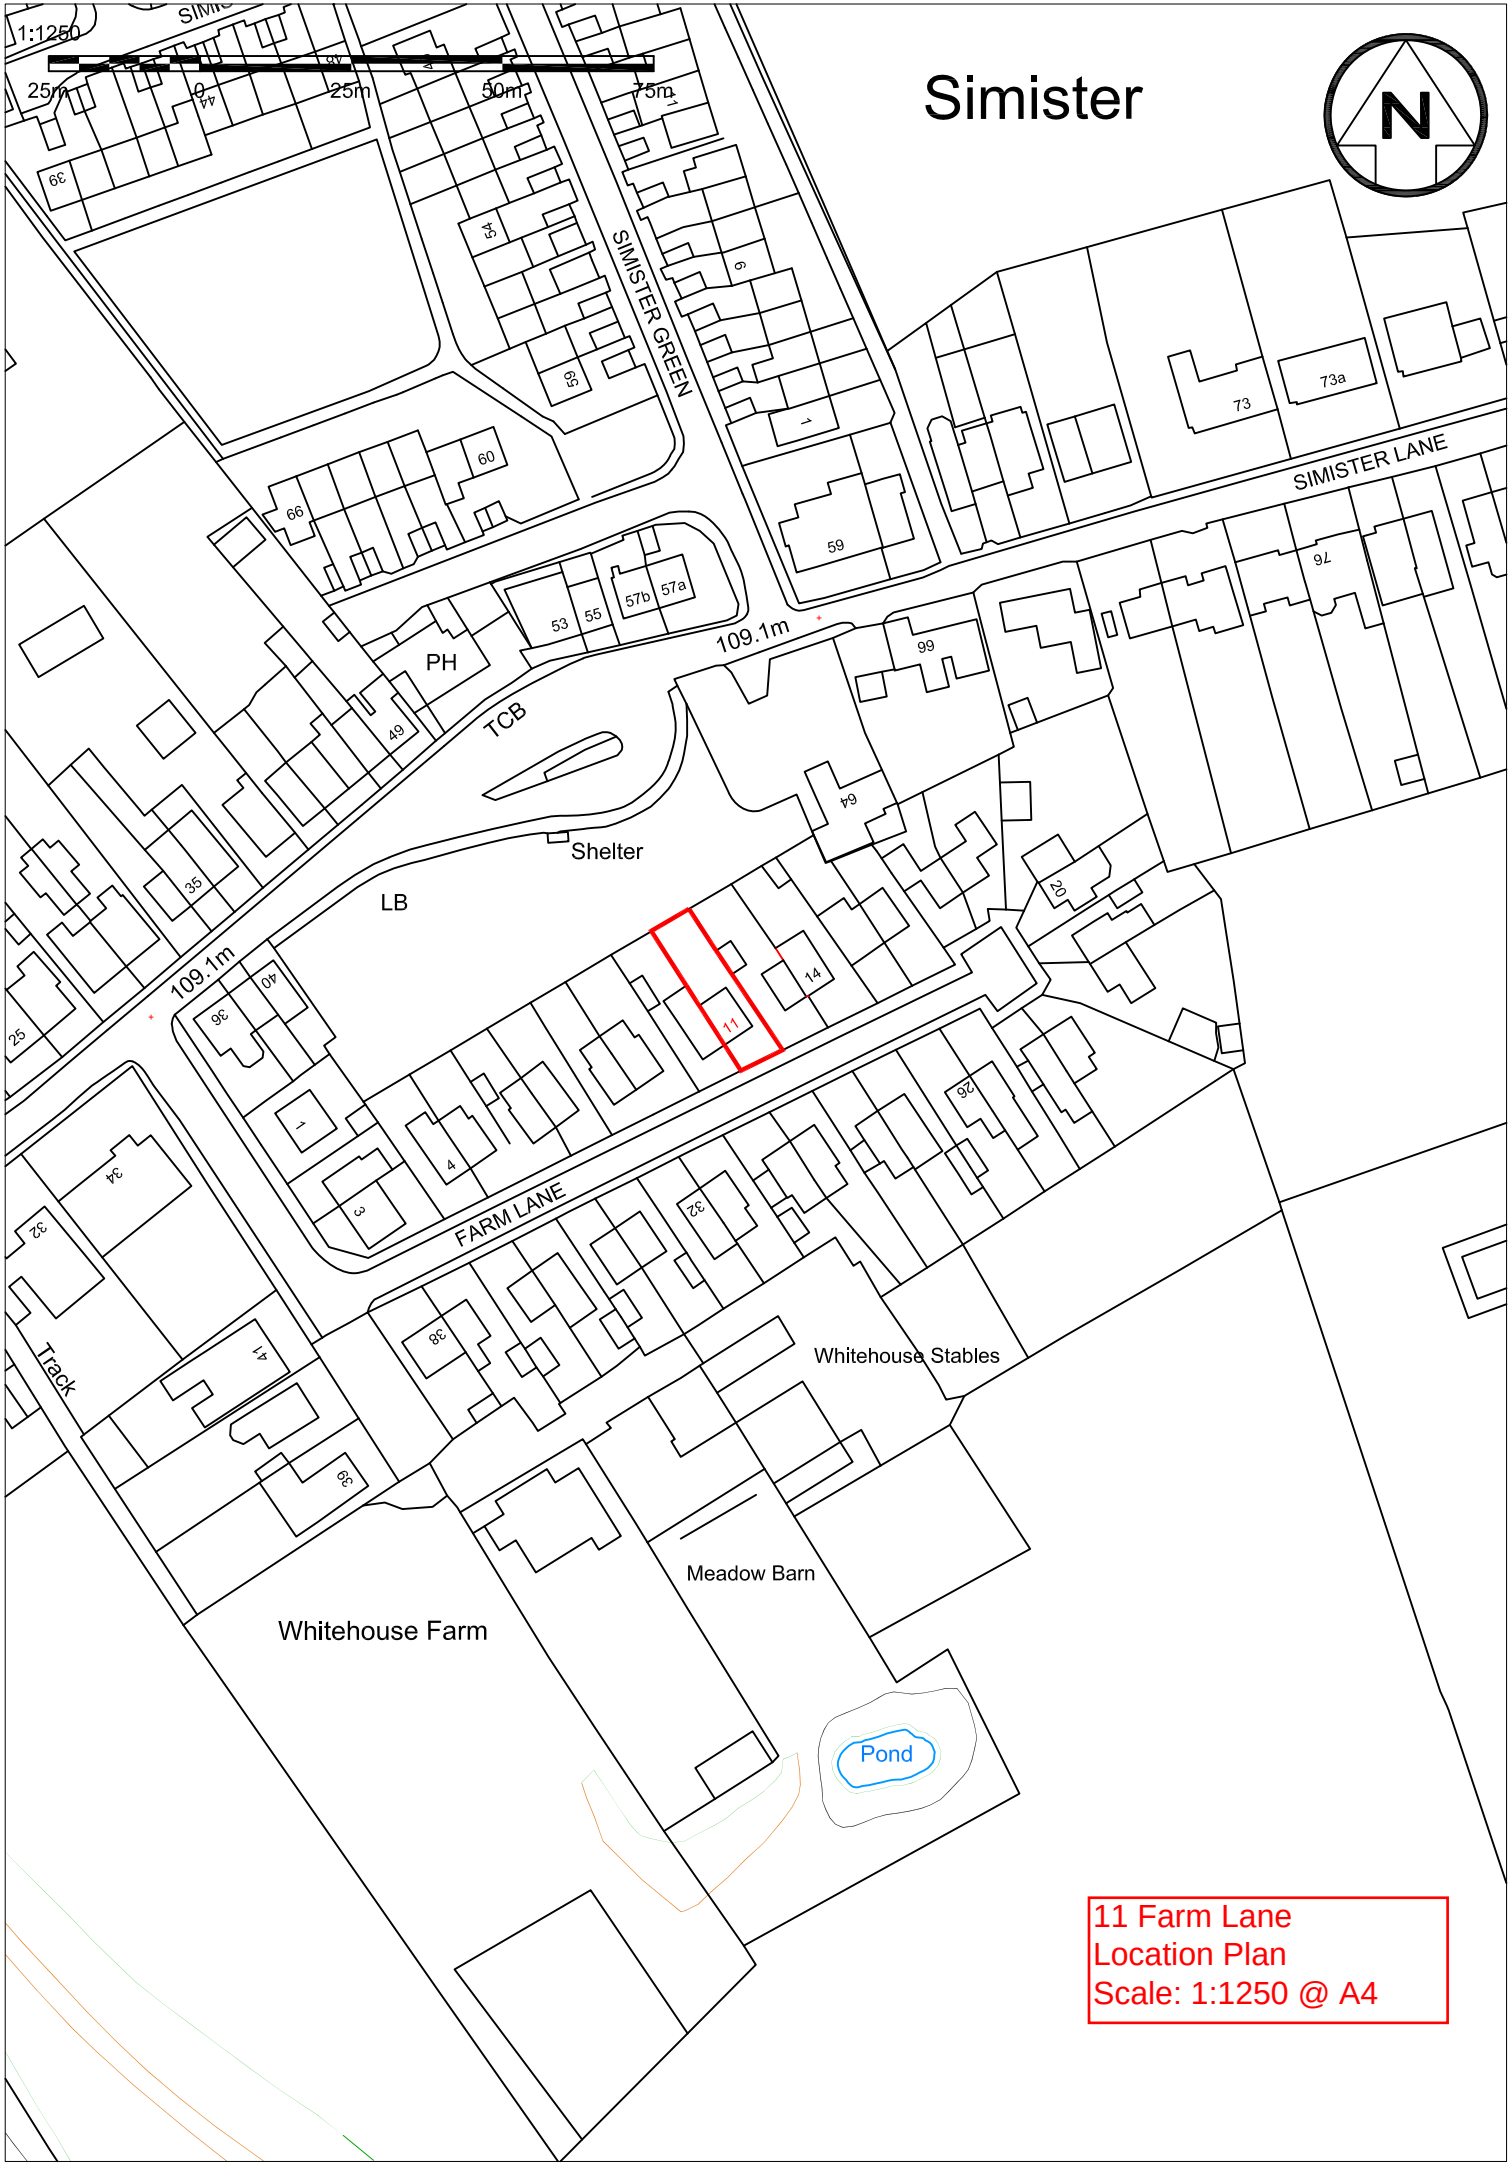

Simister



11 Farm Lane
Location Plan
Scale: 1:1250 @ A4