

Notes

Proposed infill Painted Blockwork to match existing.


Proposed ramp constructed from masonry.

Galvanised Steel guarding to ramp and rear deck.

New windows and doors white UPVC to match existing.


External works subject to full topographical survey.

Green Mesh Security Fencing to match existing.

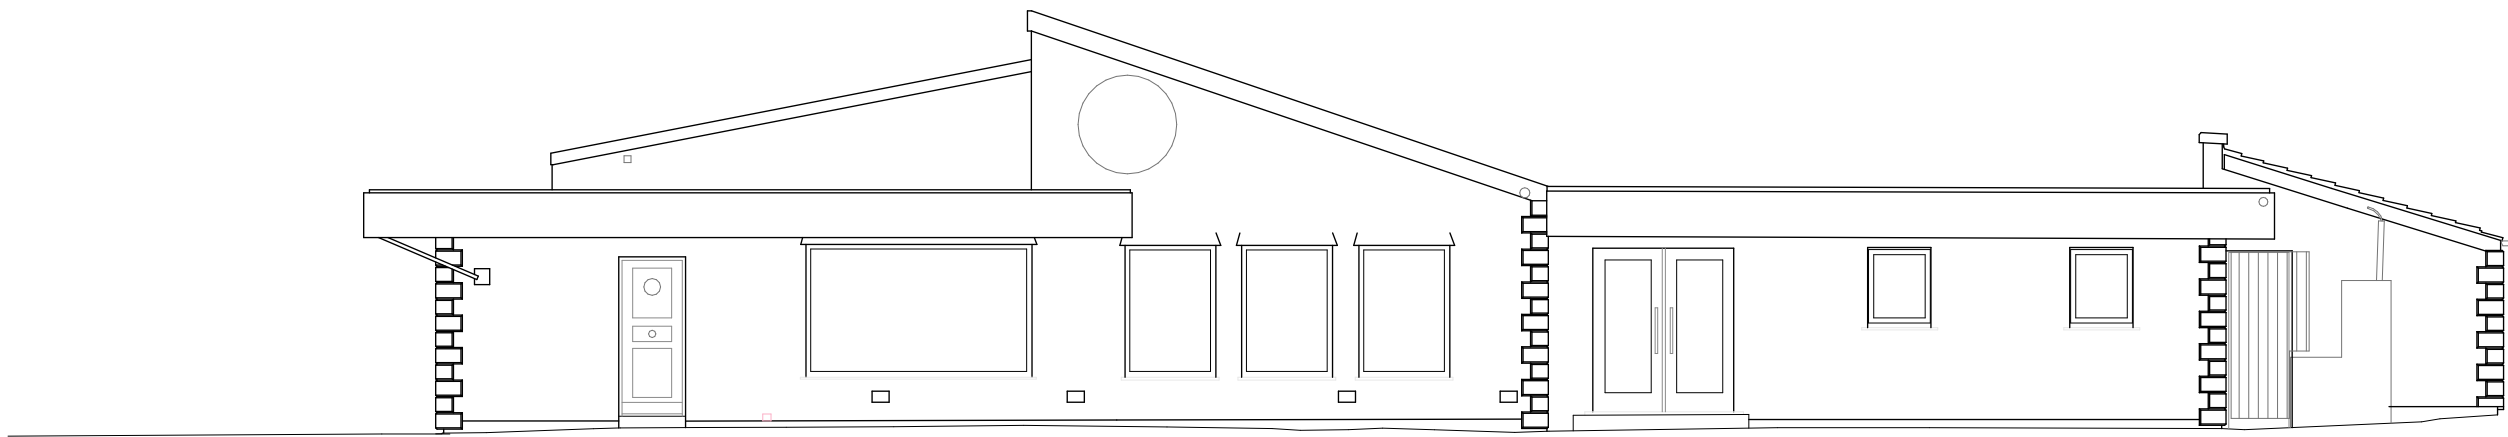


Existing Front Elevation

1:100

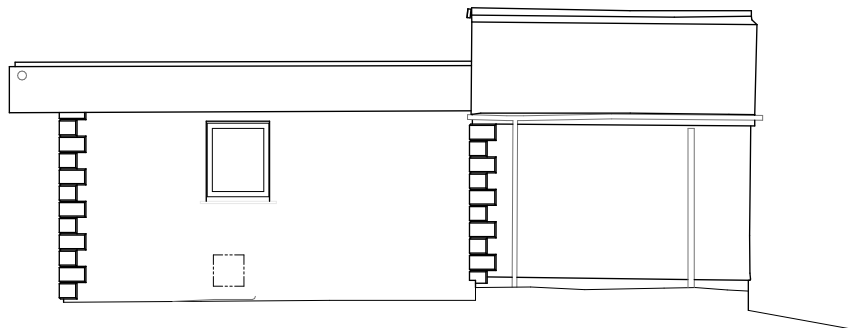


Existing Side Elevation (North)

1:100

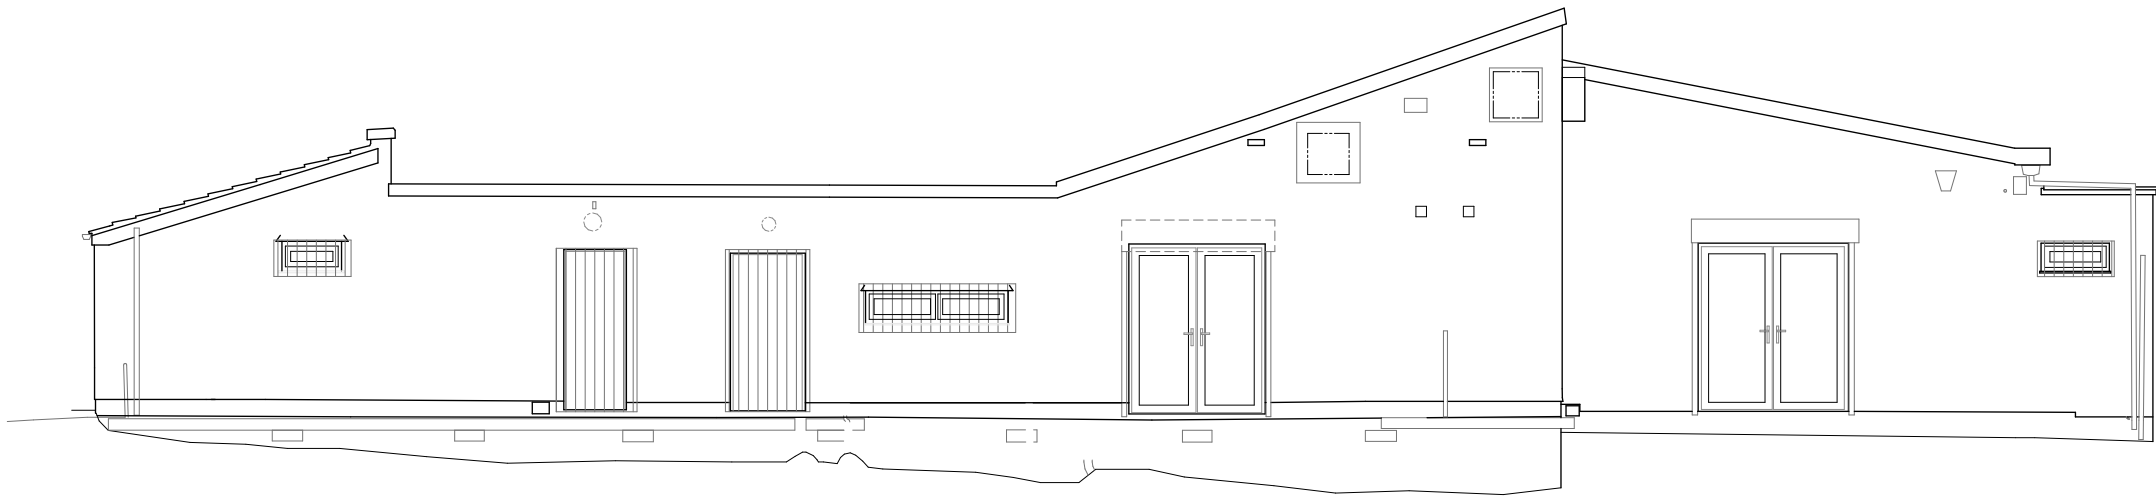



Existing Rear Elevation

1:100

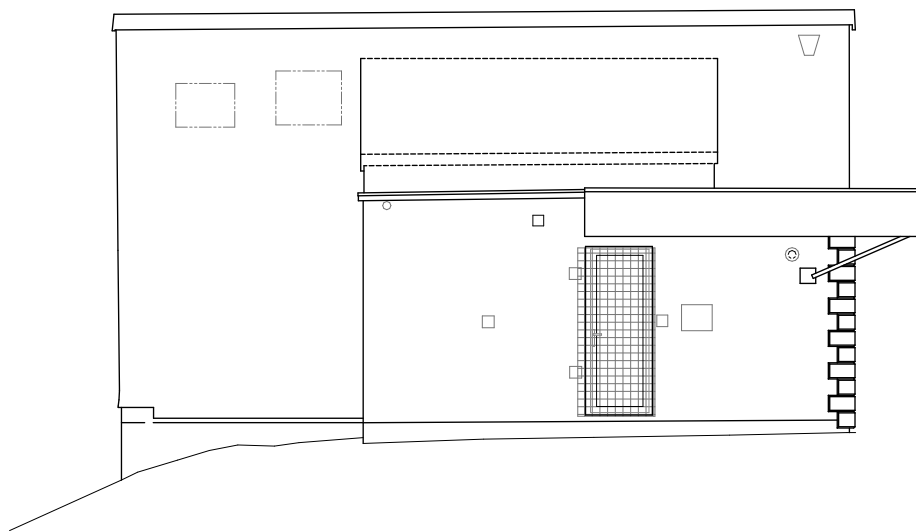


Existing Side Elevation (South)

1:100

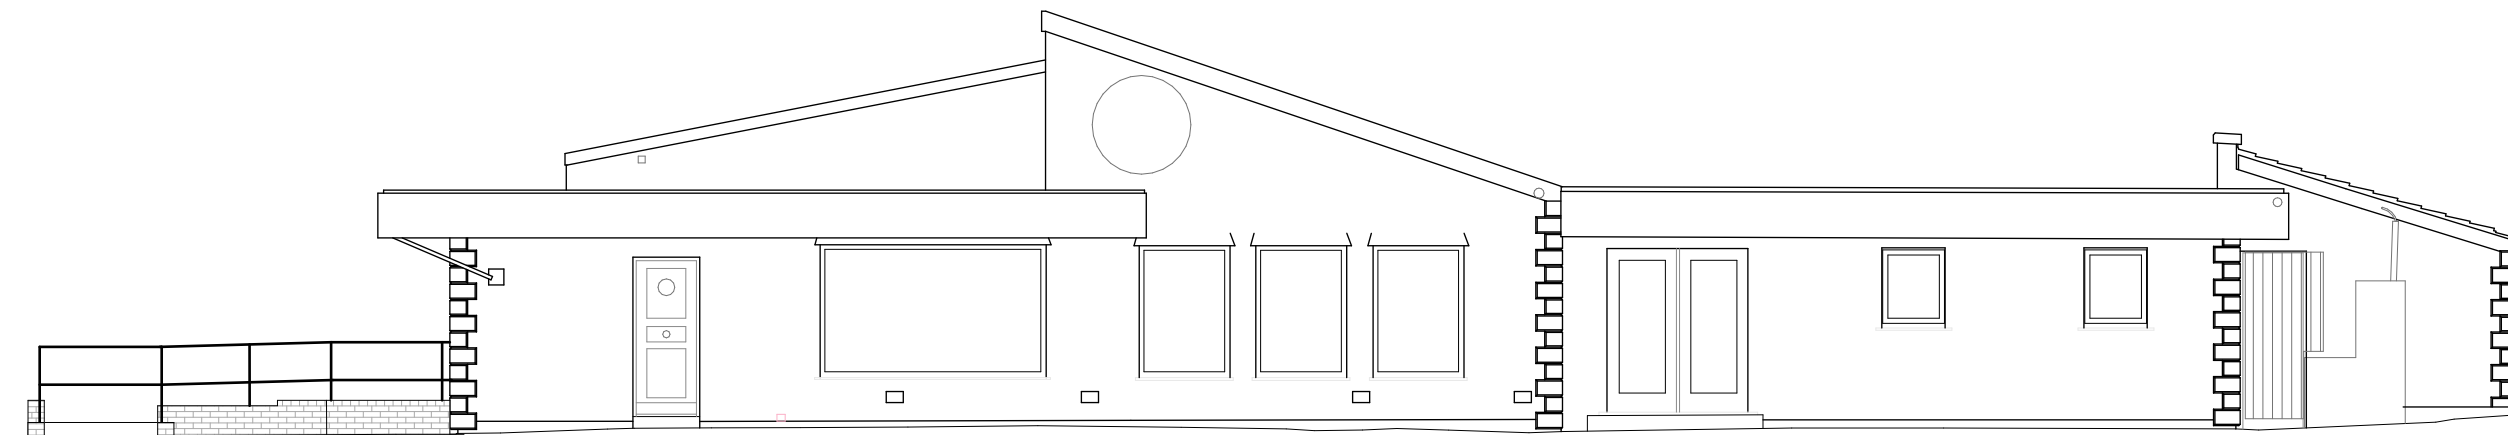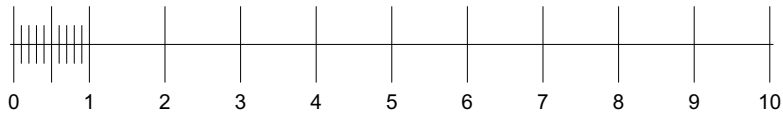


Proposed Front Elevation

1:100

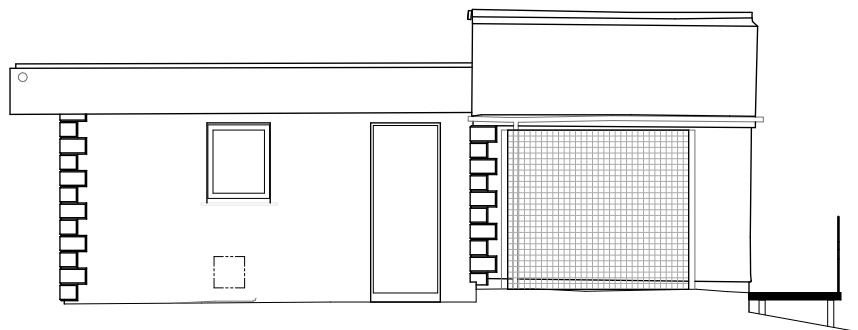


Proposed Side Elevation (North)

1:100

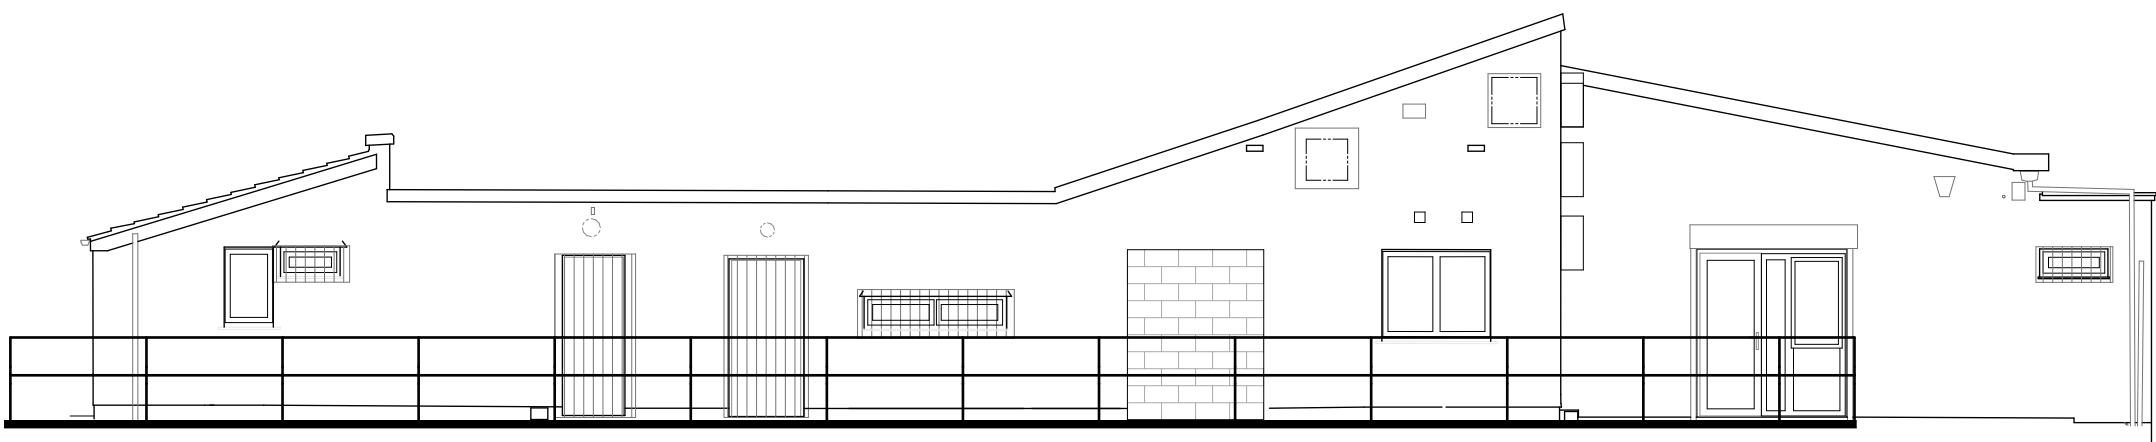

Proposed Rear Elevation

1:100

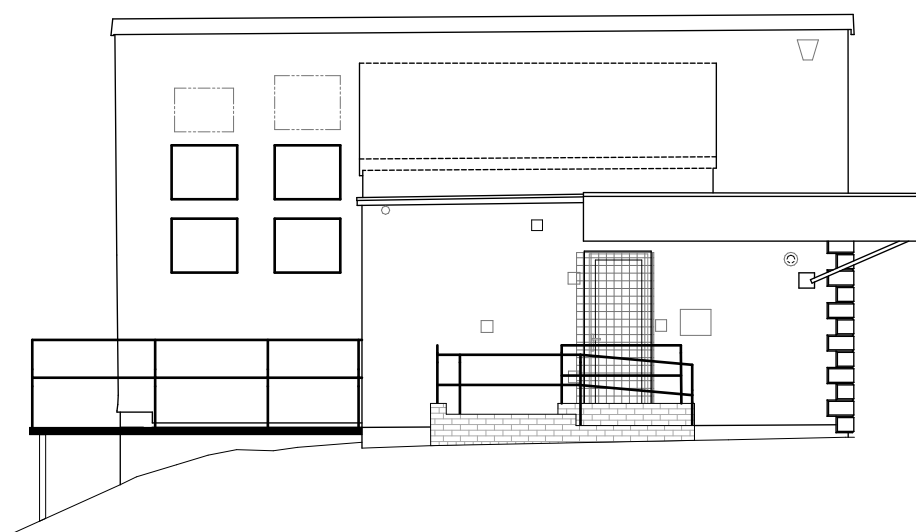

Proposed Side Elevation (South)

1:100

