


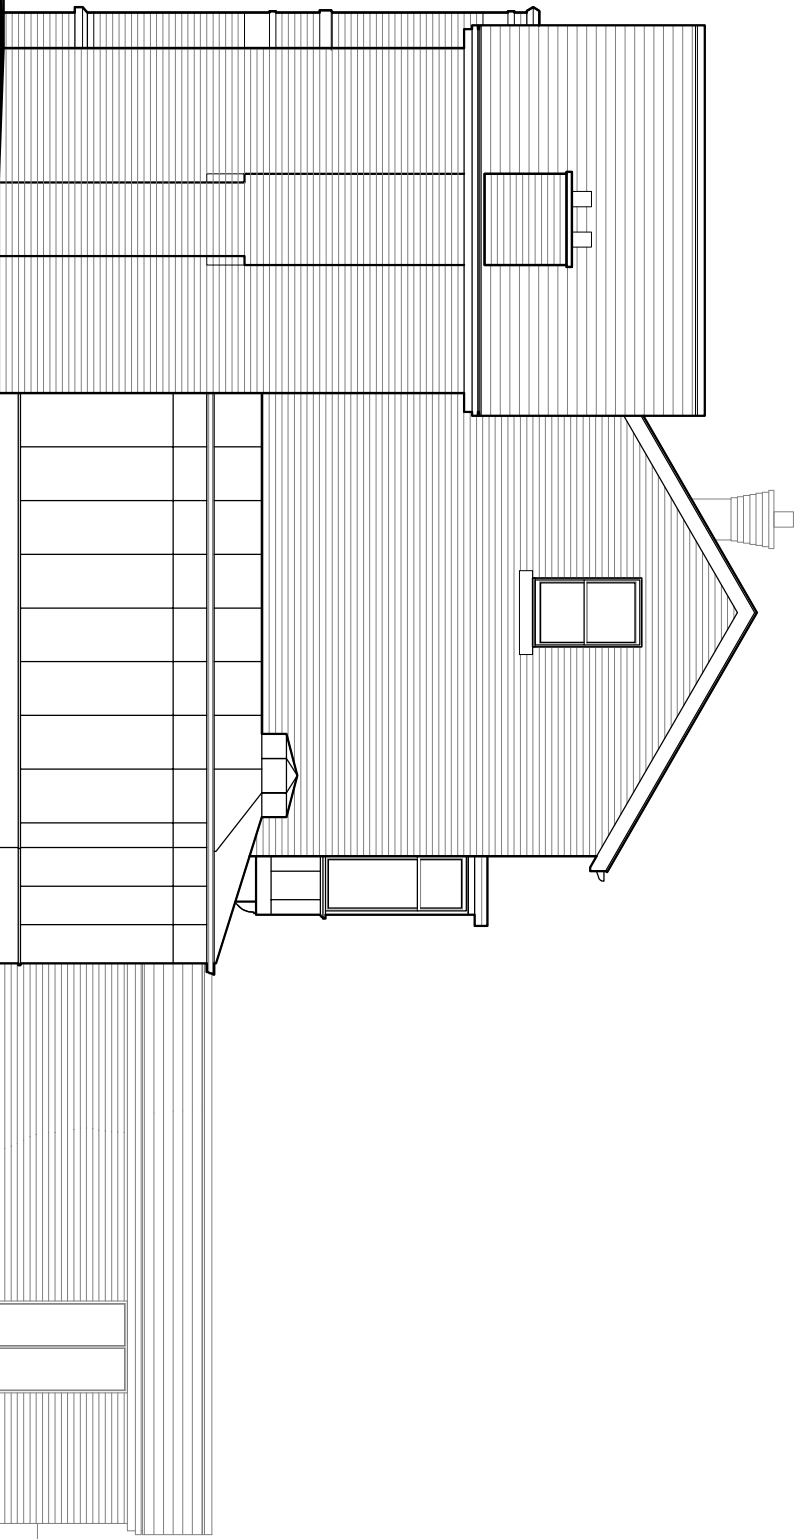


FRONT ELEVATION (SOUTHERN FACING)




SIDE ELEVATION (EASTERN FACING)



REAR ELEVATION (NORTHERN FACING)

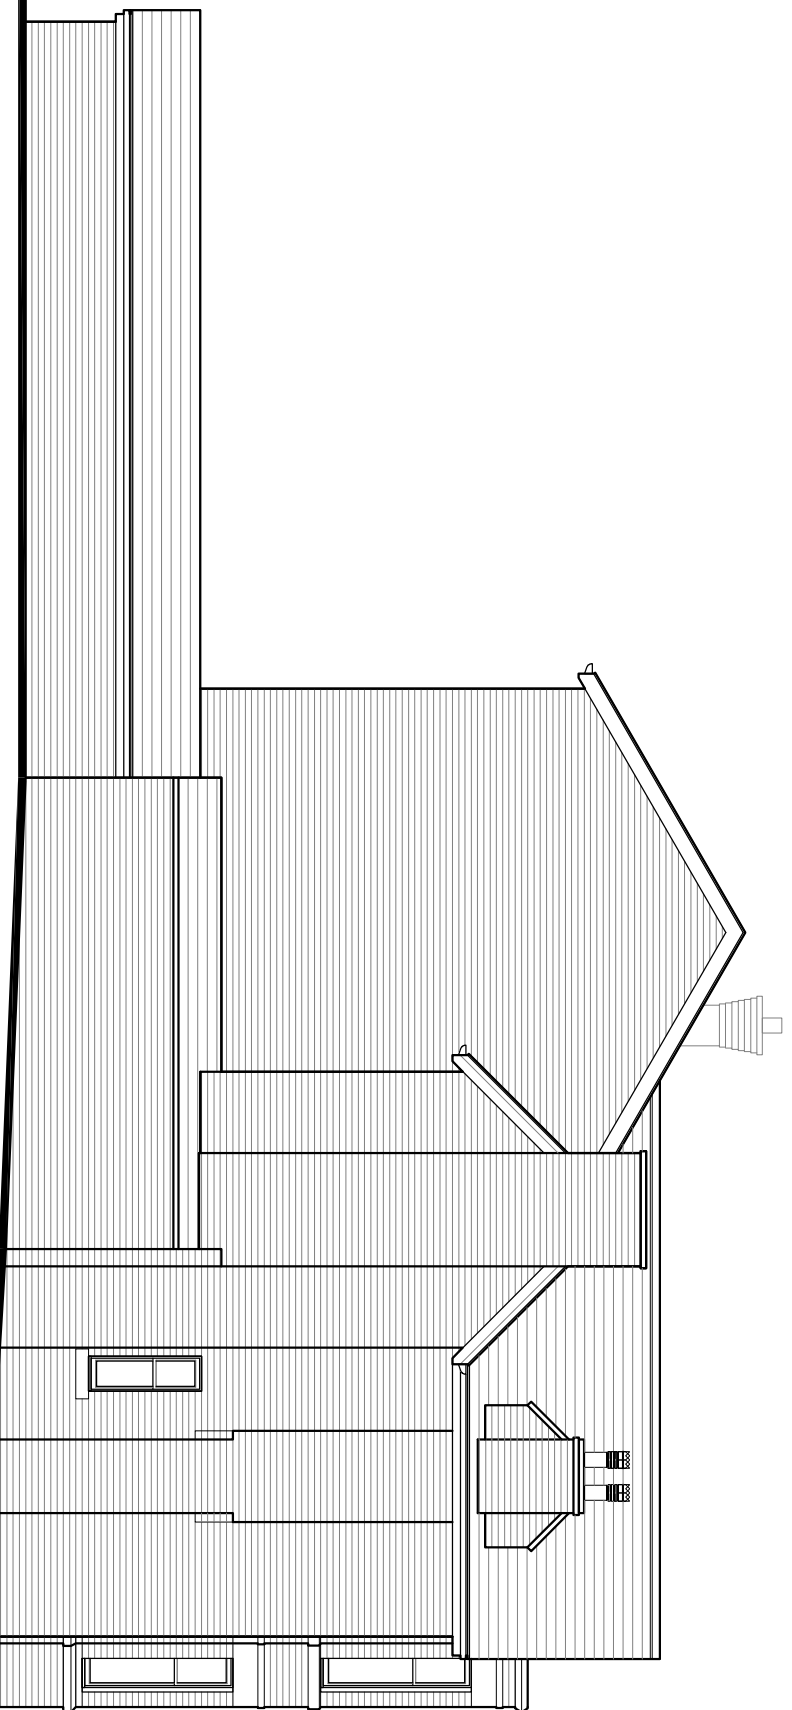

SIDE ELEVATION (WESTERN FACING)

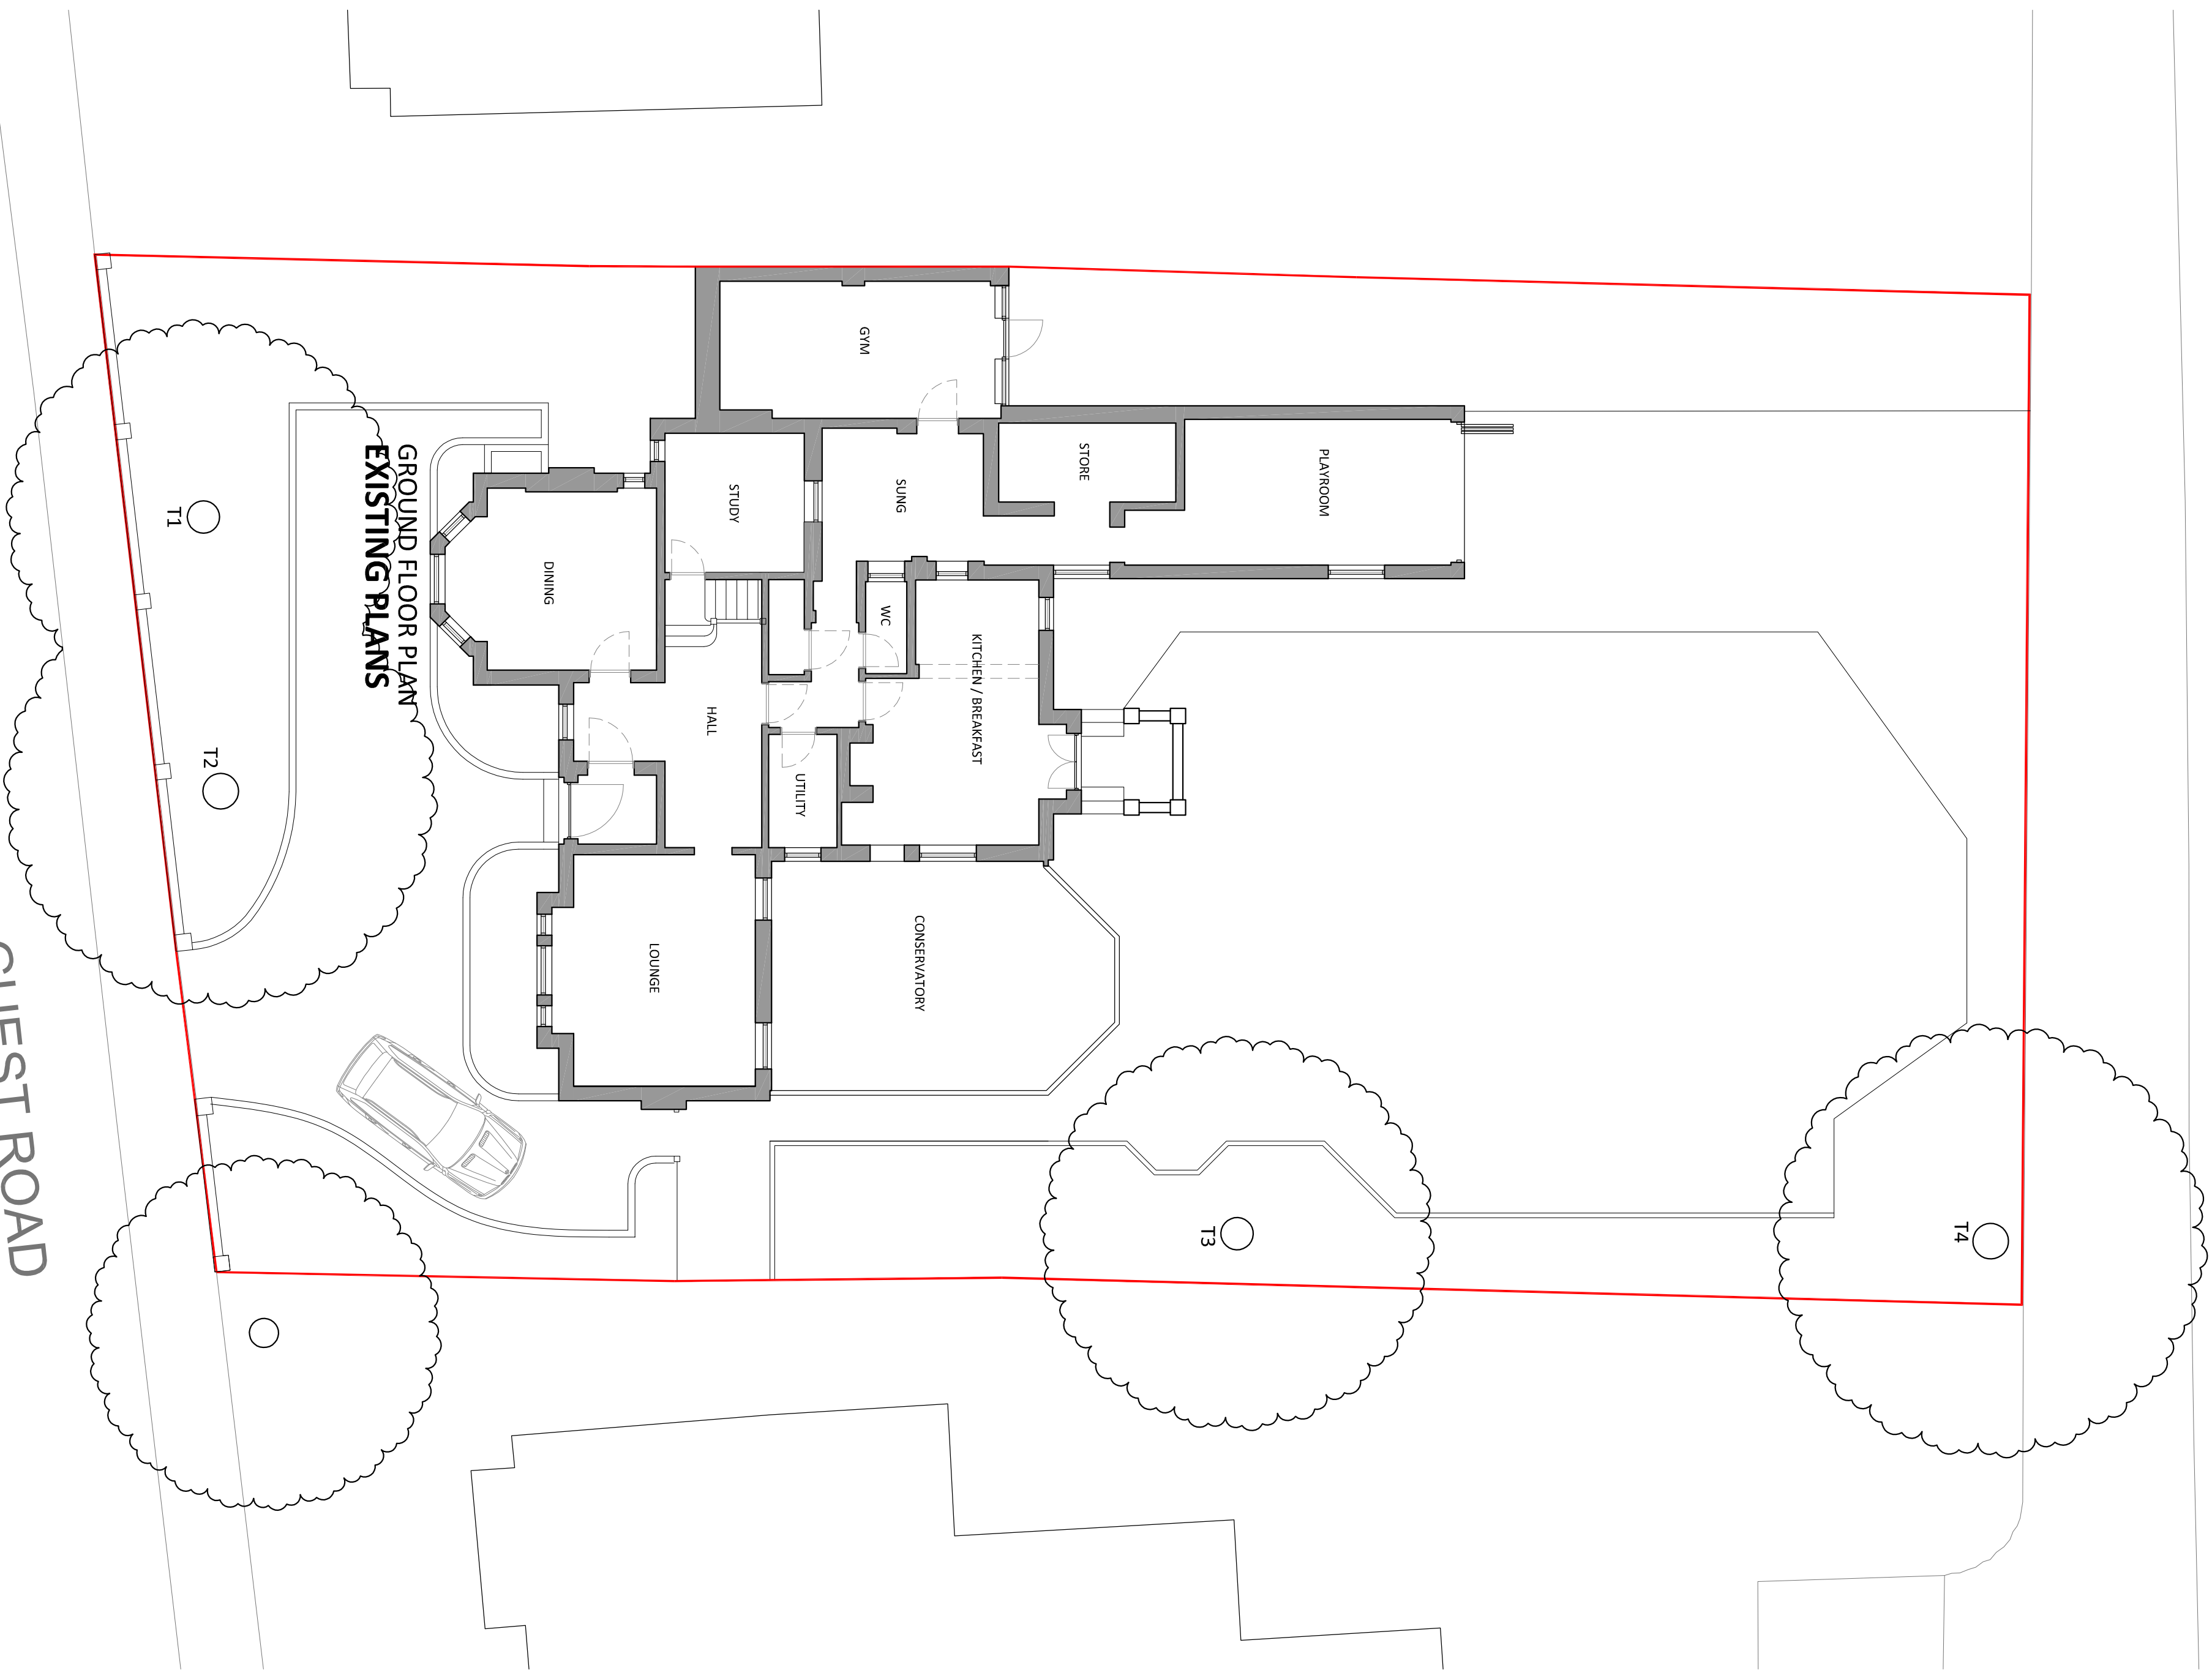

GROUND FLOOR PLAN
EXISTING PLANS

