


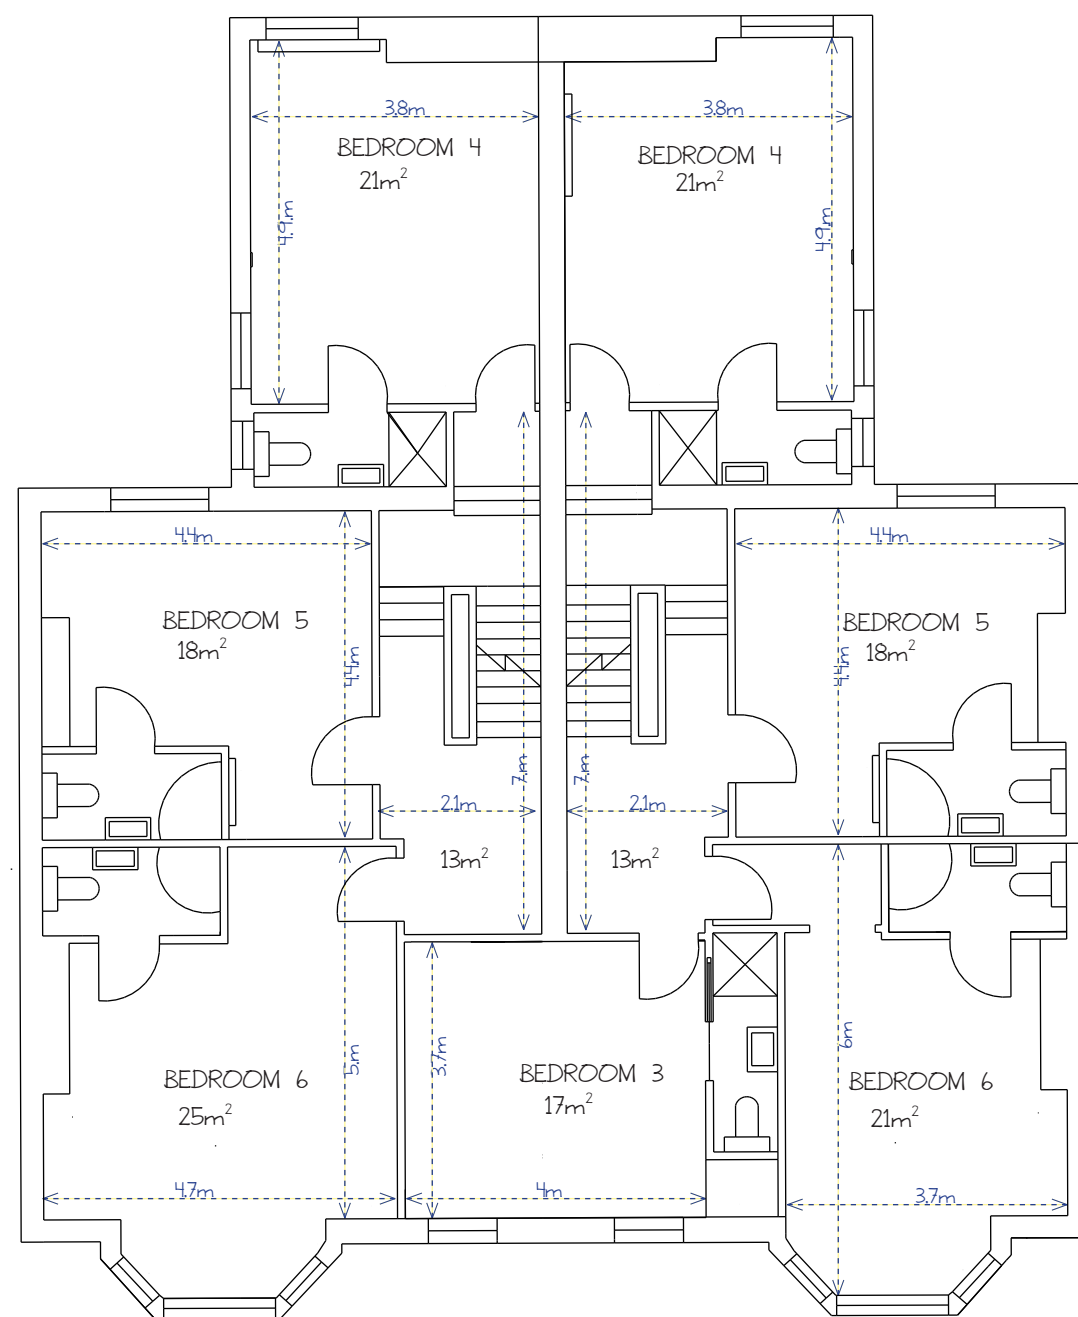


No. 148

No. 146

1 FIRST FLOOR

1:100 APPROVED AS PER APPLICATION 69735
(**minor internal layout corrections)

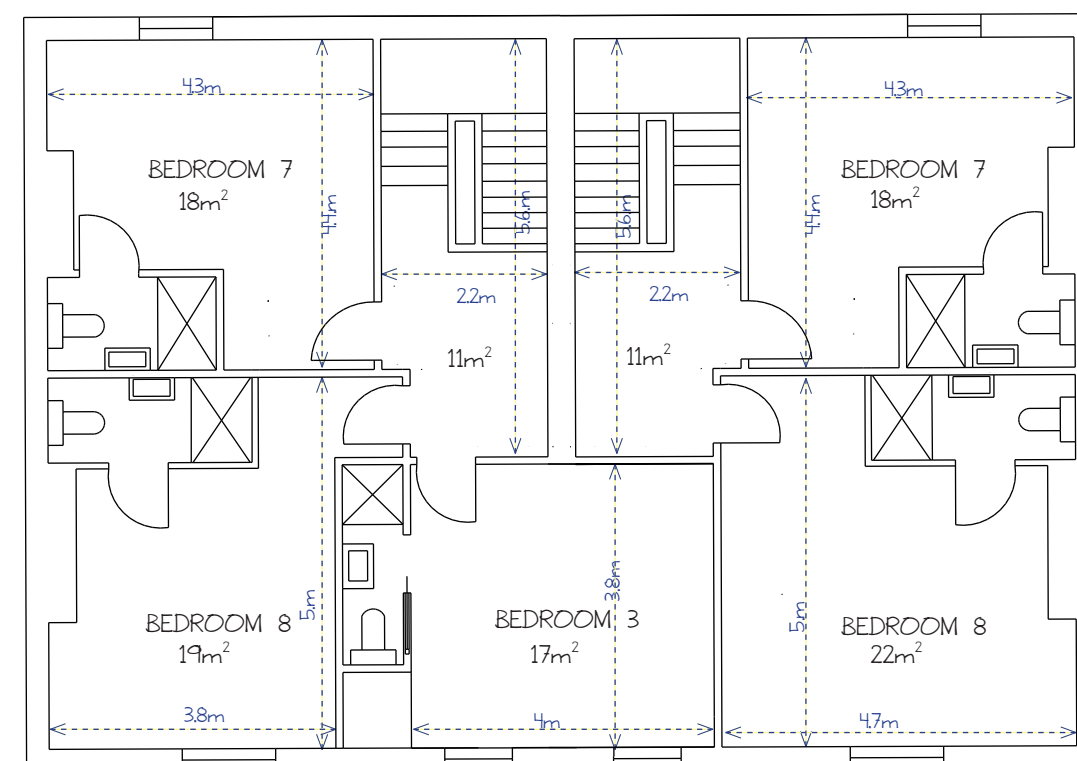

No. 148

No. 146

2 SECOND FLOOR

1:100 APPROVED AS PER APPLICATION 69735
(**minor internal layout corrections)

- * FLOORAREAS ROUNDED TO THE NEAREST METRE
- ** MINOR INTERNAL LAYOUT CORRECTIONS, INCLUDING MINOR AMENDMENTS TO BEDROOM 3's BATHROOMS, TO REFLECT CONSTRUCTION -- ROOM LOCATIONS AND USES REMAIN UNCHANGED, AS APPROVED UNDER PLANNING PERMISSION 69735
- * DIMENSIONS AND AREAS UPDATED TO REFLECT MEASURED SURVEY OF THE EXISTING BUILDING. EARLIER DRAWINGS WERE PREPARED USING AVAILABLE PLANS AT THE TIME.

PROJECT ADDRESS		
146 & 148 MANCHESTER ROAD, BURY, BL9 0TL		
TITLE		
FIRST & SECOND FLOOR FLOORPLANS		
DRAWING	REV	
FF2F	v.2	
SCALE	DATE	DRAWN BY
SCALE @A3	05/02/26	LC
© COPYRIGHT: ALL RIGHTS RESERVED. THIS DRAWING MUST NOT BE REPRODUCED WITHOUT PERMISSION. ALL DIMENSIONS RELATIVE TO THIS DRAWING TO BE CHECKED ON SITE. DESIGNER TO BE NOTIFIED OF ANY DISCREPANCIES. SWERE INVERT LEVELS MUST BE VERIFIED BEFORE WORK COMMENCES. THIS DRAWING MUST BE CHECKED AGAINST ANY OTHER STRUCTURAL/SPECIALIST DRAWINGS PROVIDED. THIS DRAWING MUST NOT BE USED FOR CONSTRUCTION UNLESS ISSUED FOR CONSTRUCTION. ALL DIMENSIONS ON THIS DRAWING ARE IN MILLIMETRES (UNLESS OTHERWISE STATED).		
10 0 10 20 30 40 50 SCALE 1:1250 m		
5 0 5 10 15 20 25 SCALE 1:500 m		