
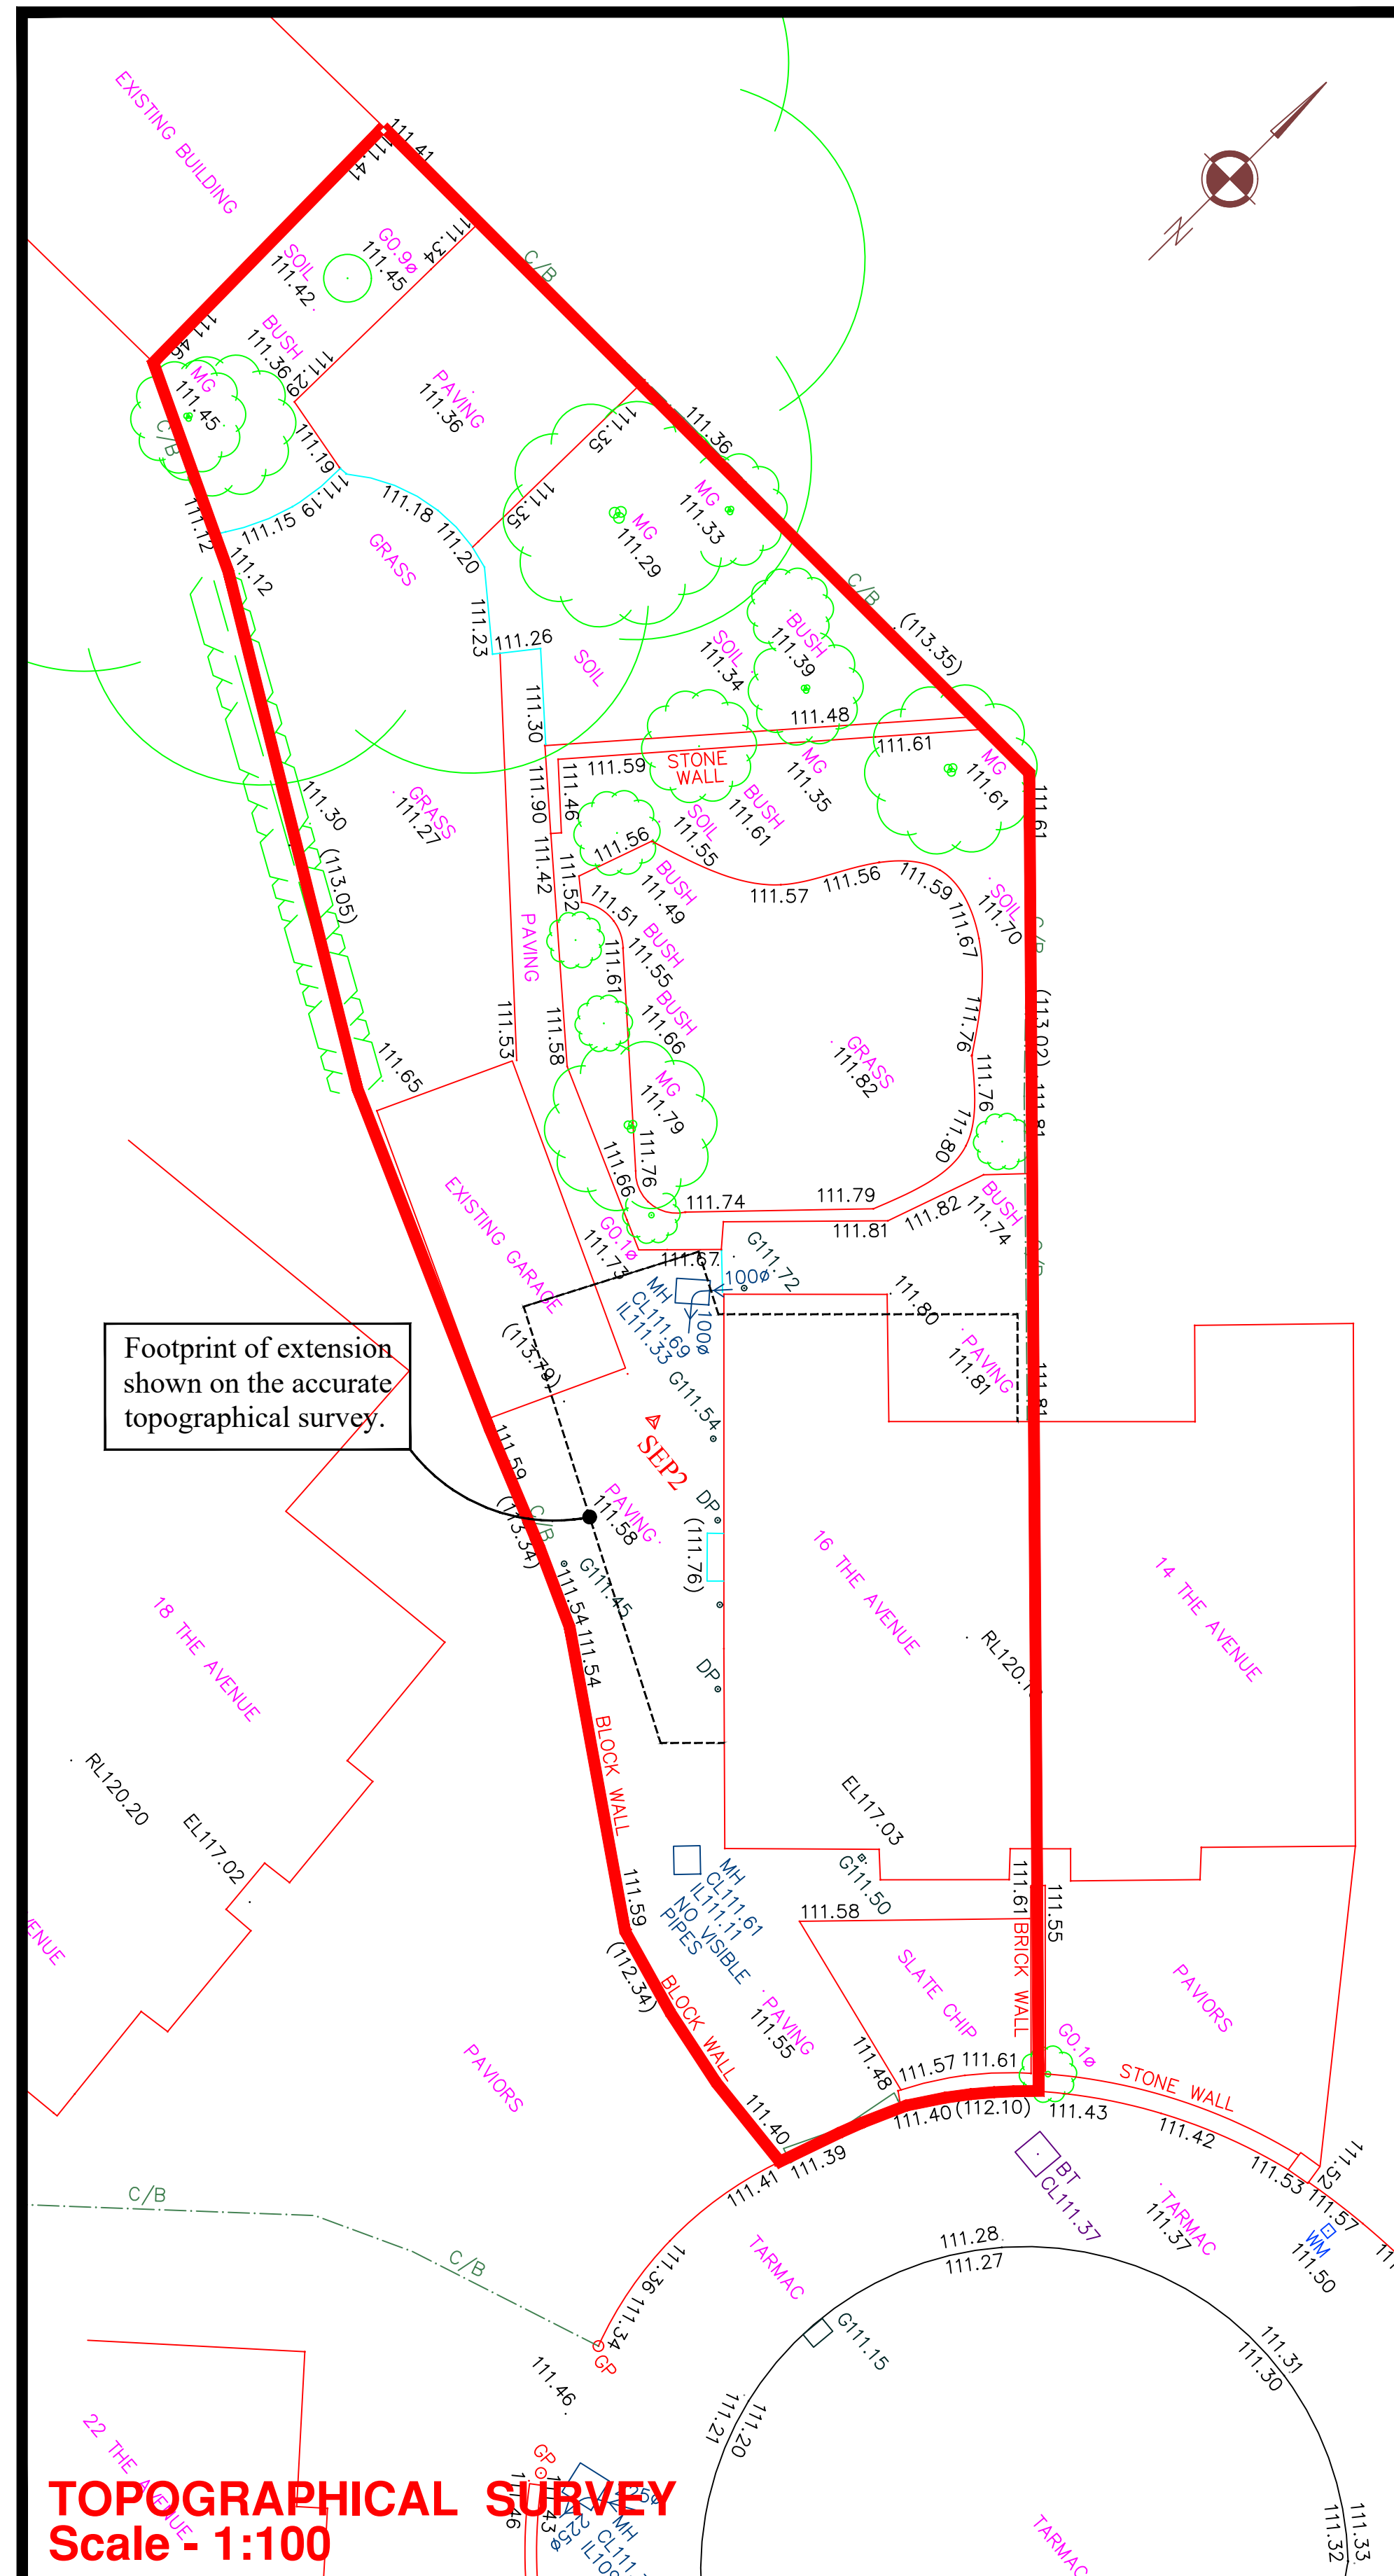


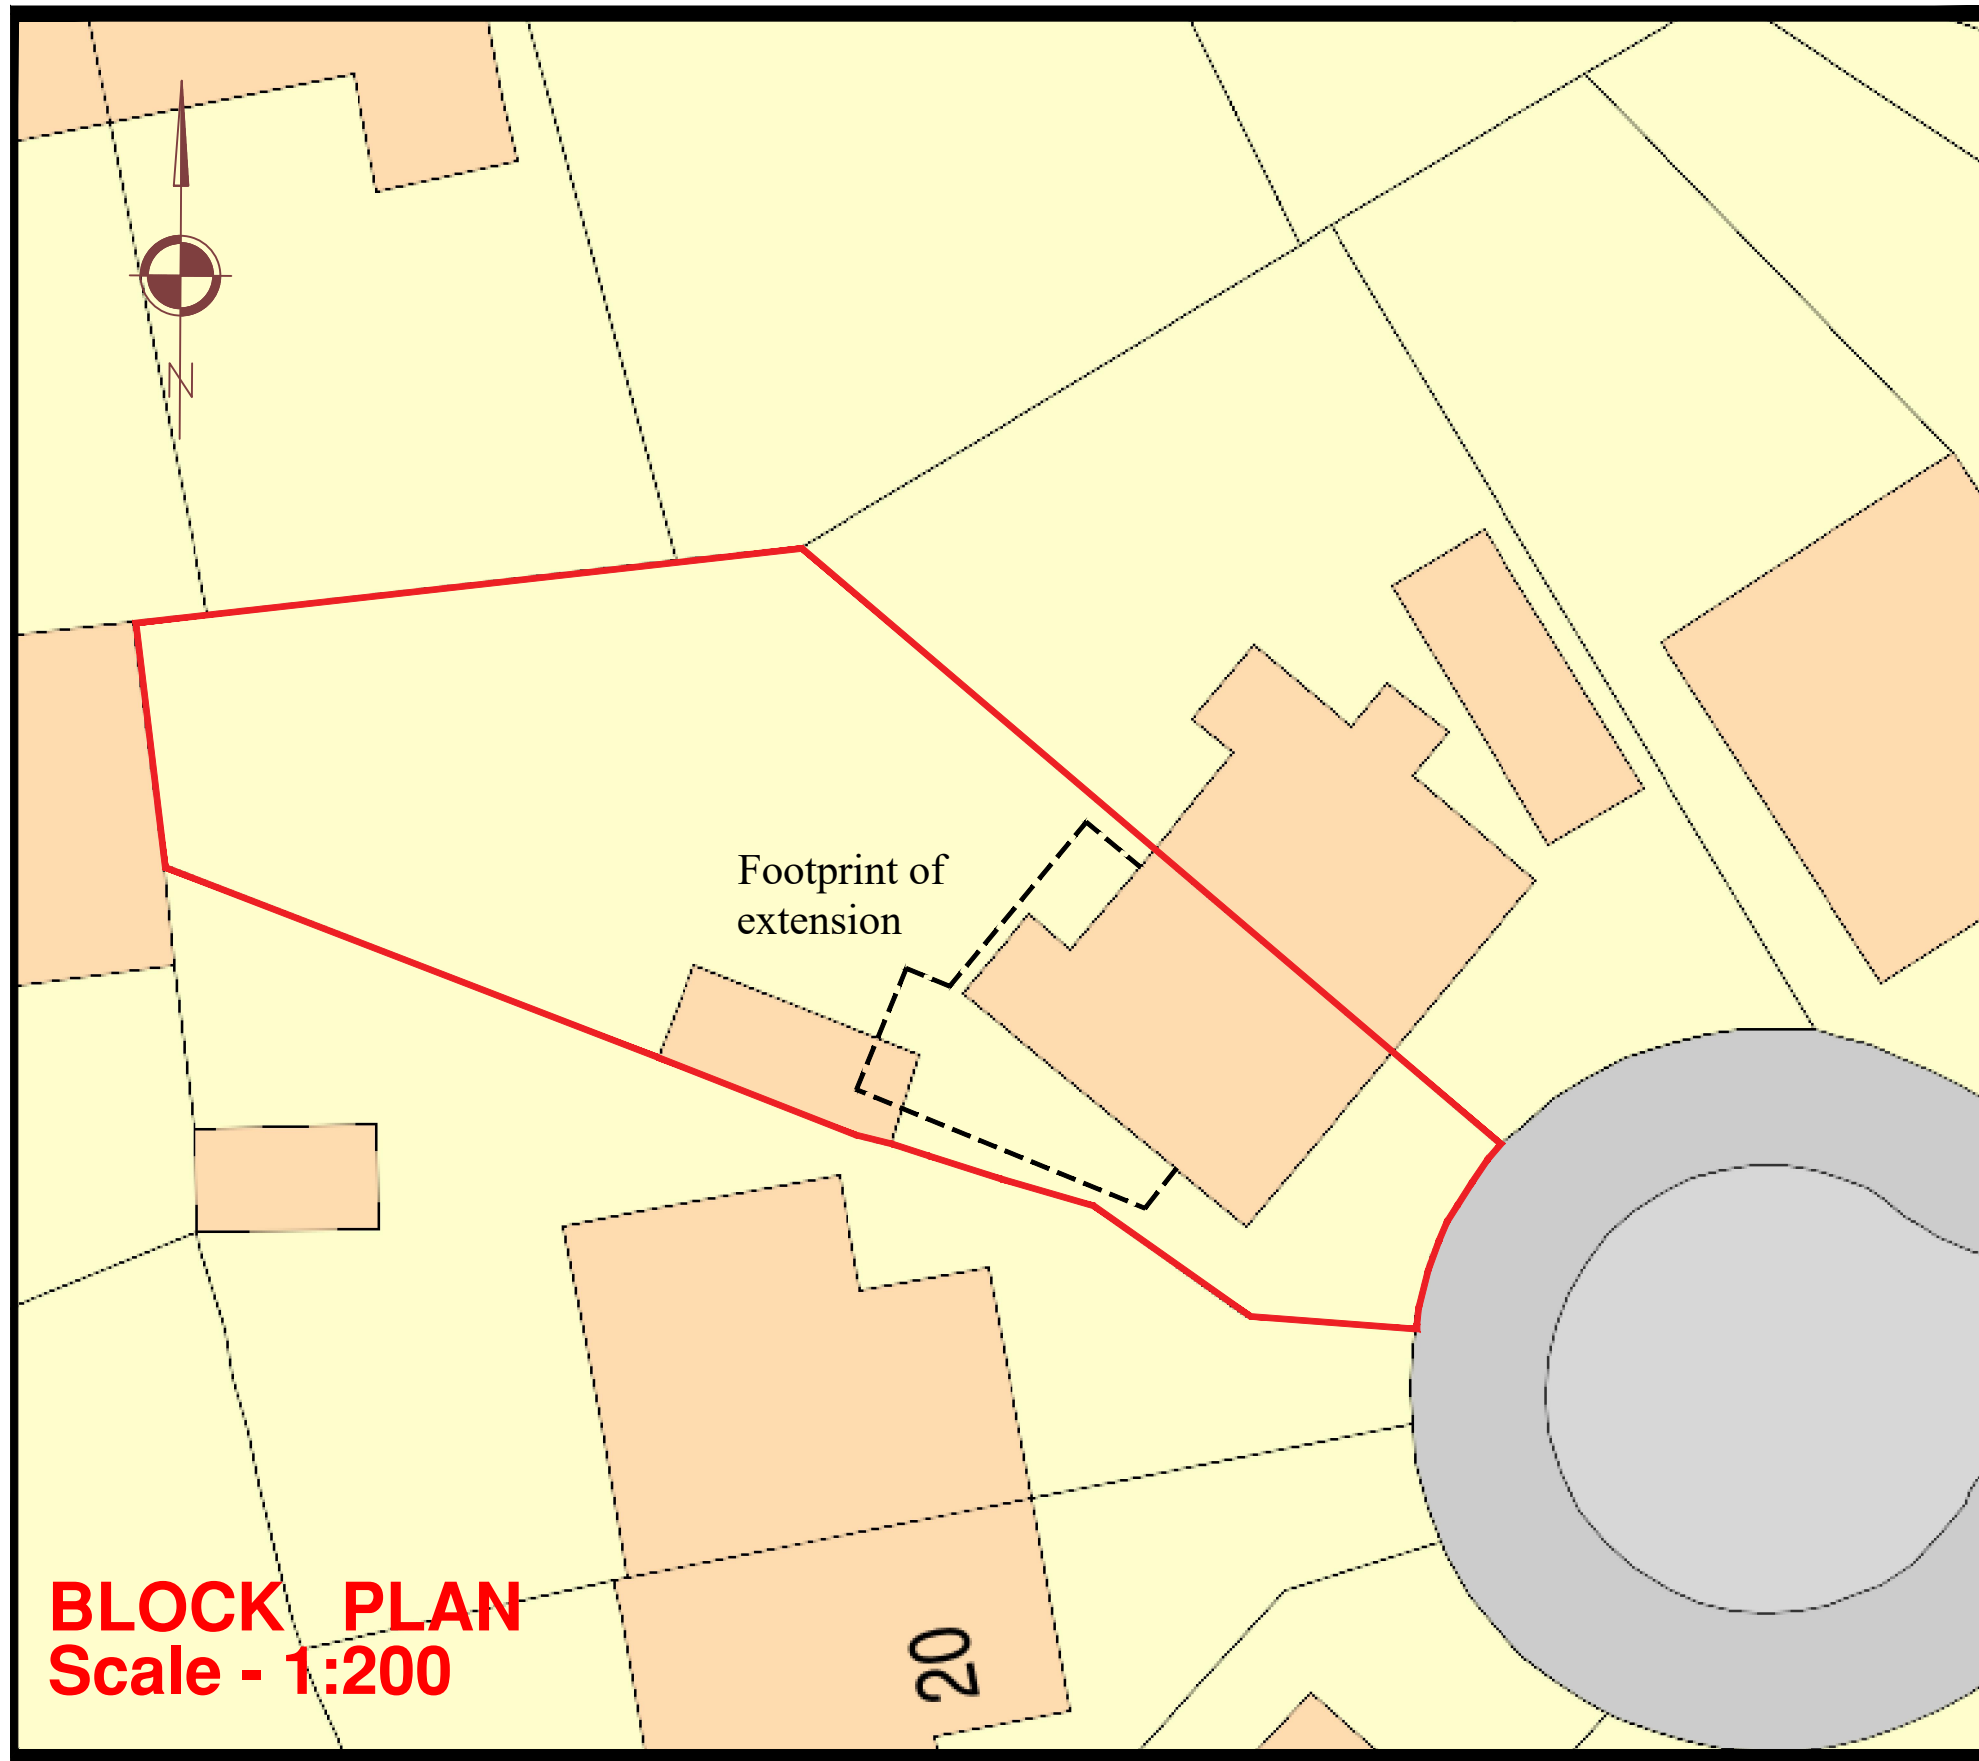

It is proposed that the new works will match the existing, and as such the ground floor elevations will be of brick to match the existing and the first floor will be of a render to match the existing, with brick quoin detailing and a band course, as existing. The main roofs will match the existing and the rear single storey flat roof will be a dark grey, fibre reinforced, liquid applied polymer finish.

Ordnance Survey and the OS Symbol are registered trademarks of Ordnance Survey, the national mapping agency of Great Britain. Buy A Plan logo, pdf design and the www.buyaplan.co.uk website are Copyright © Pass Inc Ltd 2022

[illegible]