


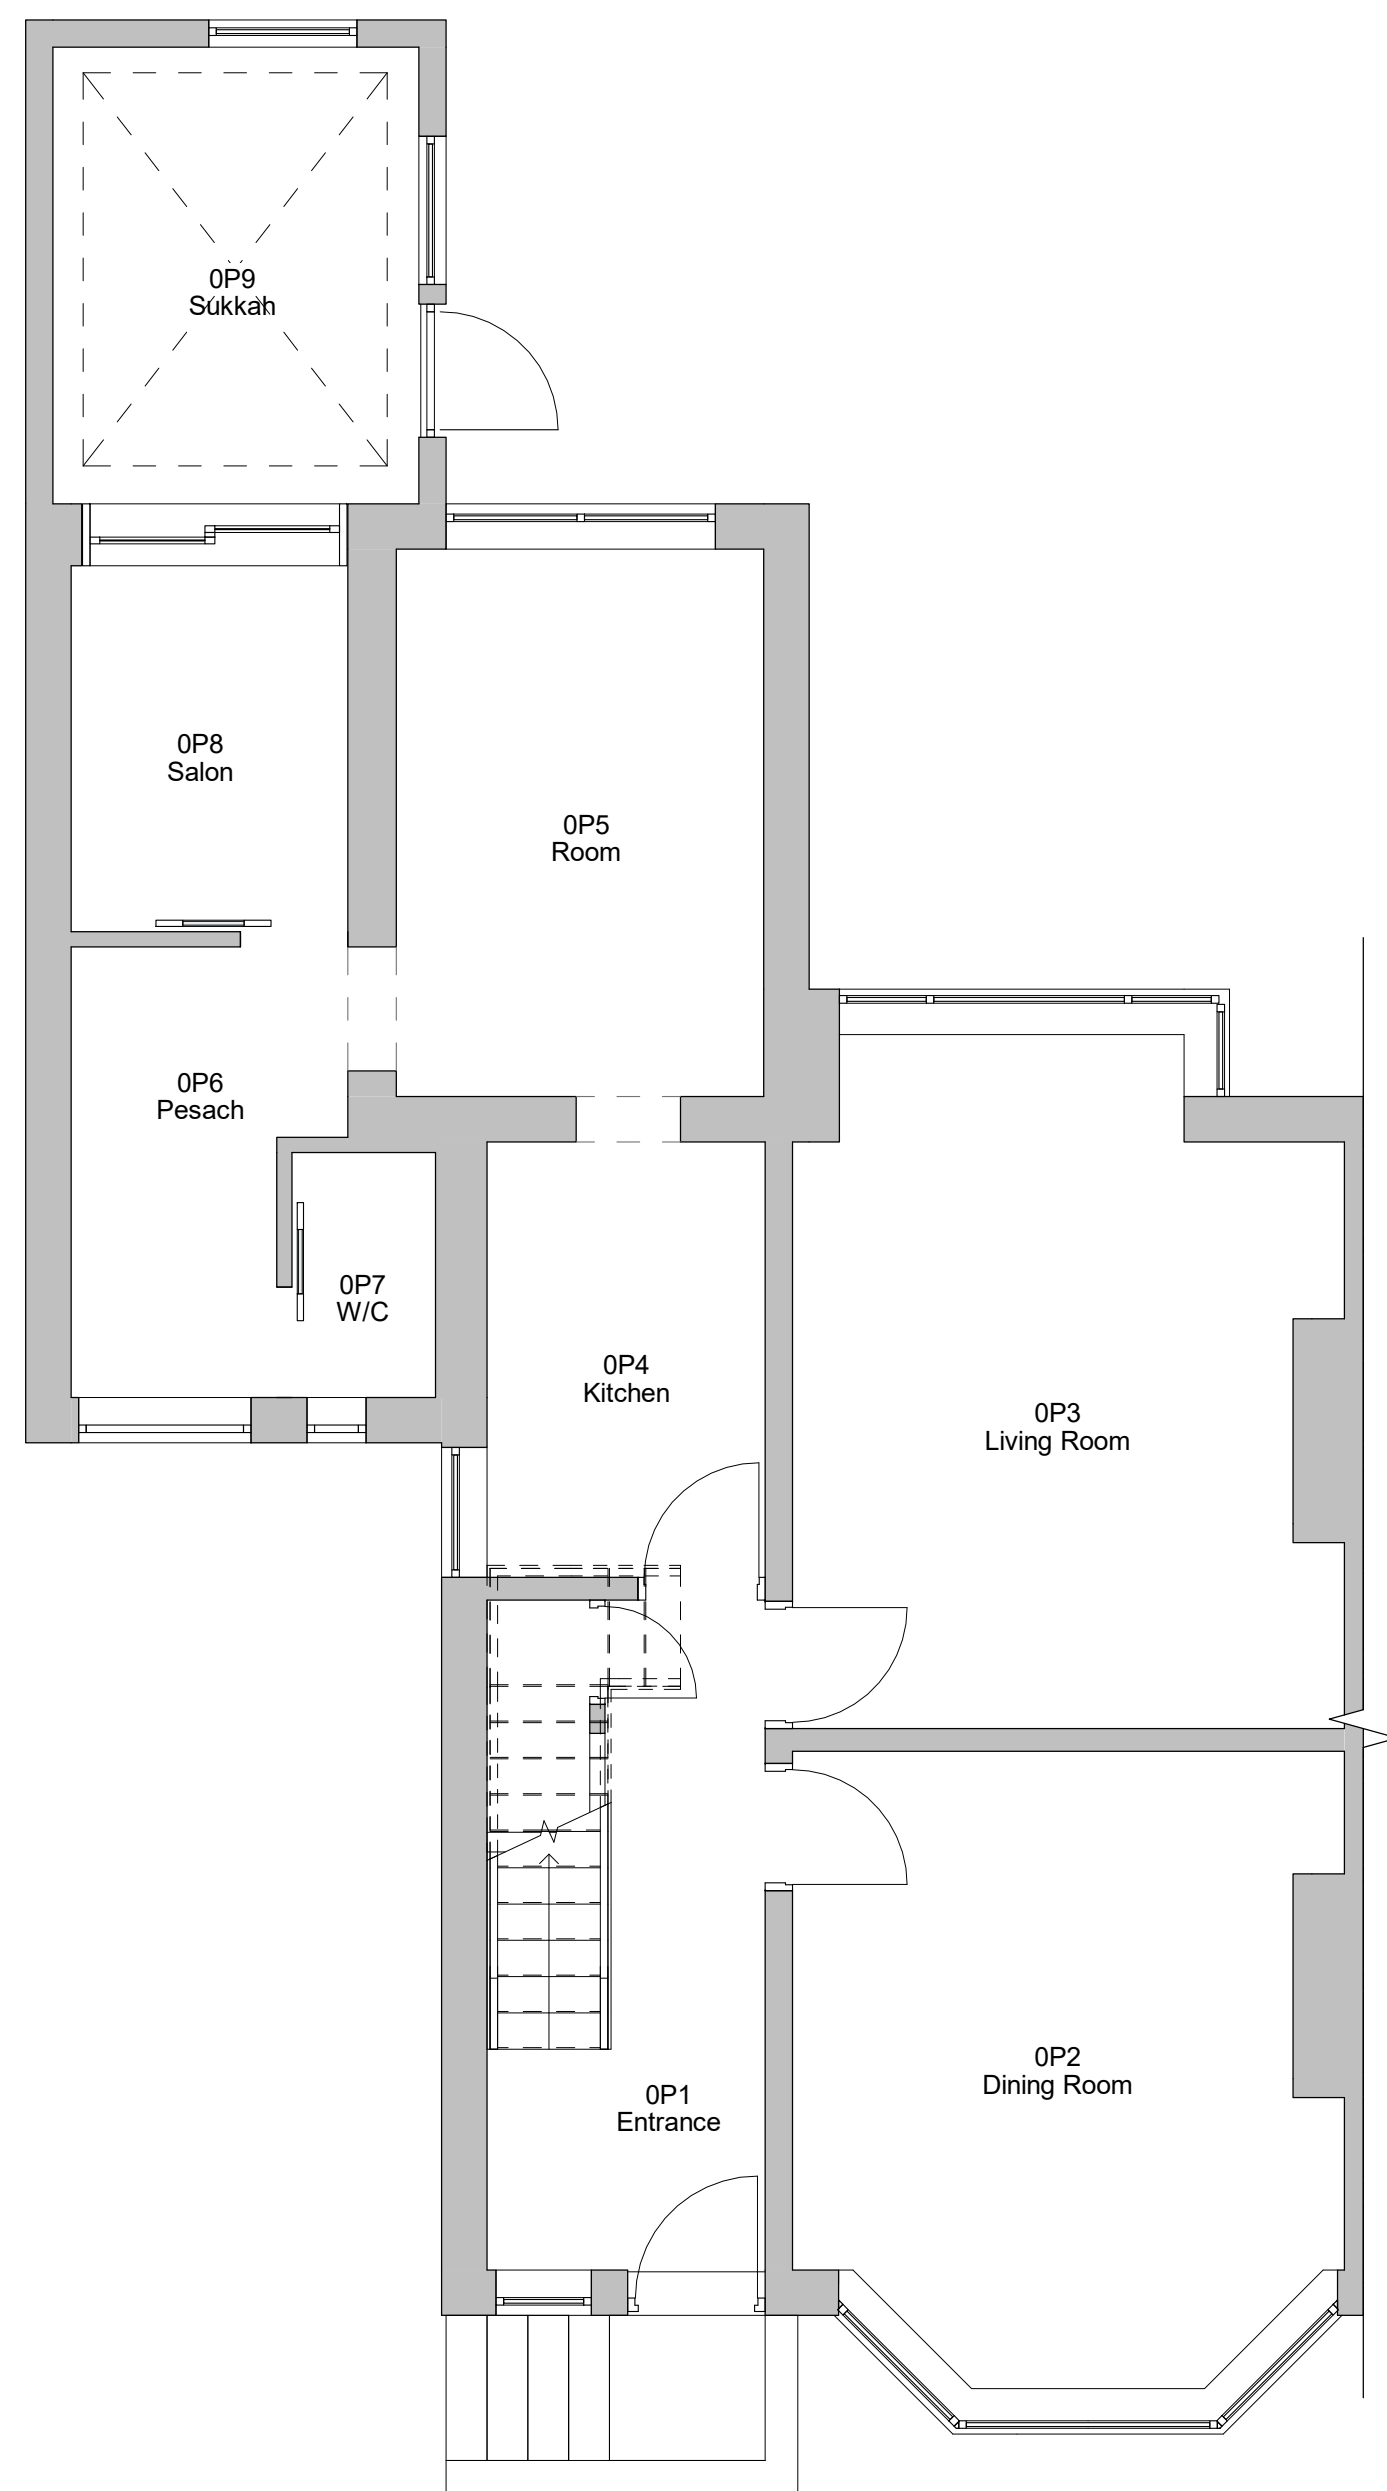


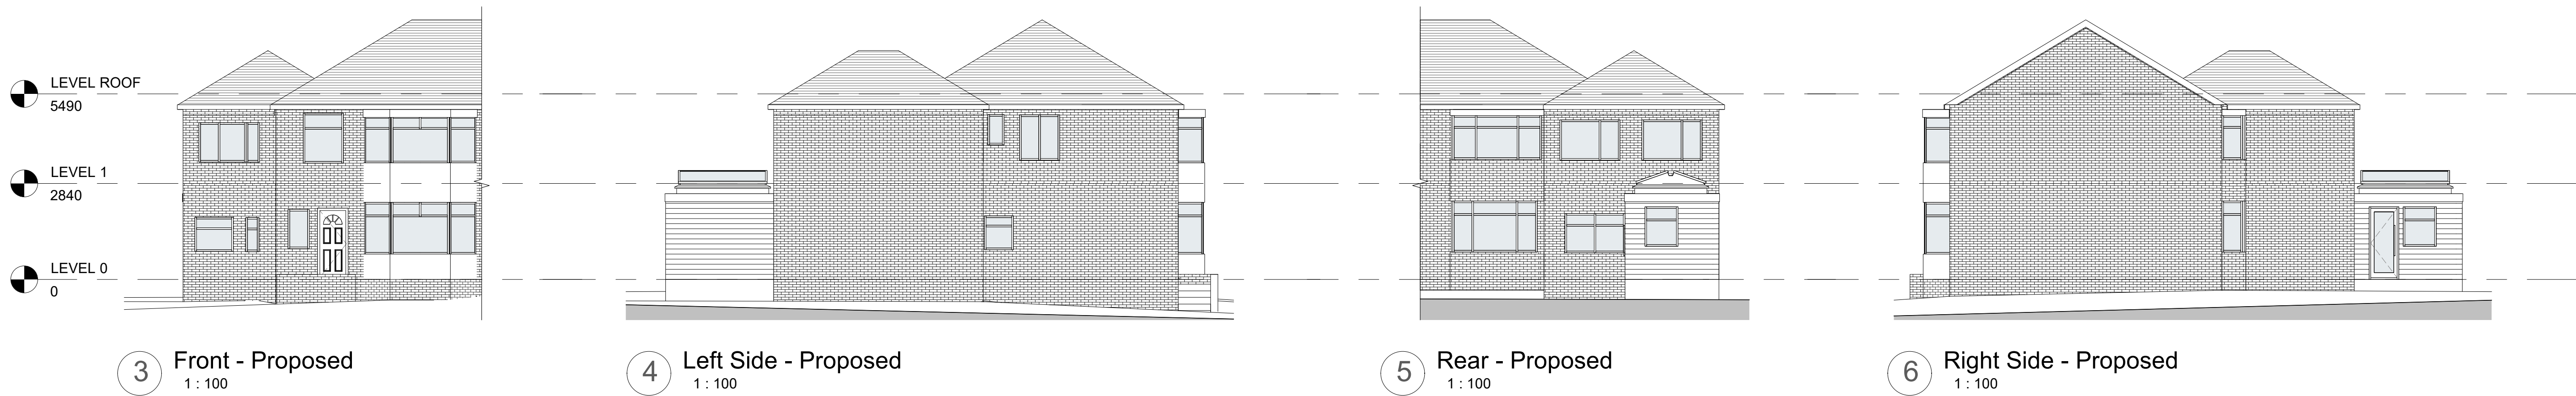

1 Level 0 - Proposed
1 : 50

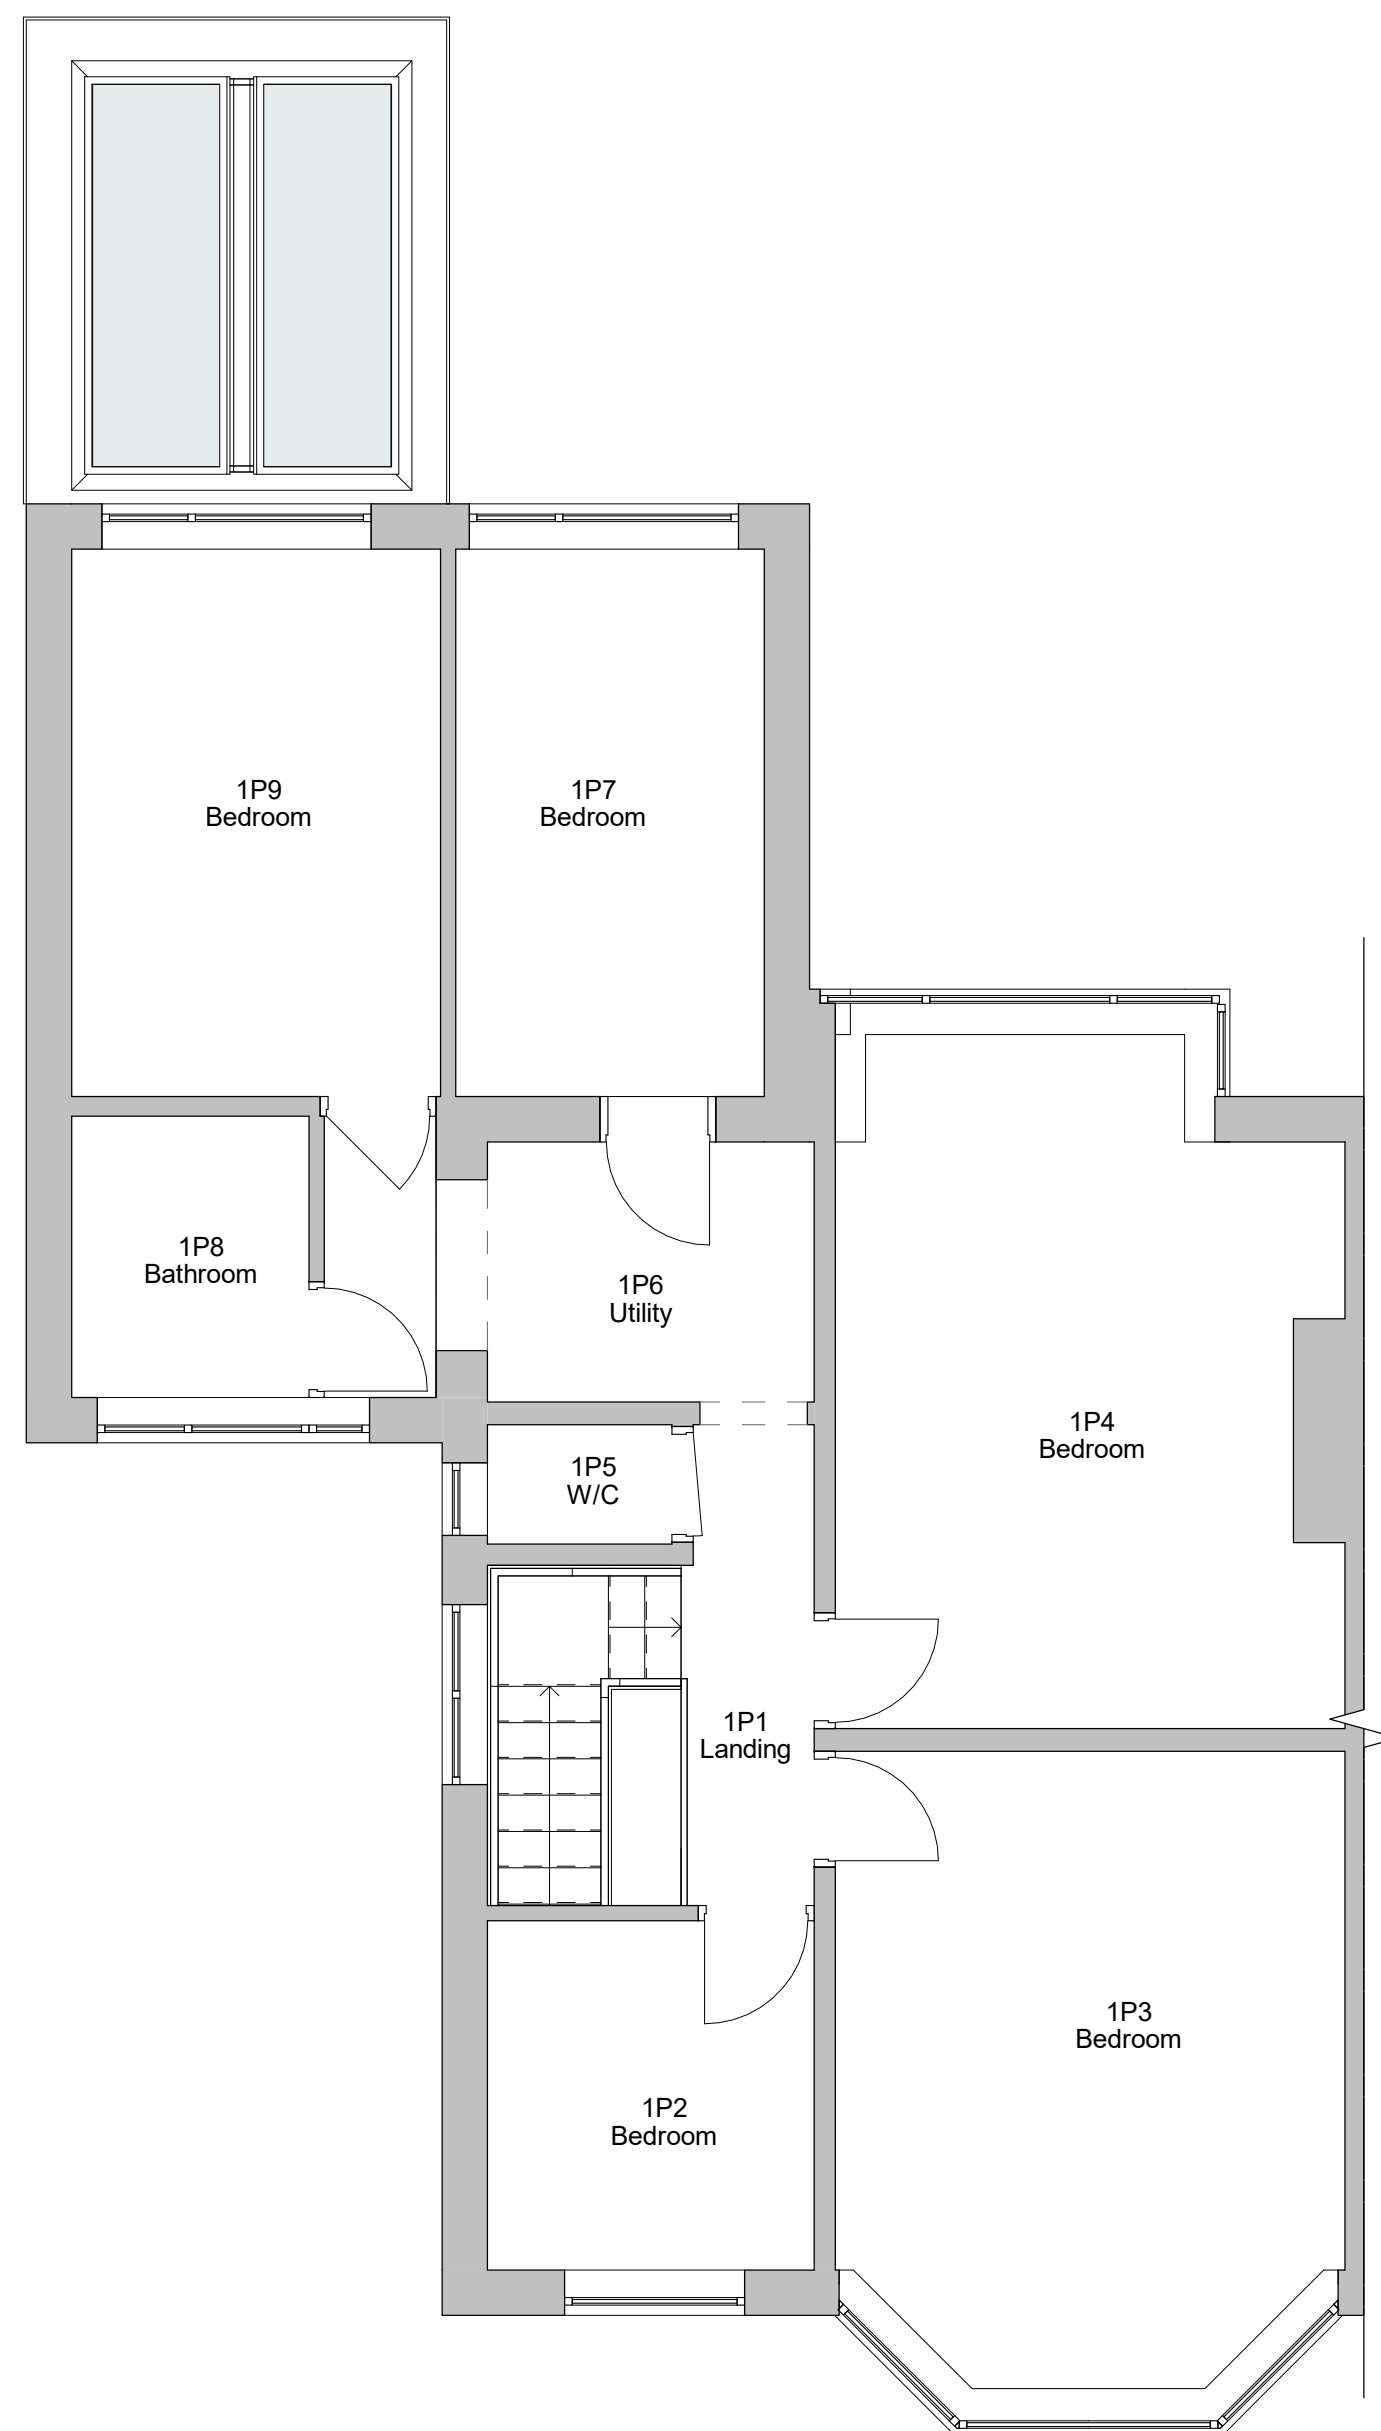

2 Level 1 - Proposed
1 : 50

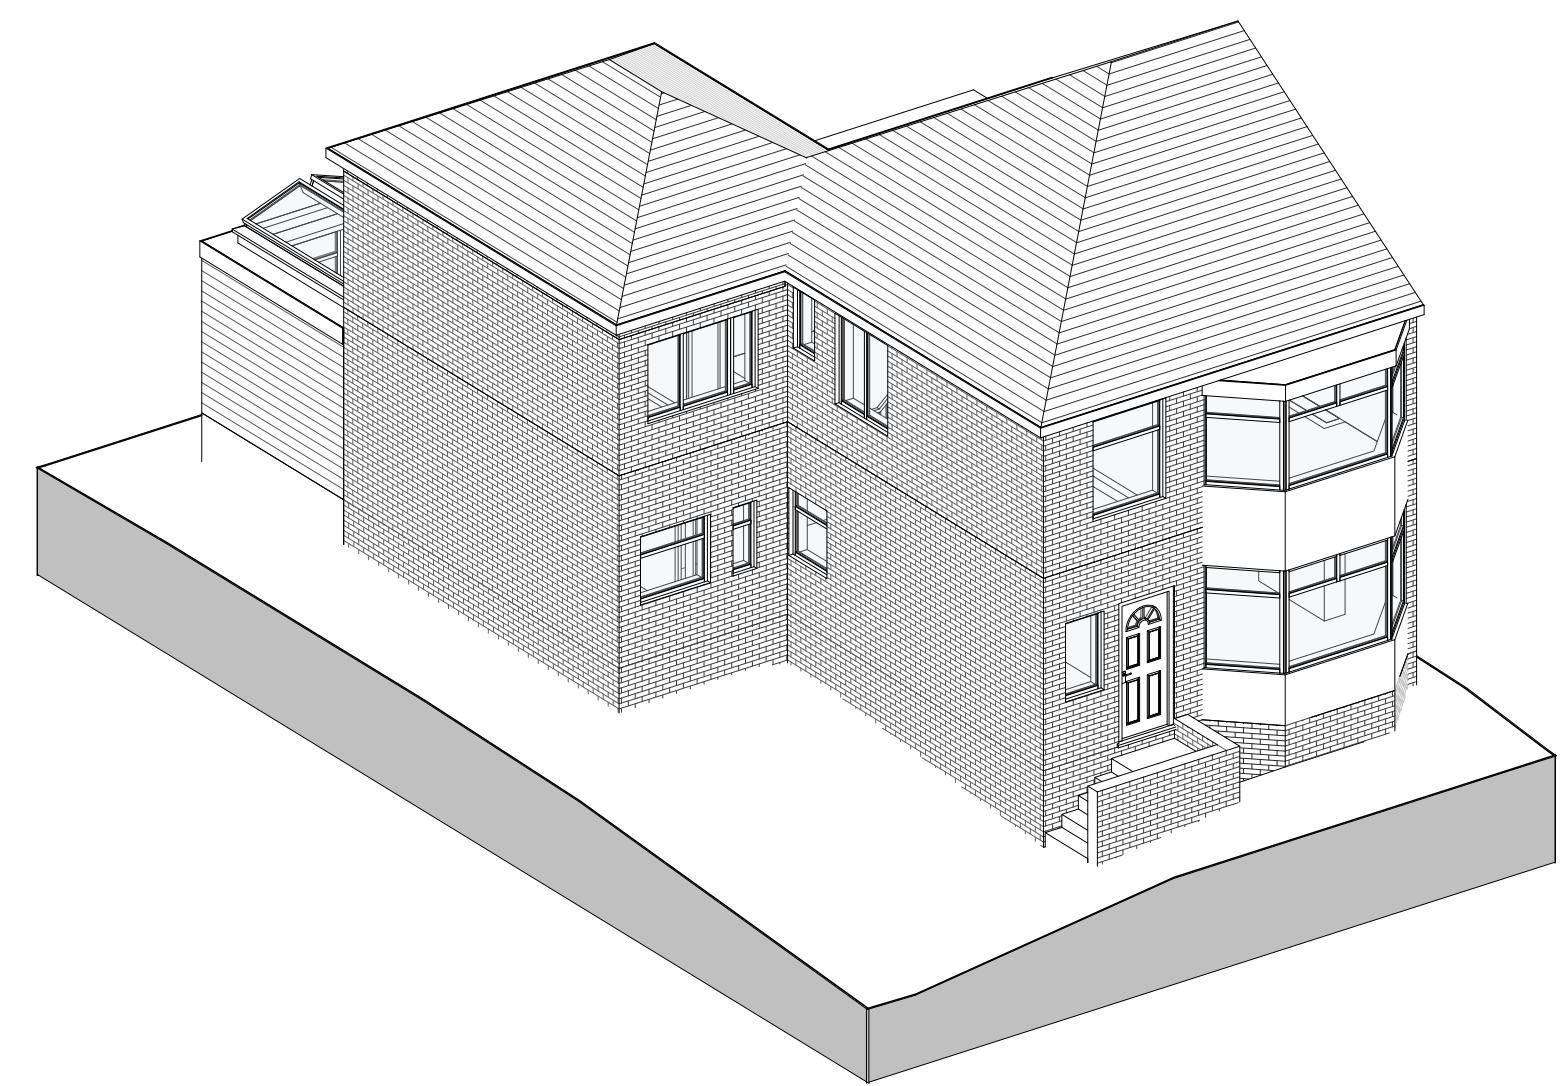

1 PLANNING 04/03/2022
No. Description Date

PROJECT 107 Bury Old Road		
TITLE Proposed Plans and Elevations		
CLIENT Giffen		
STATUS DESIGN		
DRAWN BY TP	DATE 21/02/2022	SCALE (@ A1) As indicated
PROJECT NUMBER GSS22003	DRAWING NUMBER 003	REV 1
GOLD SKETCH S T U D I O S www.goldsketch.co.uk info@goldsketch.co.uk 0161 792 9595		
NOTES © COPYRIGHT. ALL RIGHTS RESERVED. NO PART OF THIS DRAWING MAY BE REPRODUCED OR TRANSMITTED IN ANY FORM OR BY ANY MEANS, ELECTRONIC OR MECHANICAL, WITHOUT PERMISSION IN WRITING FROM GOLD SKETCH. DRAWINGS TO BE USED FOR THE SITE AS INDICATED ONLY. ALL DIMENSIONS AND SETTING OUT SHALL BE CHECKED AND CONFIRMED ON SITE. ANY DISCREPANCIES TO BE REPORTED TO THE ARCHITECT IMMEDIATELY. LEGISLATION, INCLUDING CODES OF PRACTICE AND BRITISH STANDARDS, ALL DIMENSIONS ON THIS DRAWING ARE IN MILLIMETRES (UNLESS OTHERWISE STATED).		

