



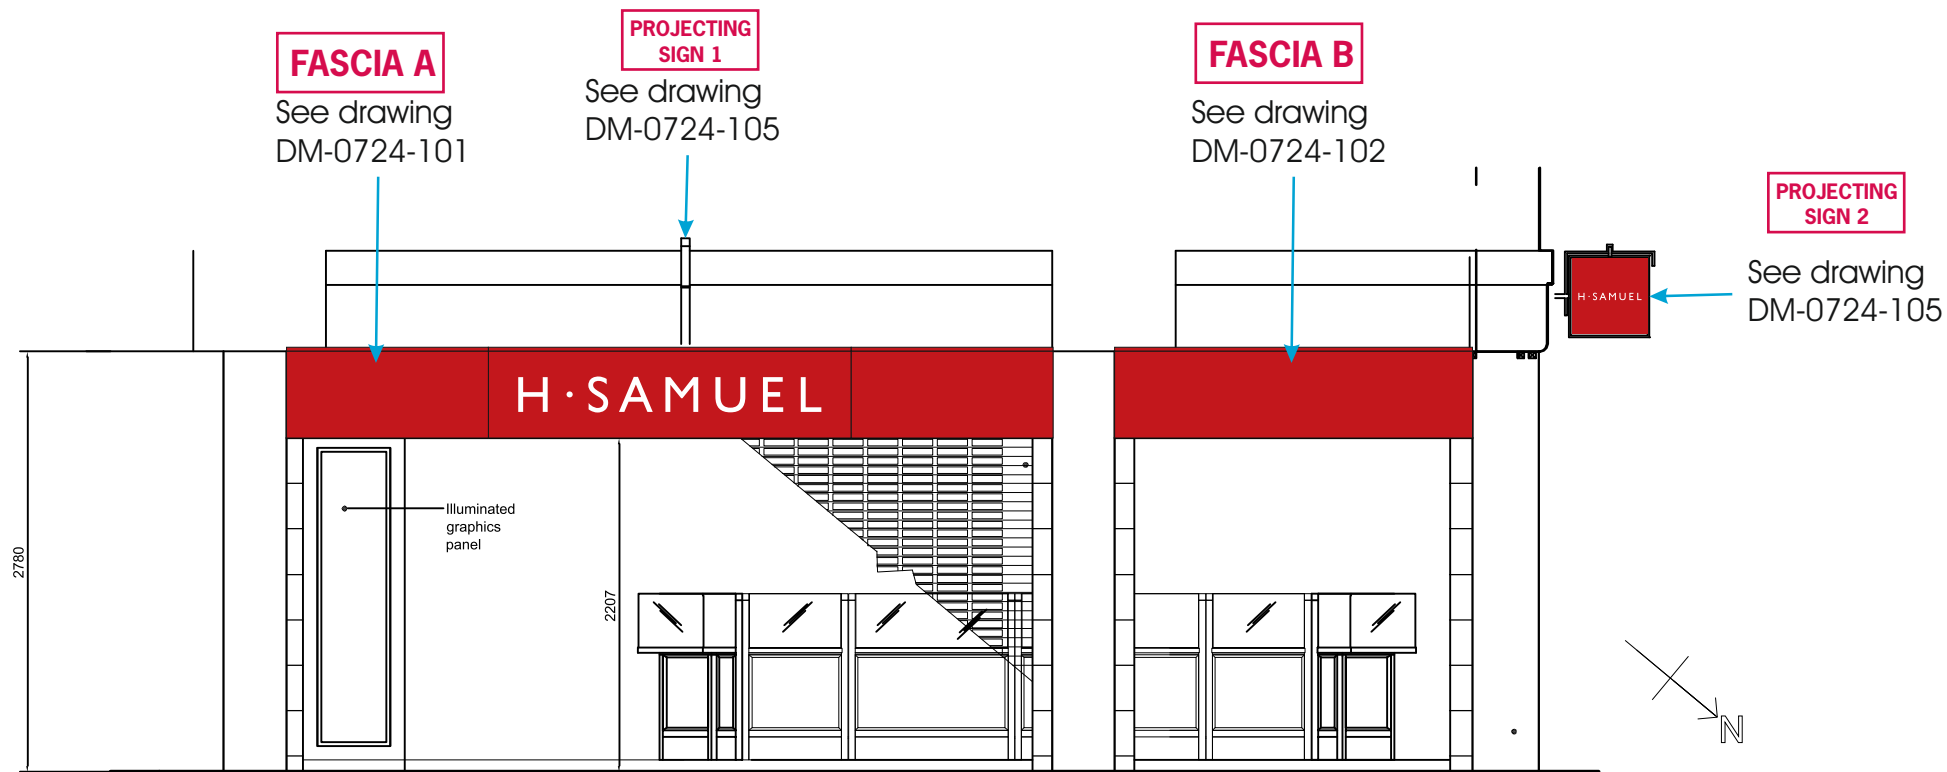

ELEVATION 2

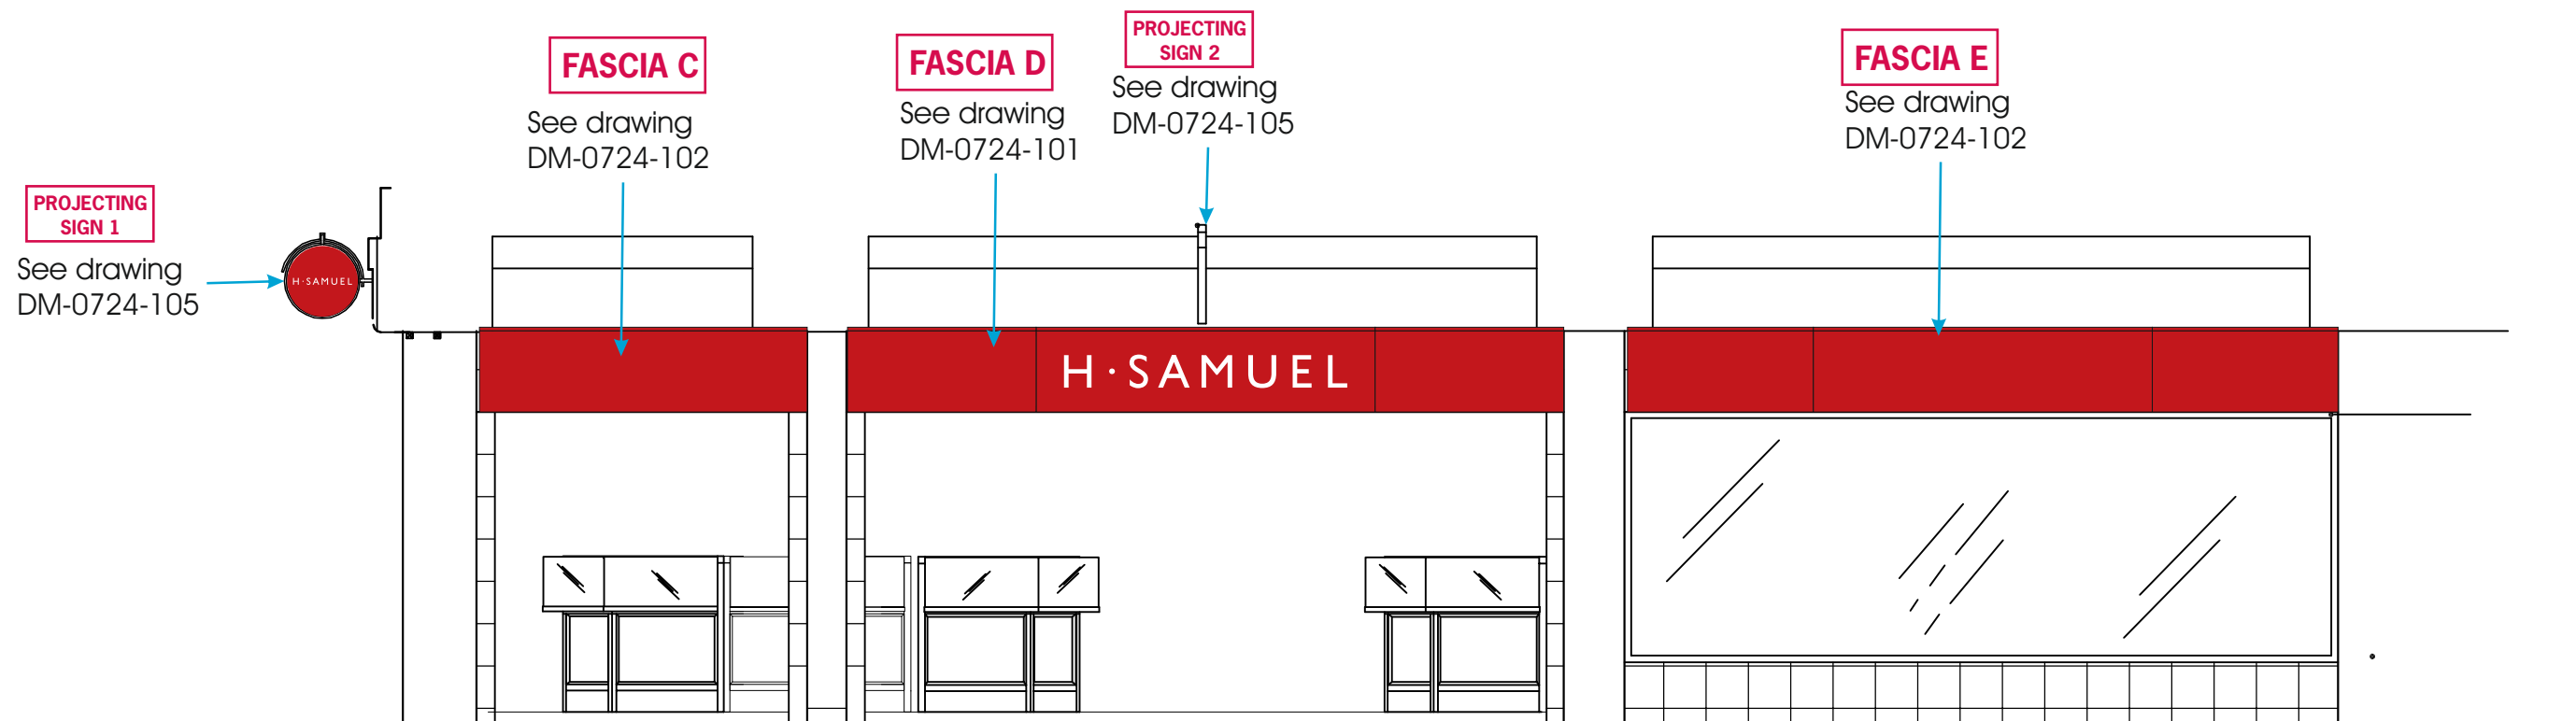

ELEVATION 1



SCALE BAR 0-5mtrs 1:50@A3

CLIENT: Signet Jewellers		DRAWING NUMBER:	JOB NO:	DRAWN BY:	REV	DATE	BY	DESCRIPTION
PROJECT: H. Samuel Bury		DM-0724-265	11242	D.Murfin	A	00.00.24	XX	XXXXXX
					B	00.00.24	XX	XXXXXX
DESCRIPTION: Elevations		DATE: 25.07.2024	ITEM REF: n/a	SCALE: a/s @A3	C	00.00.24	XX	XXXXXX
					D	00.00.24	XX	XXXXXX
					E	00.00.24	XX	XXXXXX

© This drawing is the property of Geetee Signs, and should not be reproduced, altered or used in any way without express permission. Colours shown are for illustration and may not be an exact match unless references are supplied.



Geeteesigns.com