



Front Elevation 1:100




Right Elevation 1:100

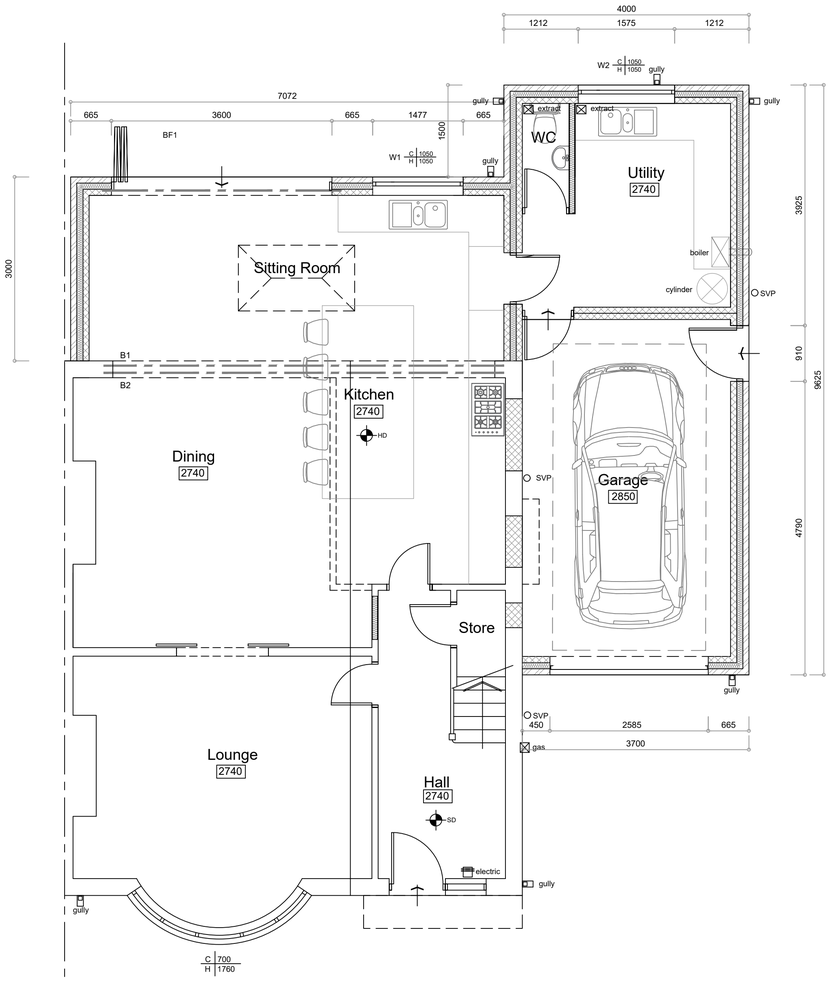

Ground Floor 1:50

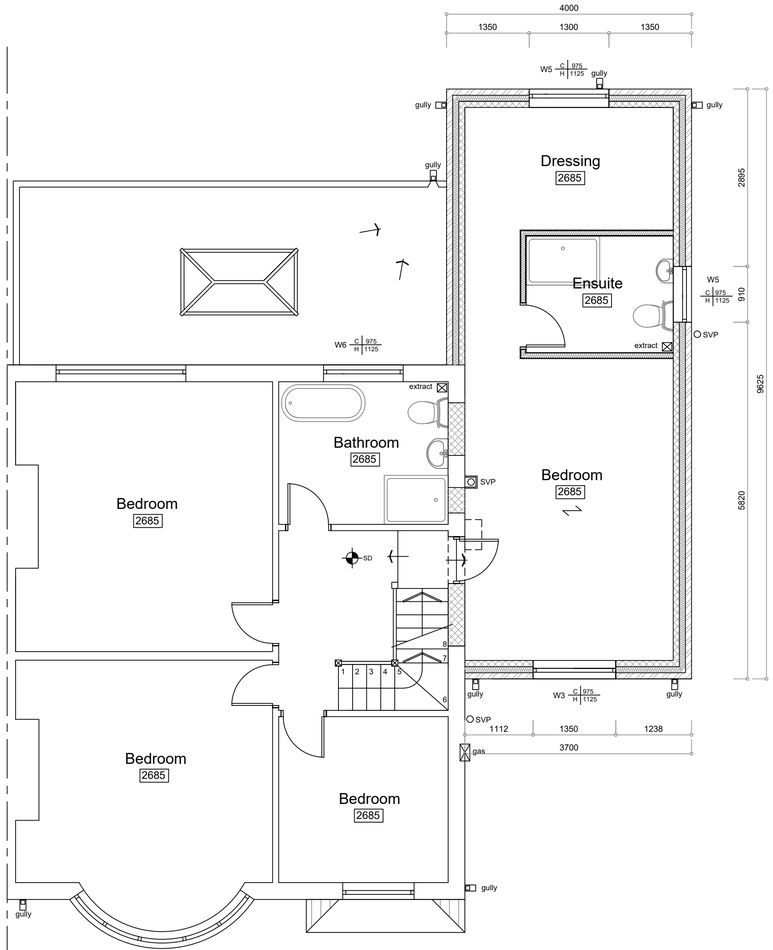

First Floor 1:50

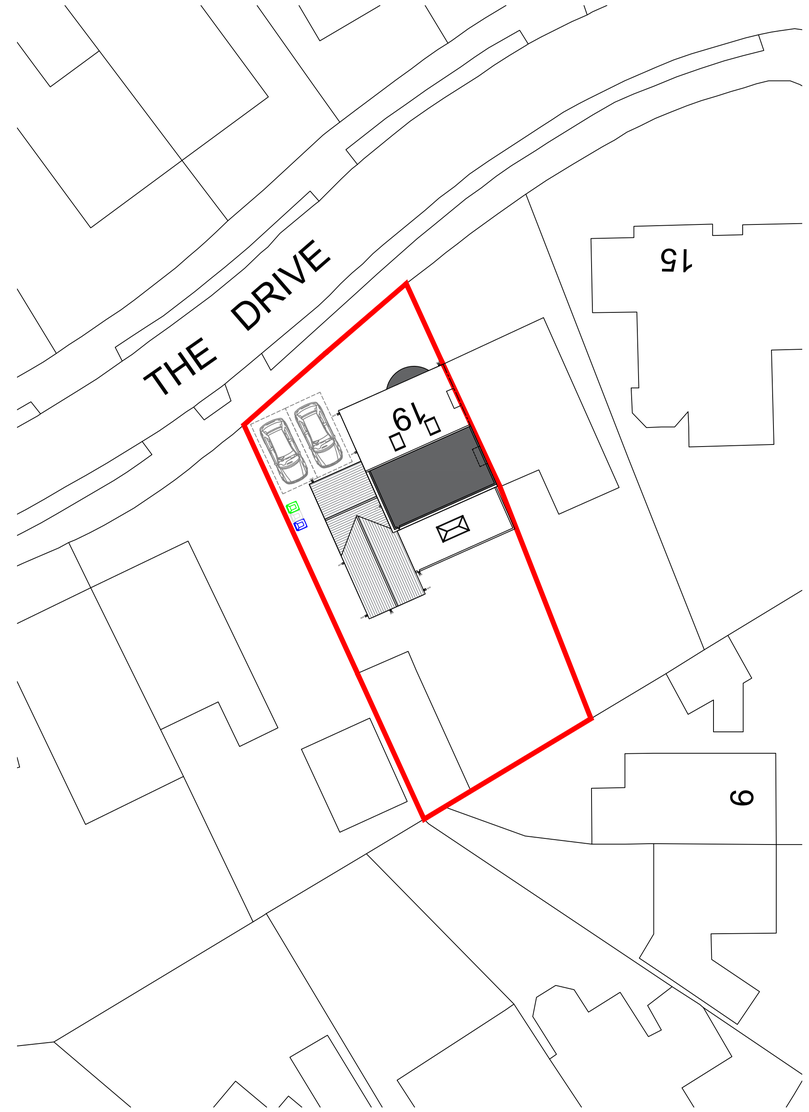

Site Plan 1:200

19 THE DRIVE, BURY, BL9 5DG

Scale Bar 1:100
0 2m 4m 6m 8m 10m

Scale Bar 1:200
0 4m 8m 12m 16m 20m

This drawing is the copyrighted. Contractors must check all dimensions on site.

Rev	Date	Description
A	18/11/26	Planning amendments

job: 19 The Drive, Bury, BL9 5DG

title: Proposed Plans & Elevations (1 of 2)

Saheel Ashraf

date: 07/26

scale: 1:100 1:50 @ A1

revision: A B C D E

drawing no: 02