




APPLICATION - 68324
Additional Construction Details

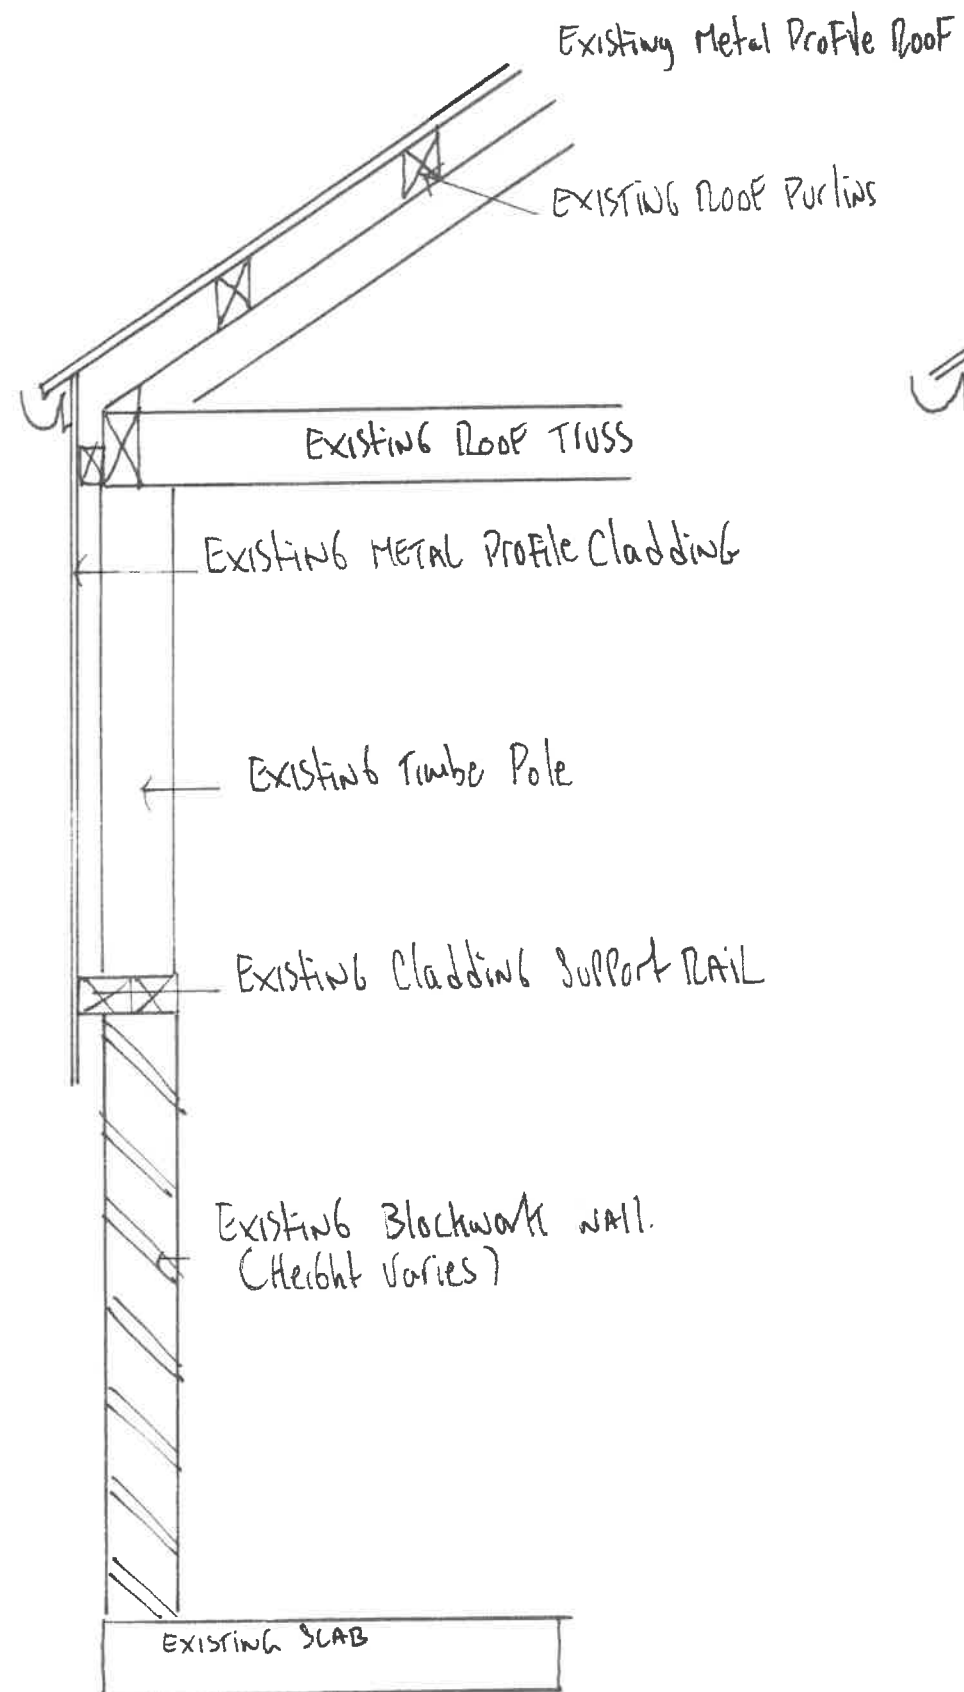

Existing Section

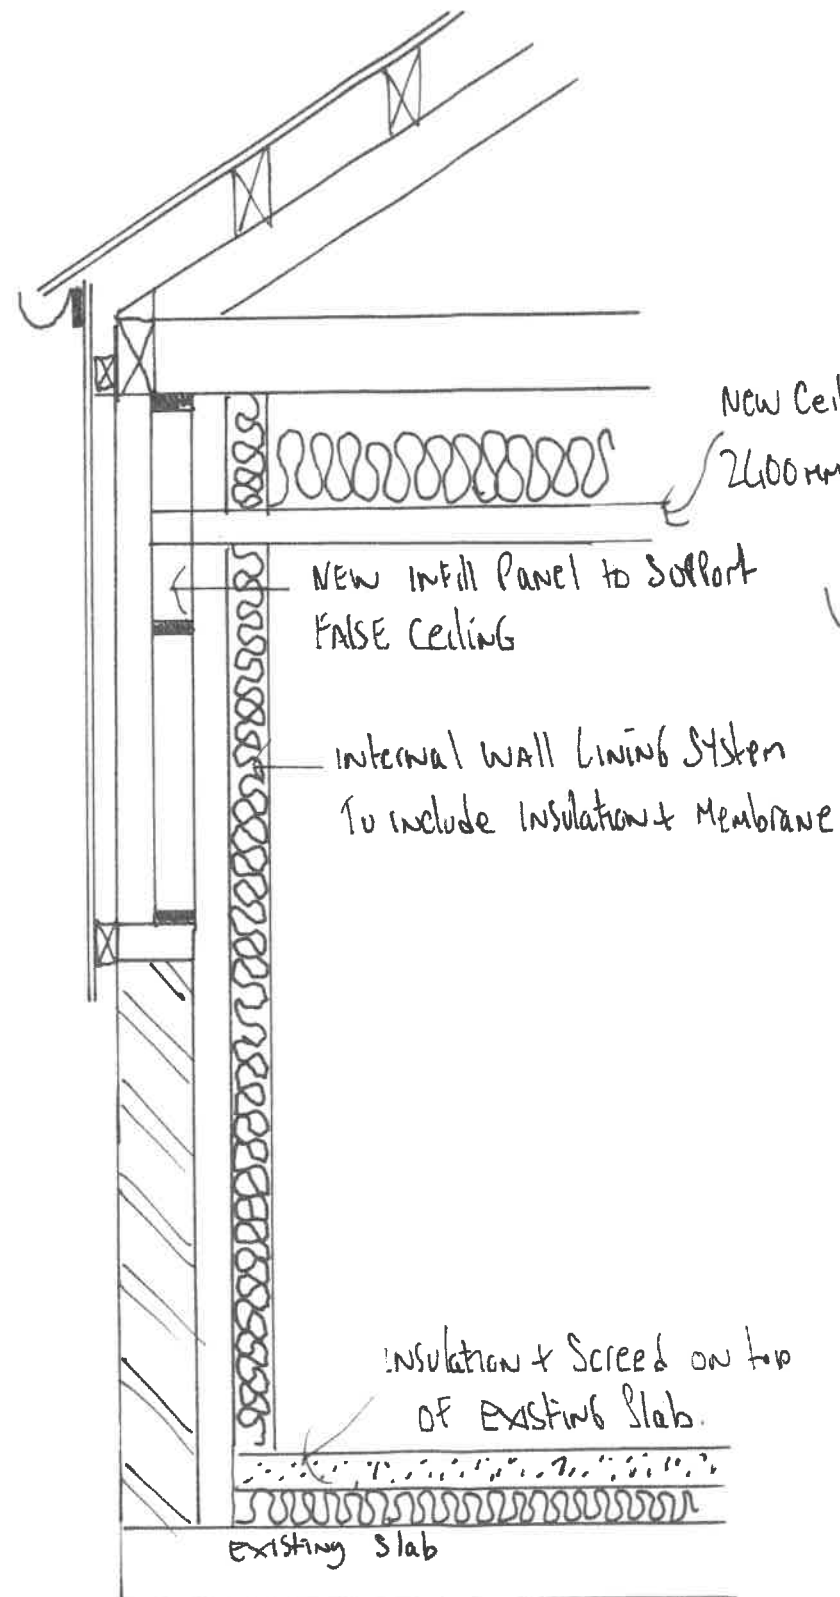

Proposed Section

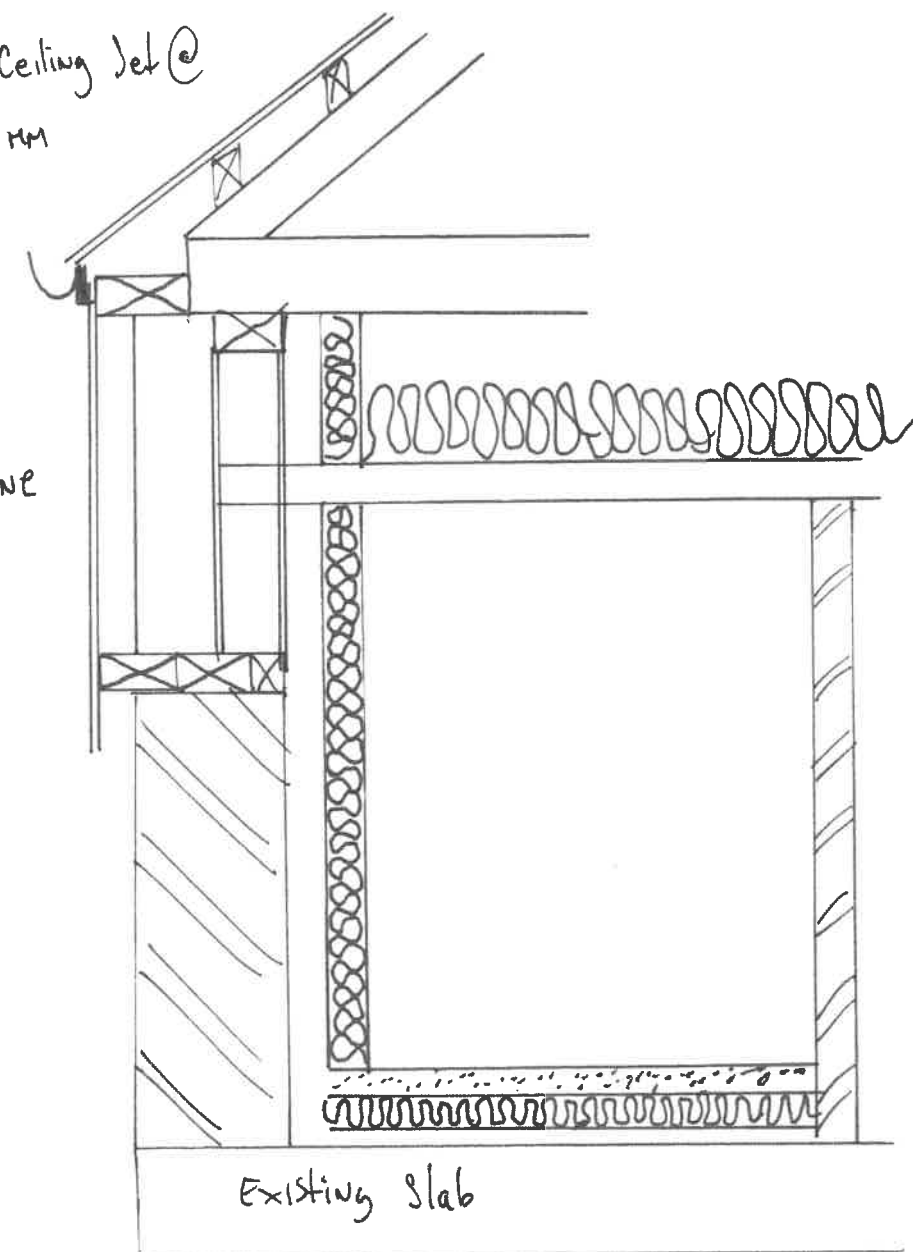

Exploded Section Detail - NTS