


Pike Studio shall have no responsibility for any use made of this document other than for that which it was prepared and issued. All dimensions should be checked on site. Do not scale from this drawing.

Any drawing errors or divergences should be brought to the attention of Pike Studio at the address shown. Equally, if there are any queries over the drawing please raise them with Pike Studio prior to using the drawing for its intended purpose.

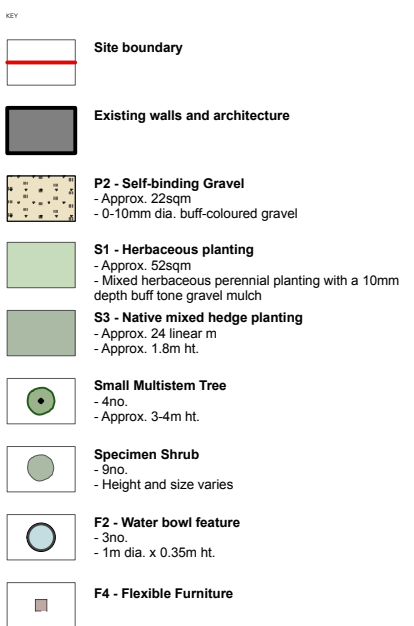

www.pikestudio.co.uk
info@pikestudio.co.uk

Slaithwaite | Yorkshire
+44 (0)7484140658



Revision:

Date:

Project: Silletts Radcliffe

Title: Landscape Plan 01 - Rear

Date: 03/09/2025

Scale: 1:50 @ A3

Drawn by:	OP
-----------	----

Checked:	PS
----------	----

Drawing Status:
Concept Design

25-17-205	REV
-----------	-----