

SD7807
378431
407446

378450

378475

378500

378525

378550

SD7807
378553
407446

407425

407400

407375

407363
SD7807
378431

20


378475

378500

378525

378550

407363
SD7807
378553

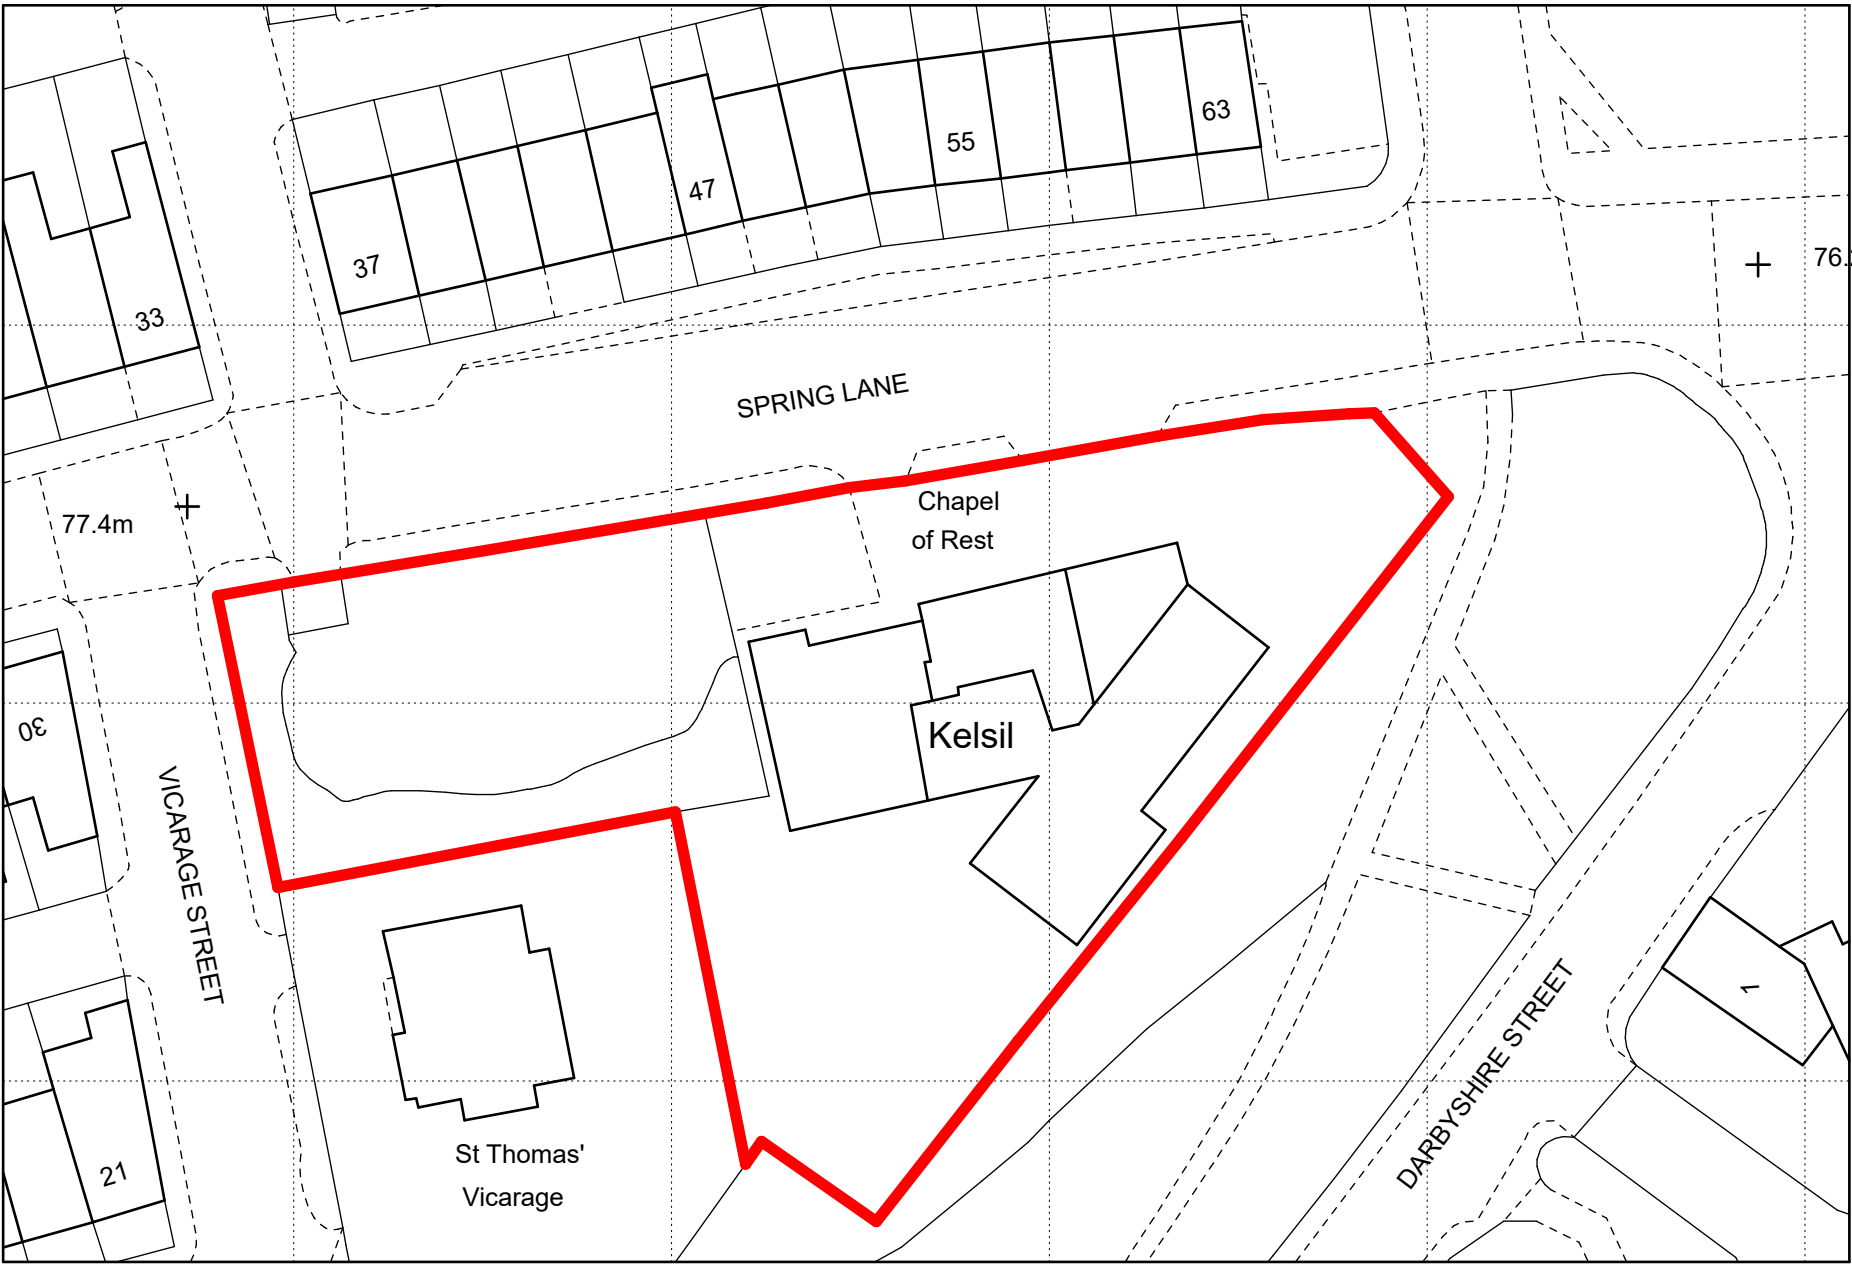

© Crown copyright 2025 Ordnance Survey 100053143



Legends & Notes:

P01	11.07. 25	Issued for planning	PMB
Rev	Date	Descriptor	Athr.

Workshop

DESIGN STUDIO

Workshop design studio ltd
Email info@workshopdesignstudio.uk

Project:
Silletts Funeral Service
Kelsil, Spring Lane, Radcliffe, Bury
Manchester M26 2TQ

Client:
Silletts Funeral Service

Drawing Title:
Location Plan
1 : 500 @ A3
(Project number)DWG number_Revision
216 (10) 101 **P01**