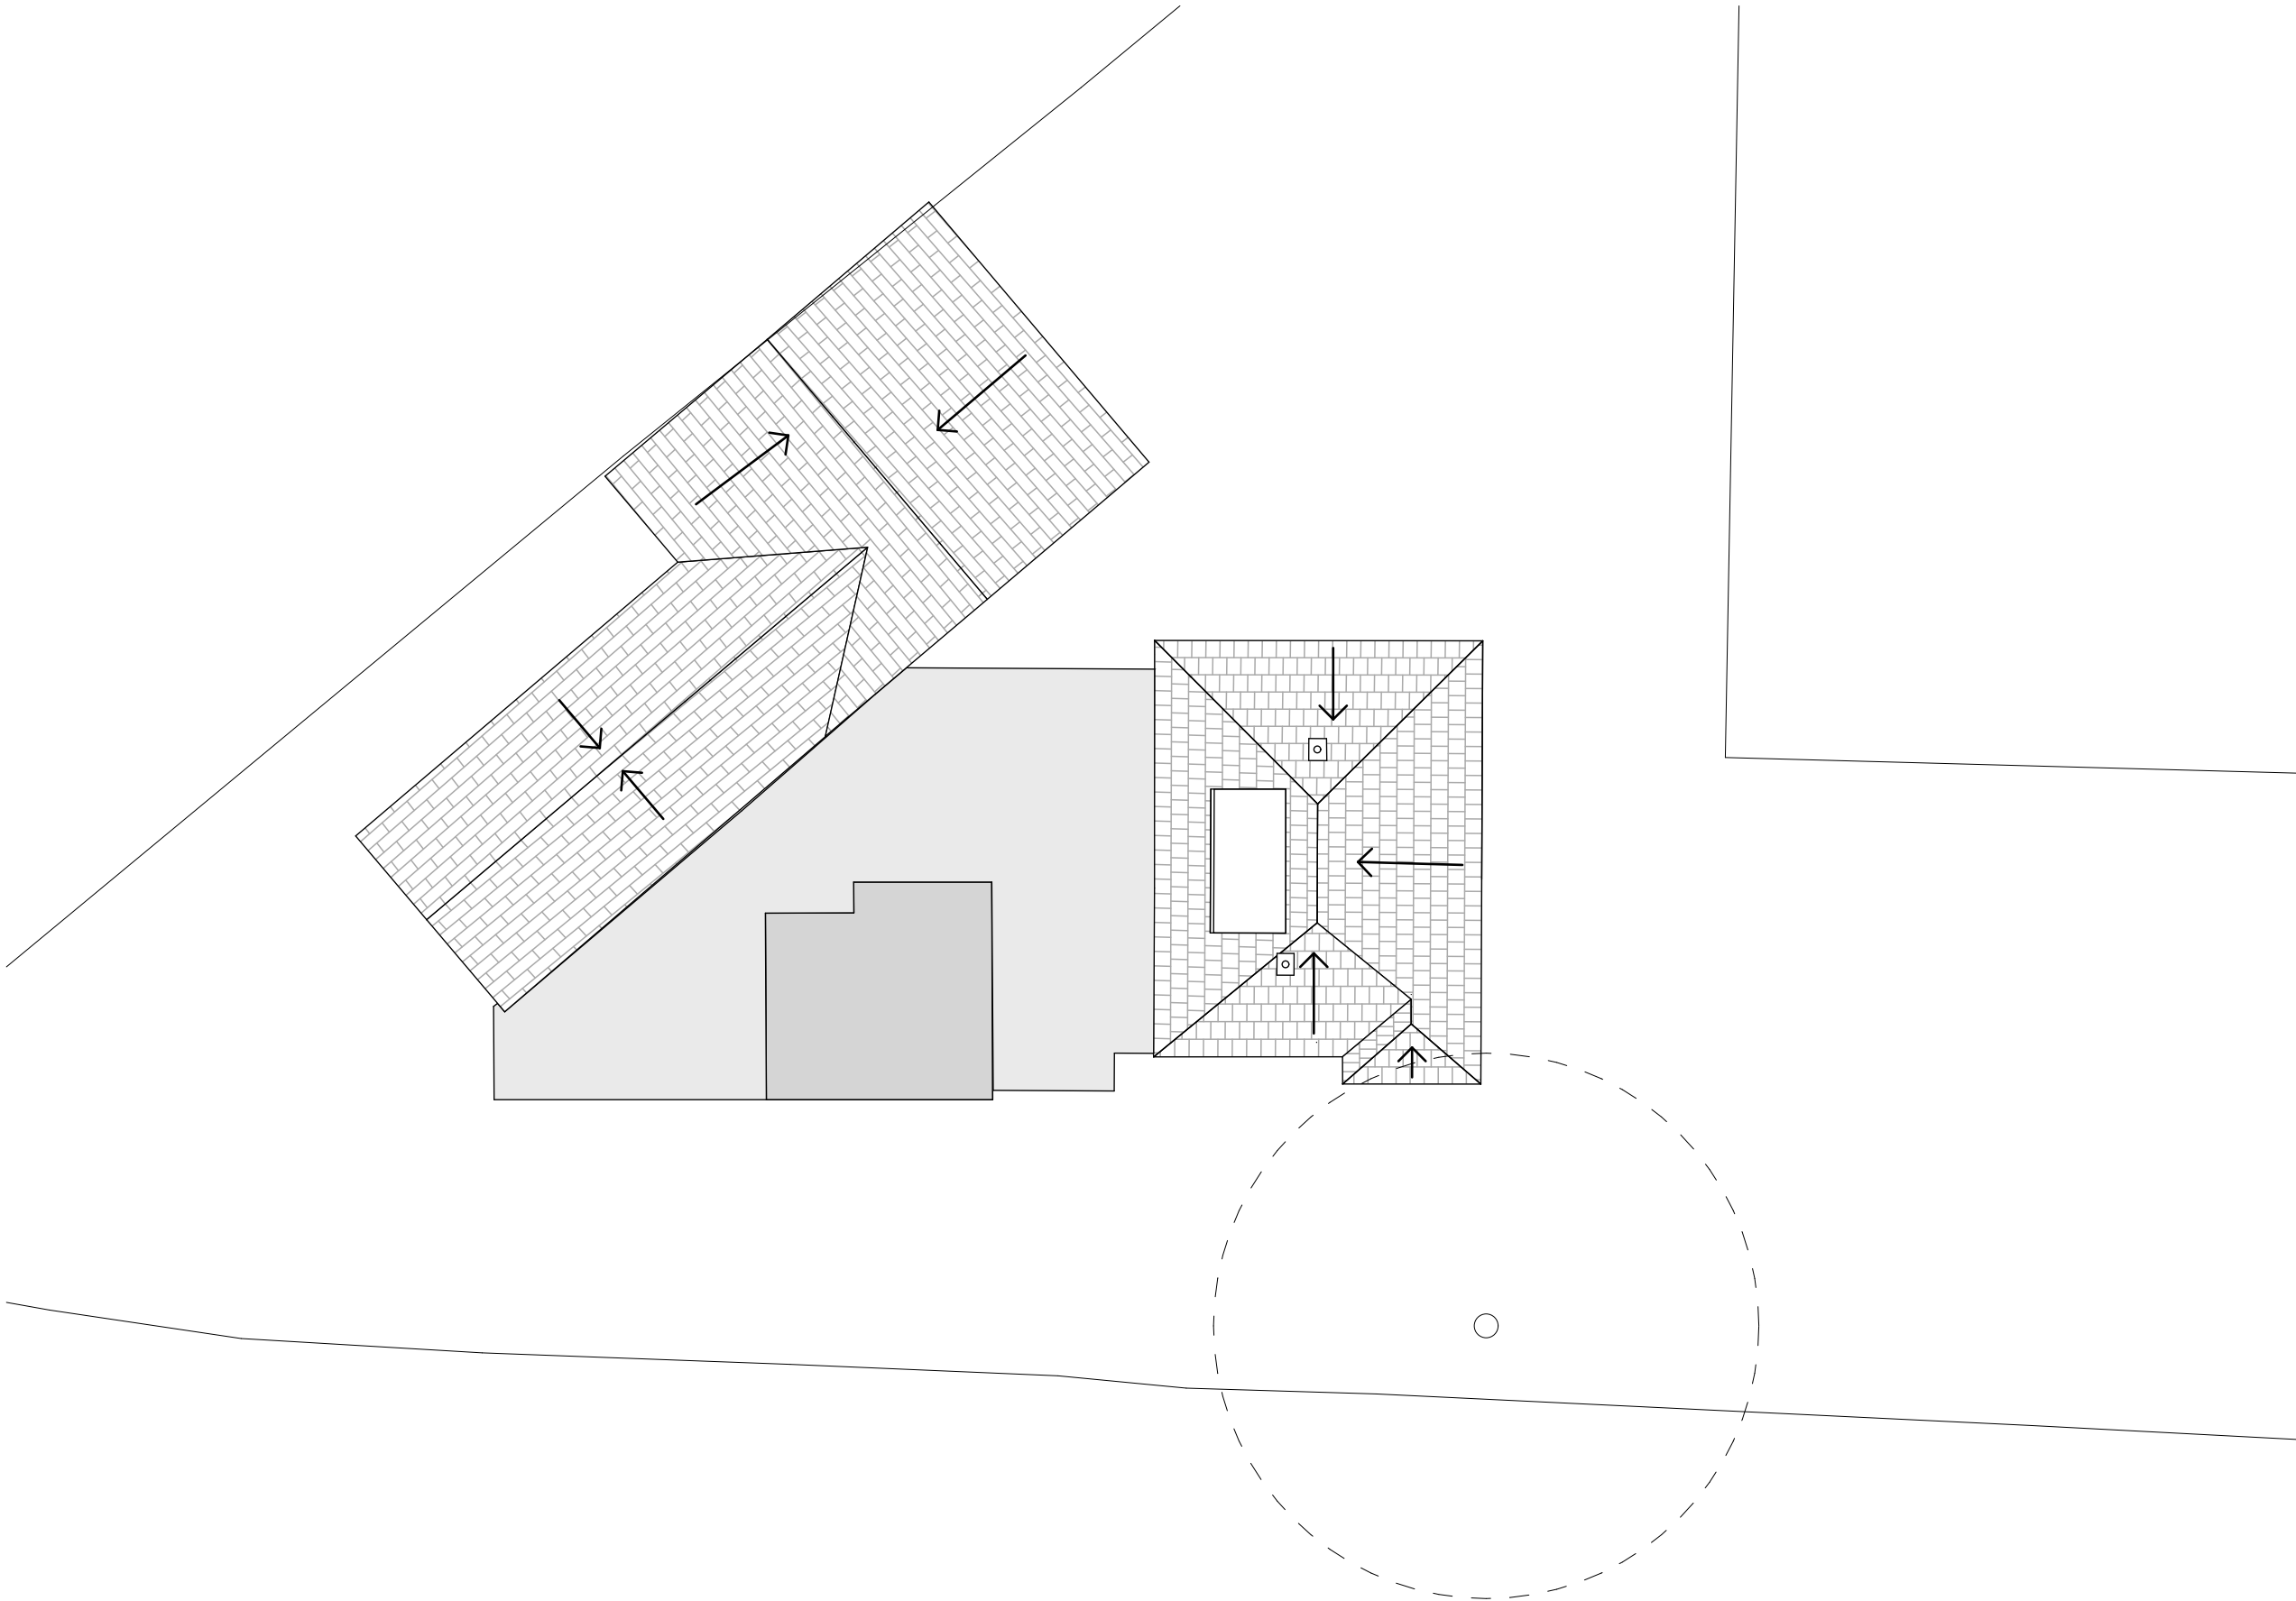


Legends & Notes:

P01	11.07. 25	Issued for planning	PMB
Rev	Date	Descriptor	Athr.

Workshop

DESIGN STUDIO

Workshop design studio ltd
Email info@workshopdesignstudio.uk

Project:
Silletts Funeral Service
Kelsil, Spring Lane, Radcliffe, Bury
Manchester M26 2TQ

Client:
Silletts Funeral Service

Drawing Title:
Existing Roof
1 : 200 @ A3

(Project number)DWG number_Revision
216 (10) 107 **P01**