


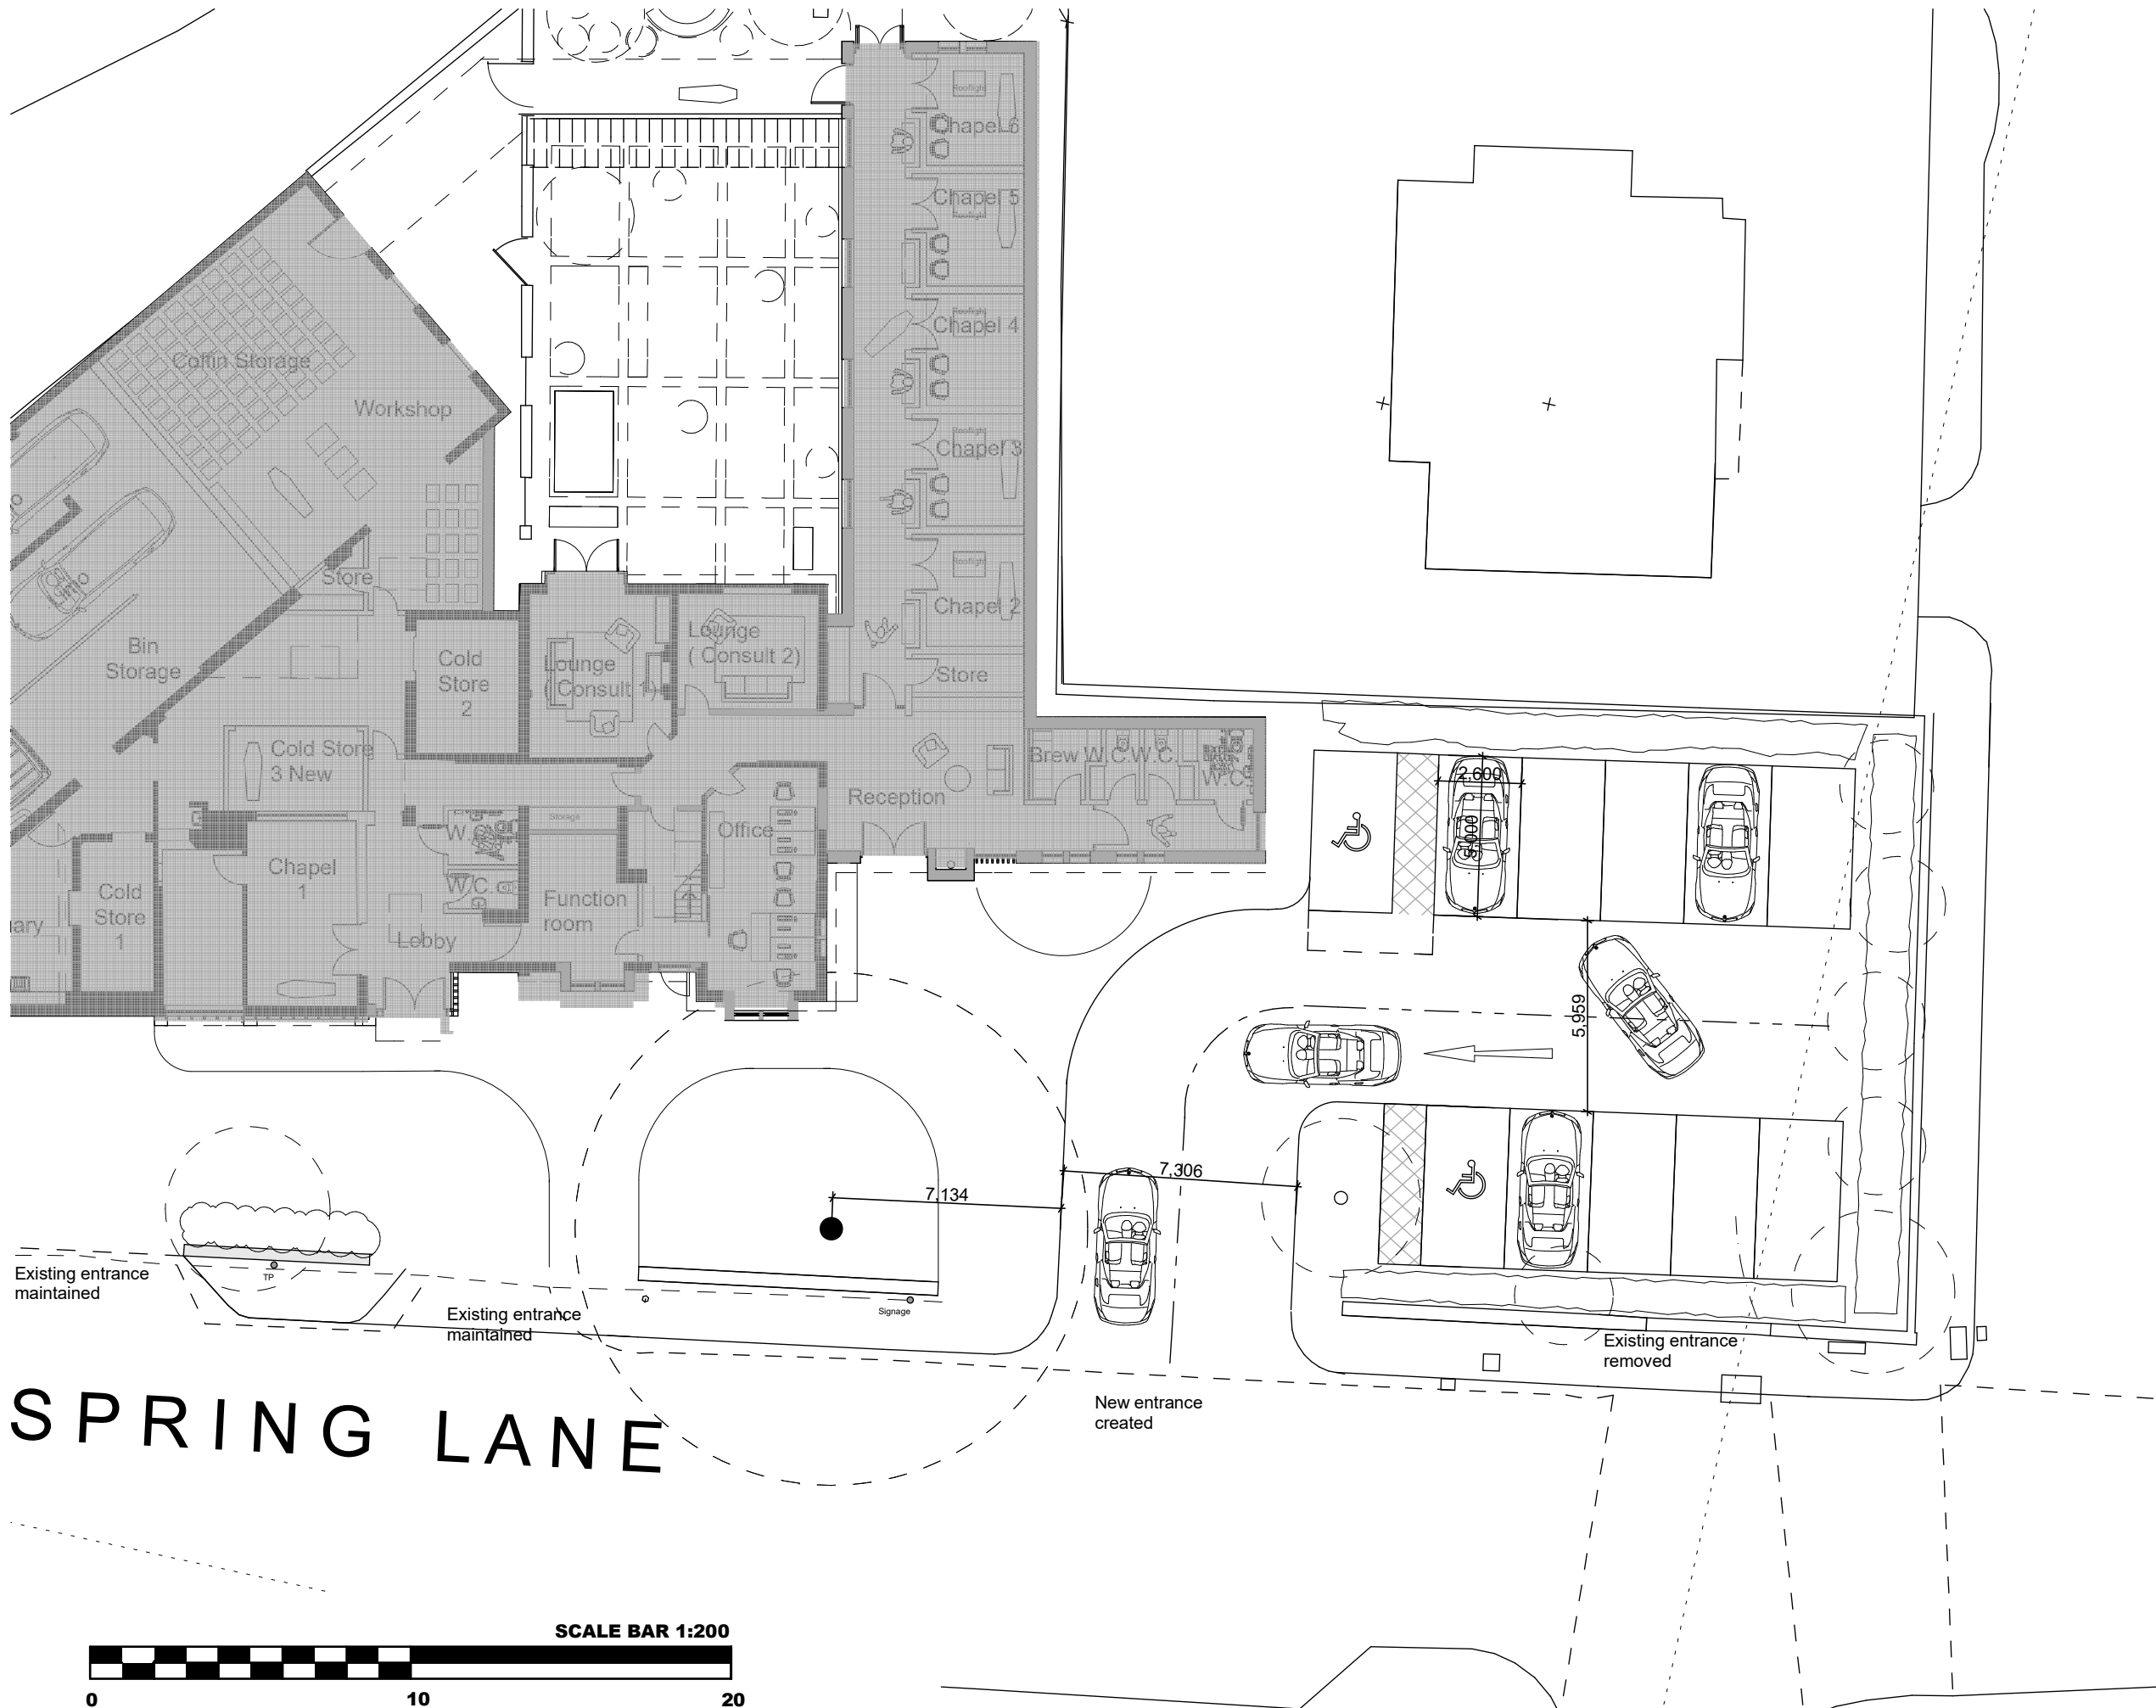

Legends & Notes:

|     |          |                     |       |
|-----|----------|---------------------|-------|
| P01 | 11.07.25 | Issued for planning | PMB   |
| Rev | Date     | Descriptor          | Athr. |

## Workshop

DESIGN STUDIO

Workshop design studio ltd  
Email info@workshopdesignstudio.uk

Project:  
**Sillelts Funeral Service**  
Kelsil, Spring Lane, Radcliffe, Bury  
Manchester M26 2TQ

Client:  
Sillelts Funeral Service

Drawing Title:

**Proposed Parking layout**  
**1 : 200 @ A3**

(Project number)DWG number\_Revision

**216 (20) 108**

**P01**