




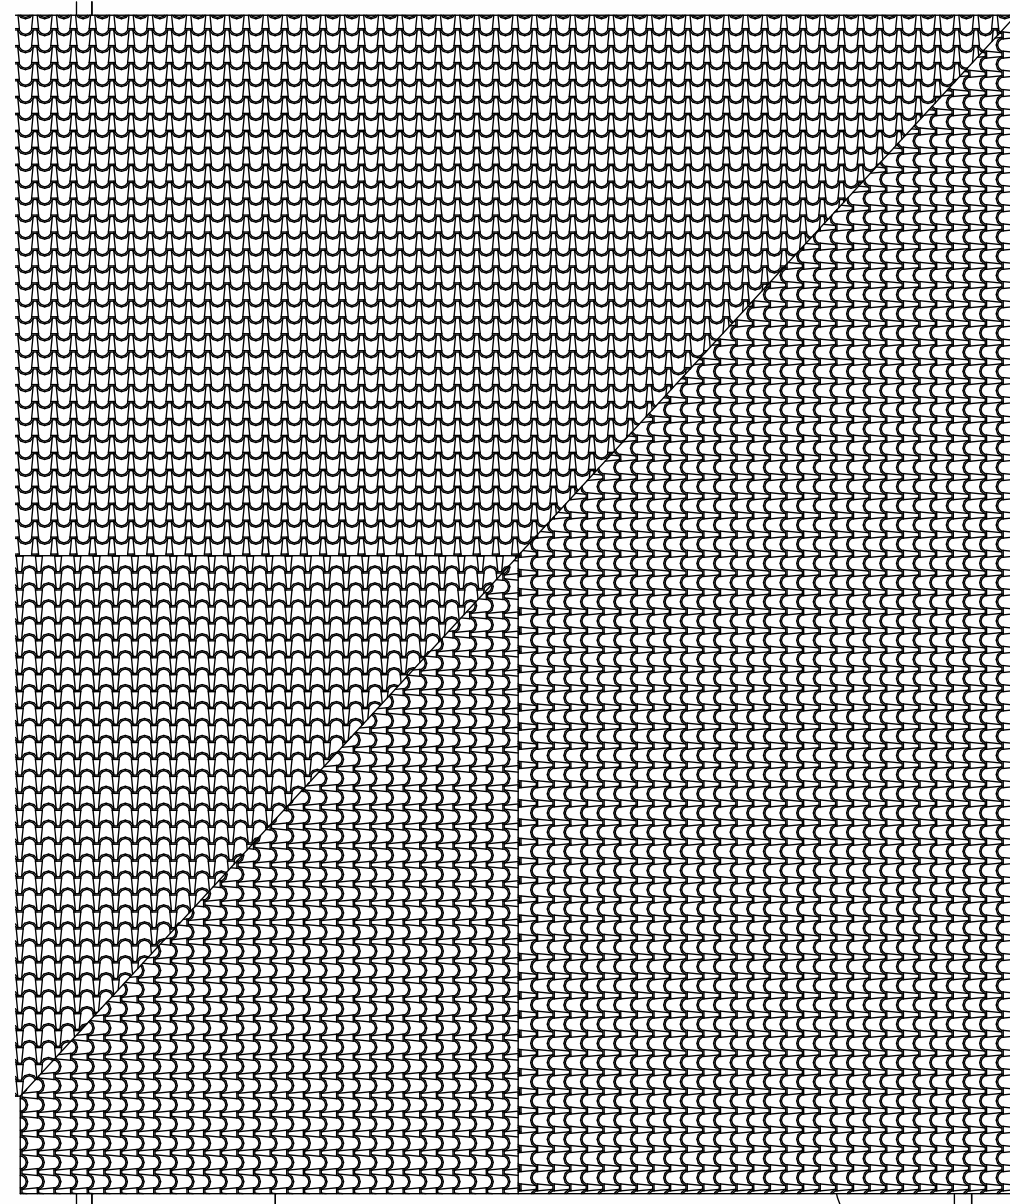

Existing Roof Plan
1 : 50

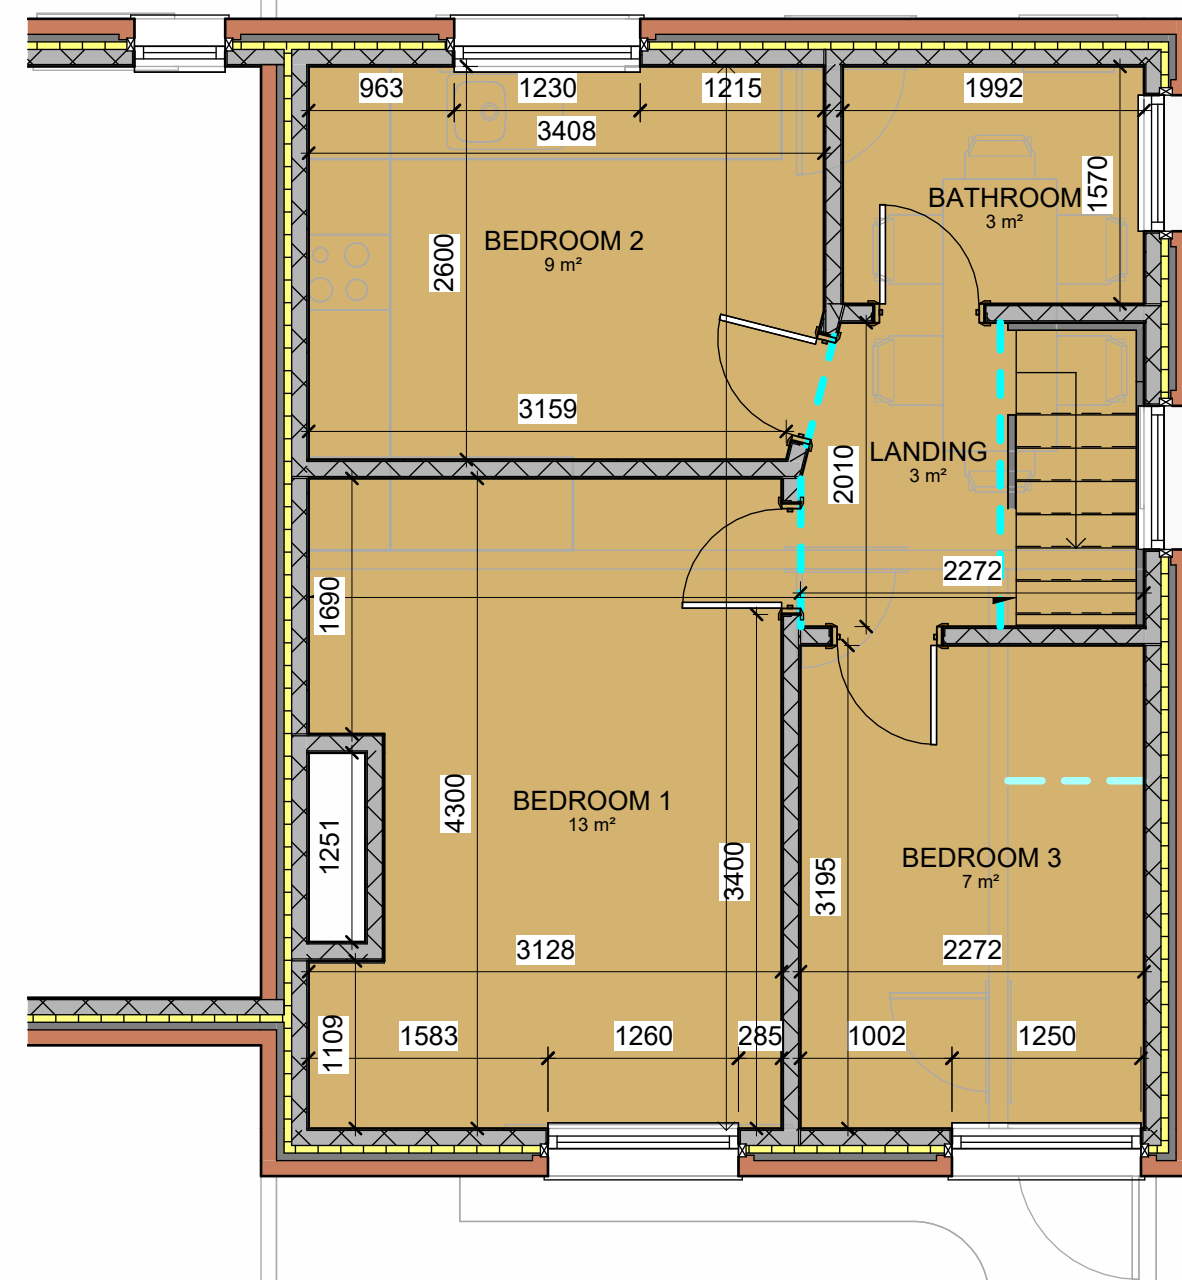

Existing First Floor Plan
1 : 50

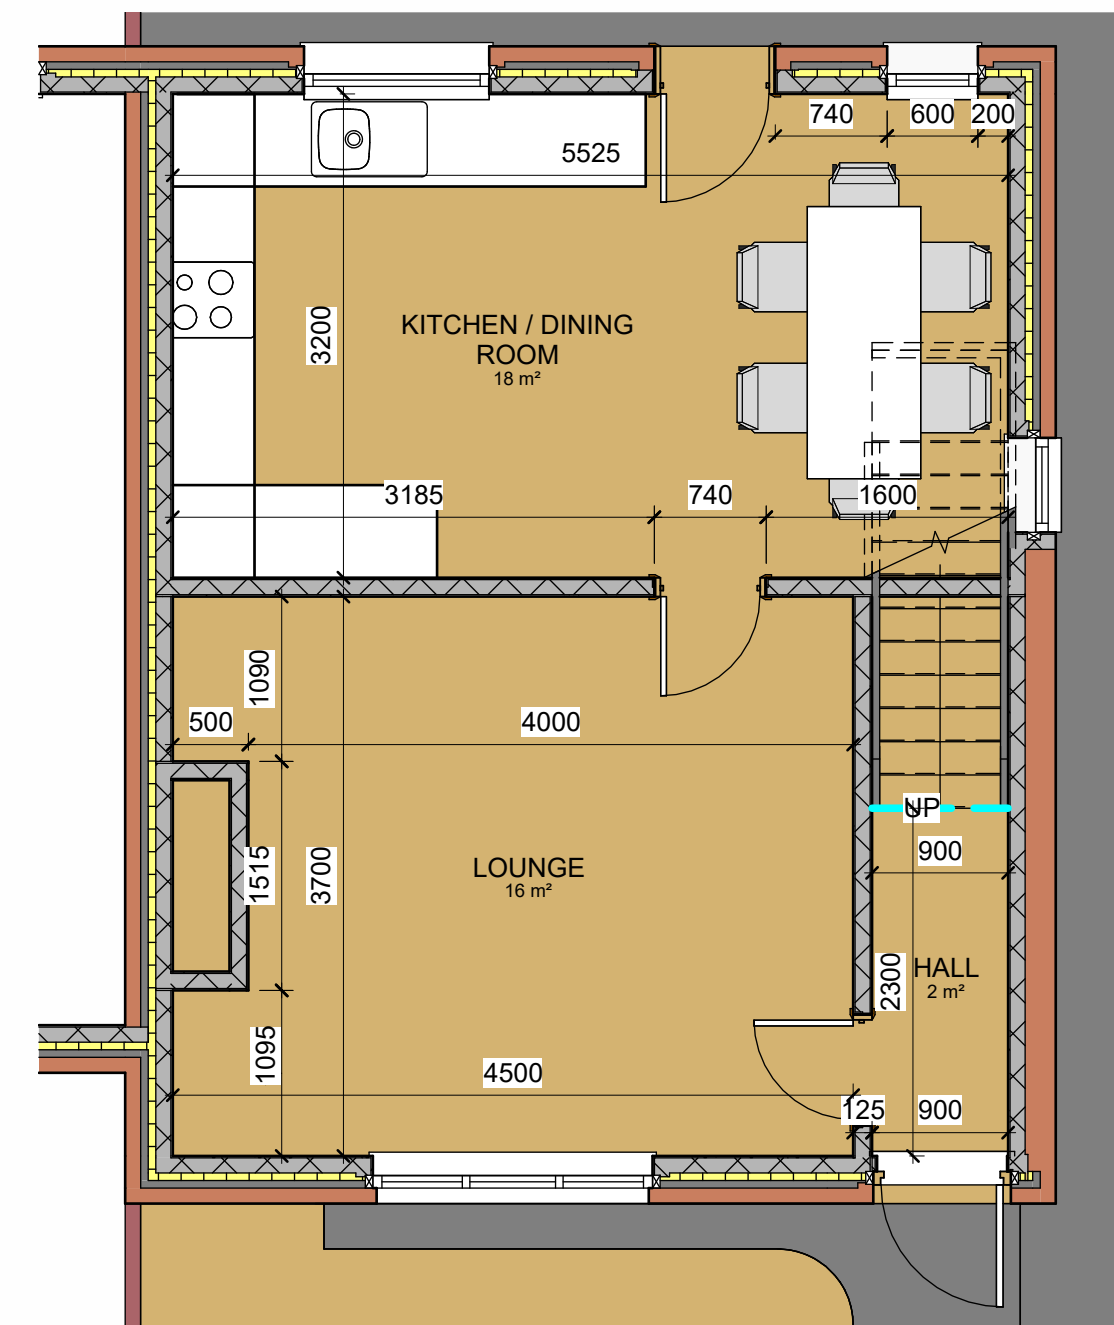


Existing Ground Floor Plan
1 : 50




Rear Elevation
1 : 50




Front Elevation
1 : 50

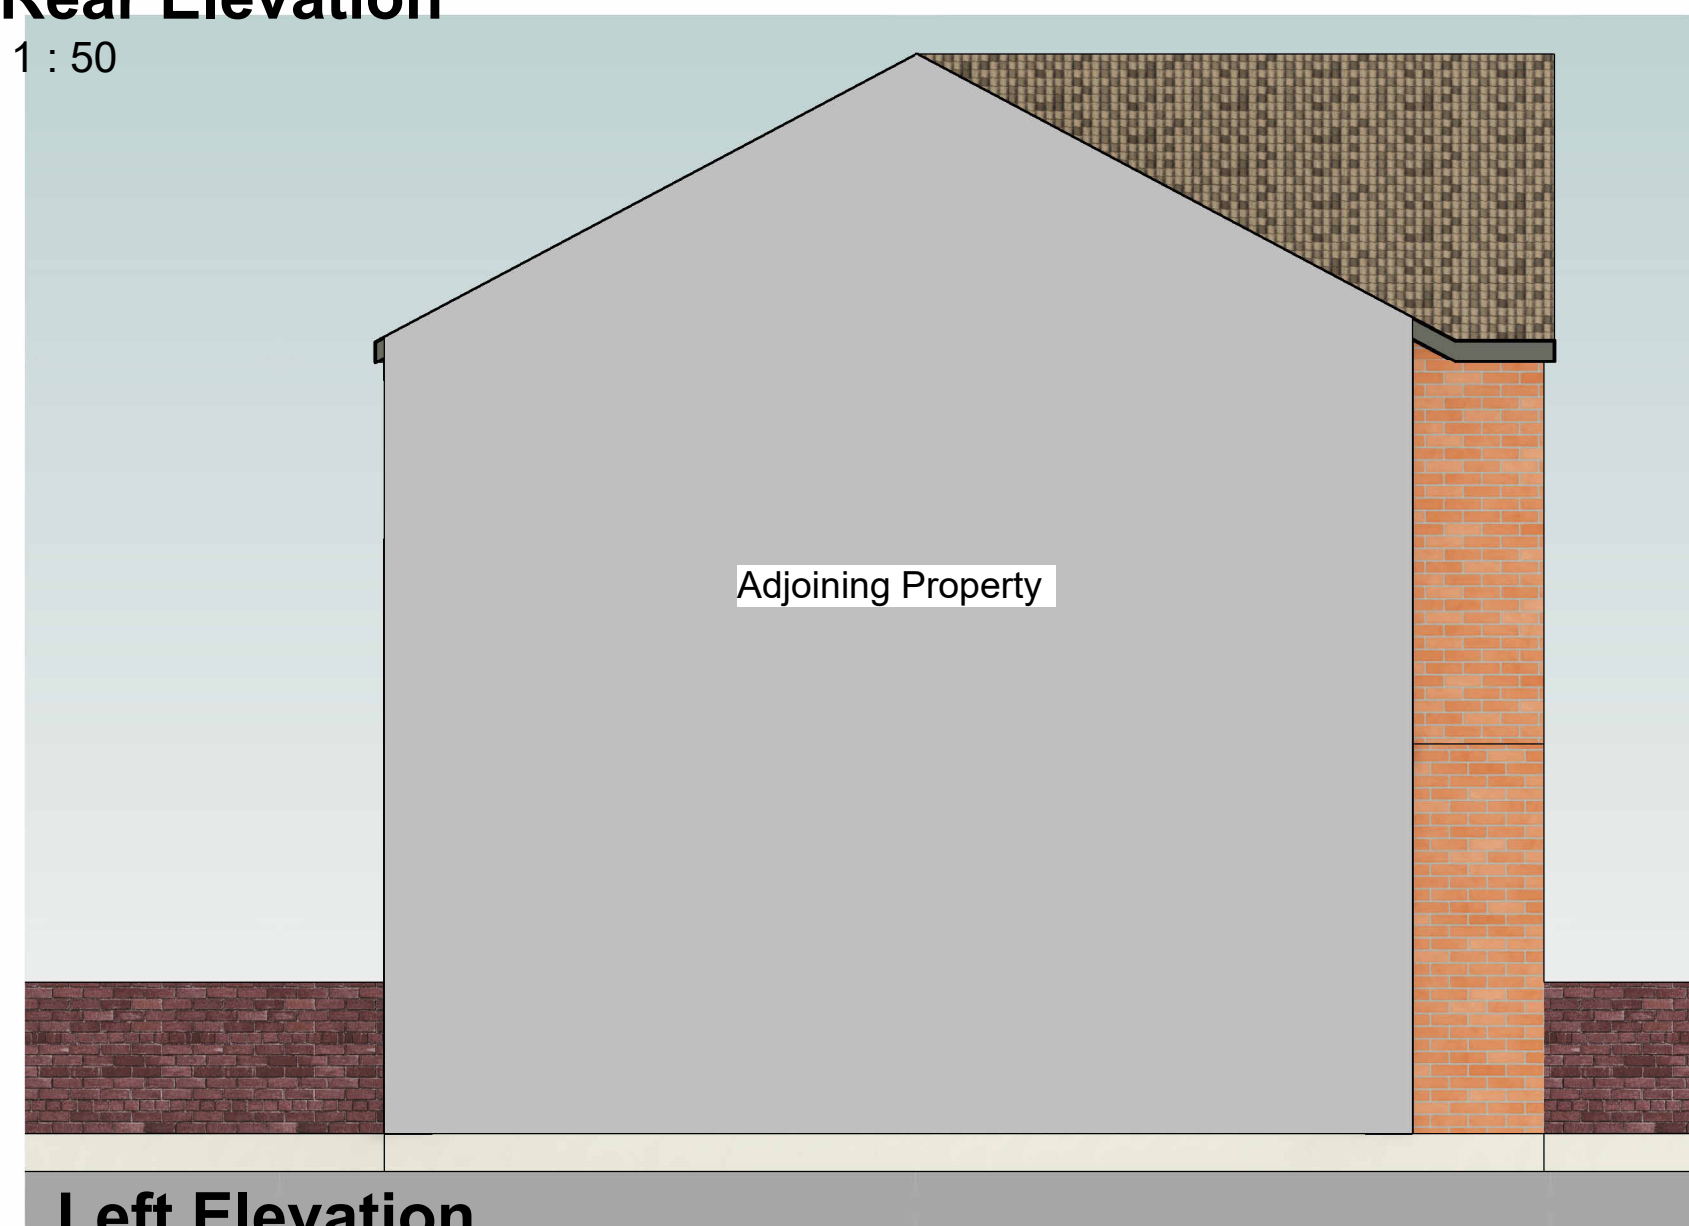

Left Elevation
1 : 50

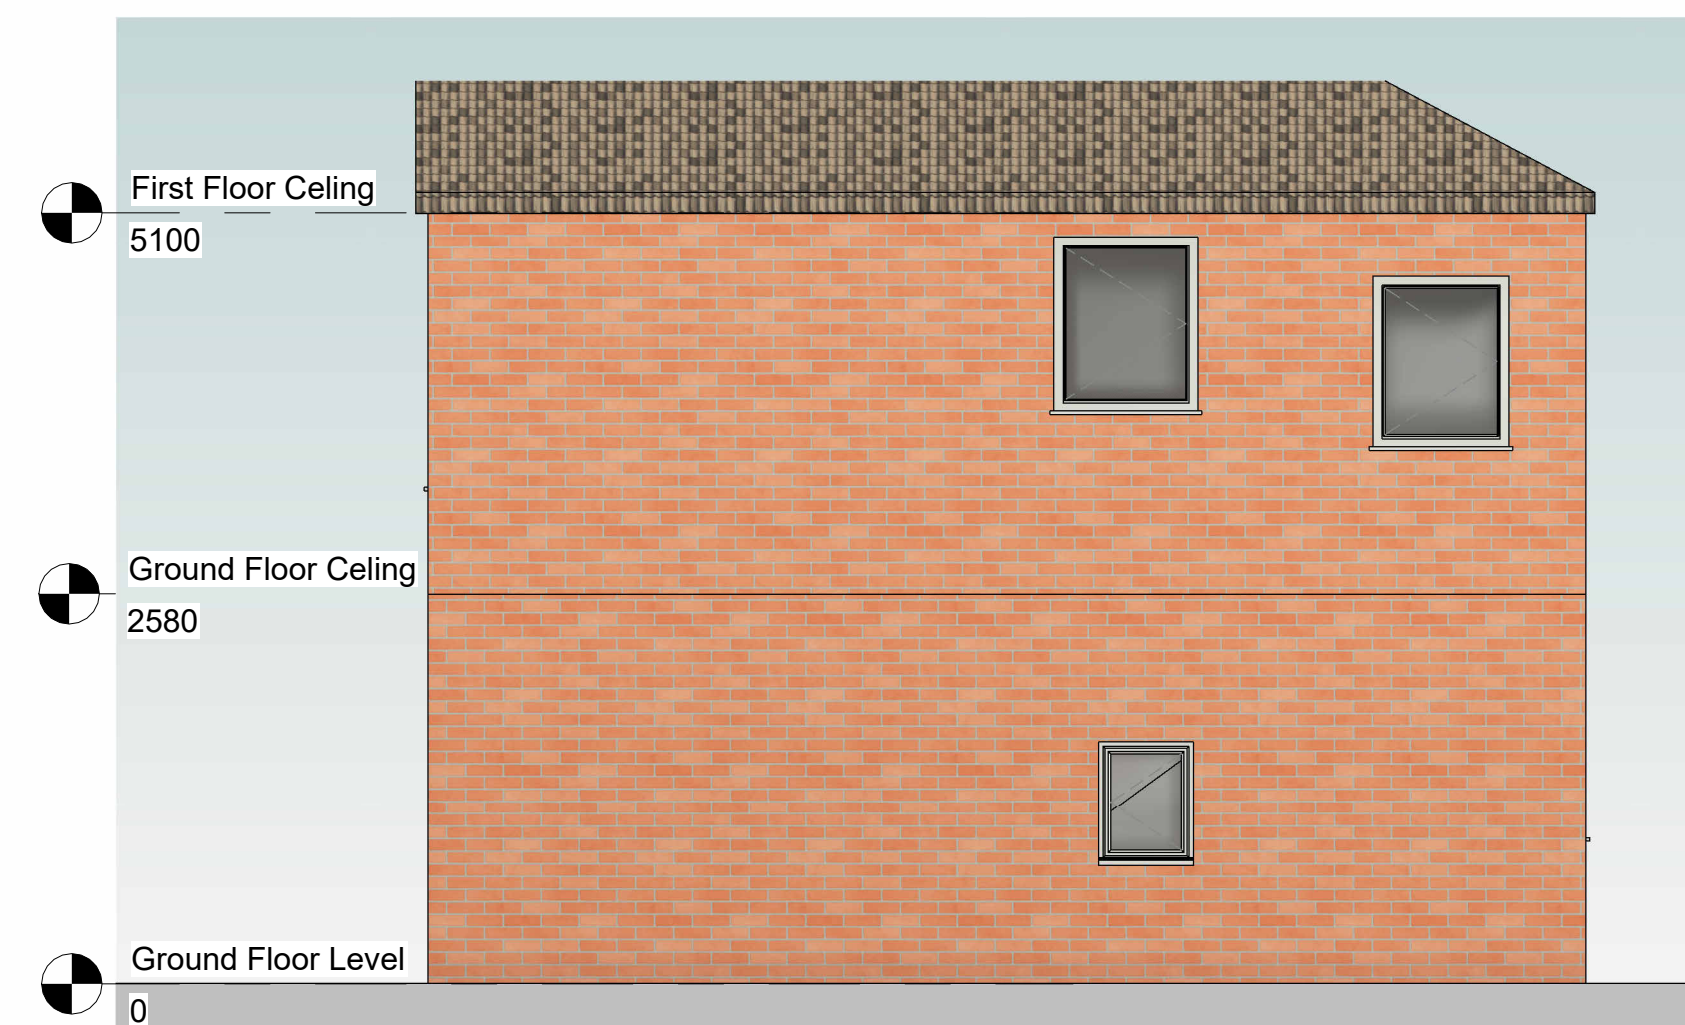

Right Elevation
1 : 50

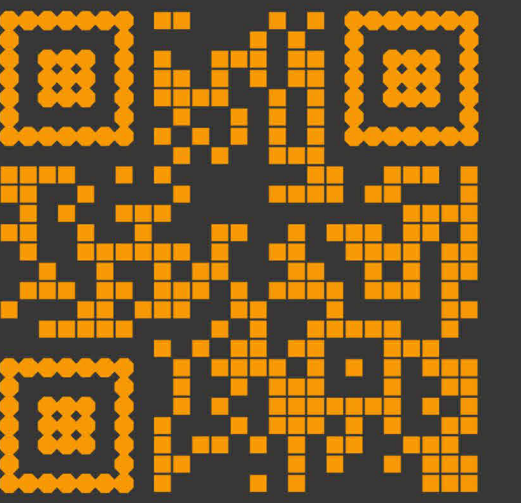

© Ideal Architects Limited
WWW.Ideal-Architects.co.uk
This Drawing & Design is the copyright of Ideal Architects Ltd and should not be reproduced without written consent.
Contractors are to check all levels & dimensions on site prior to site works commencing & report discrepancies to the Designers.
DO NOT SCALE FROM THIS DRAWING

VICTOR AVENUE
6 Victor Avenue Bury BL9 5EB

Rev	Description	Date
Rev	Description	26/04/2022

Client: Kaleem Yousaf

Existing Plans & Elevations

(DR) A100
Revision

