



Do not scale. Contractors must check all dimensions on site before preparing production drawings or commencing any work. This drawing and its design is the copyright of LMC Architecture Limited and may not be reproduced in any form whatsoever without their prior express written consent.

Revision	Date	Revision note	Drawn by	Purpose of issue
C	20.04.26	Minor amendments to the location and block plan	LM	Planning

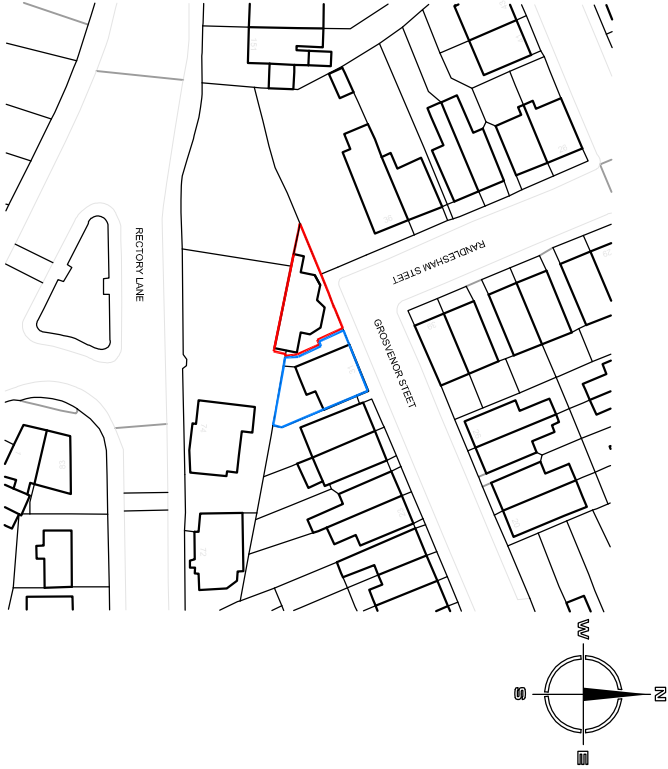

Mapping contents © Crown copyright and database rights 2025
Ordnance Survey 100035207

LOCATION PLAN - 1:1250

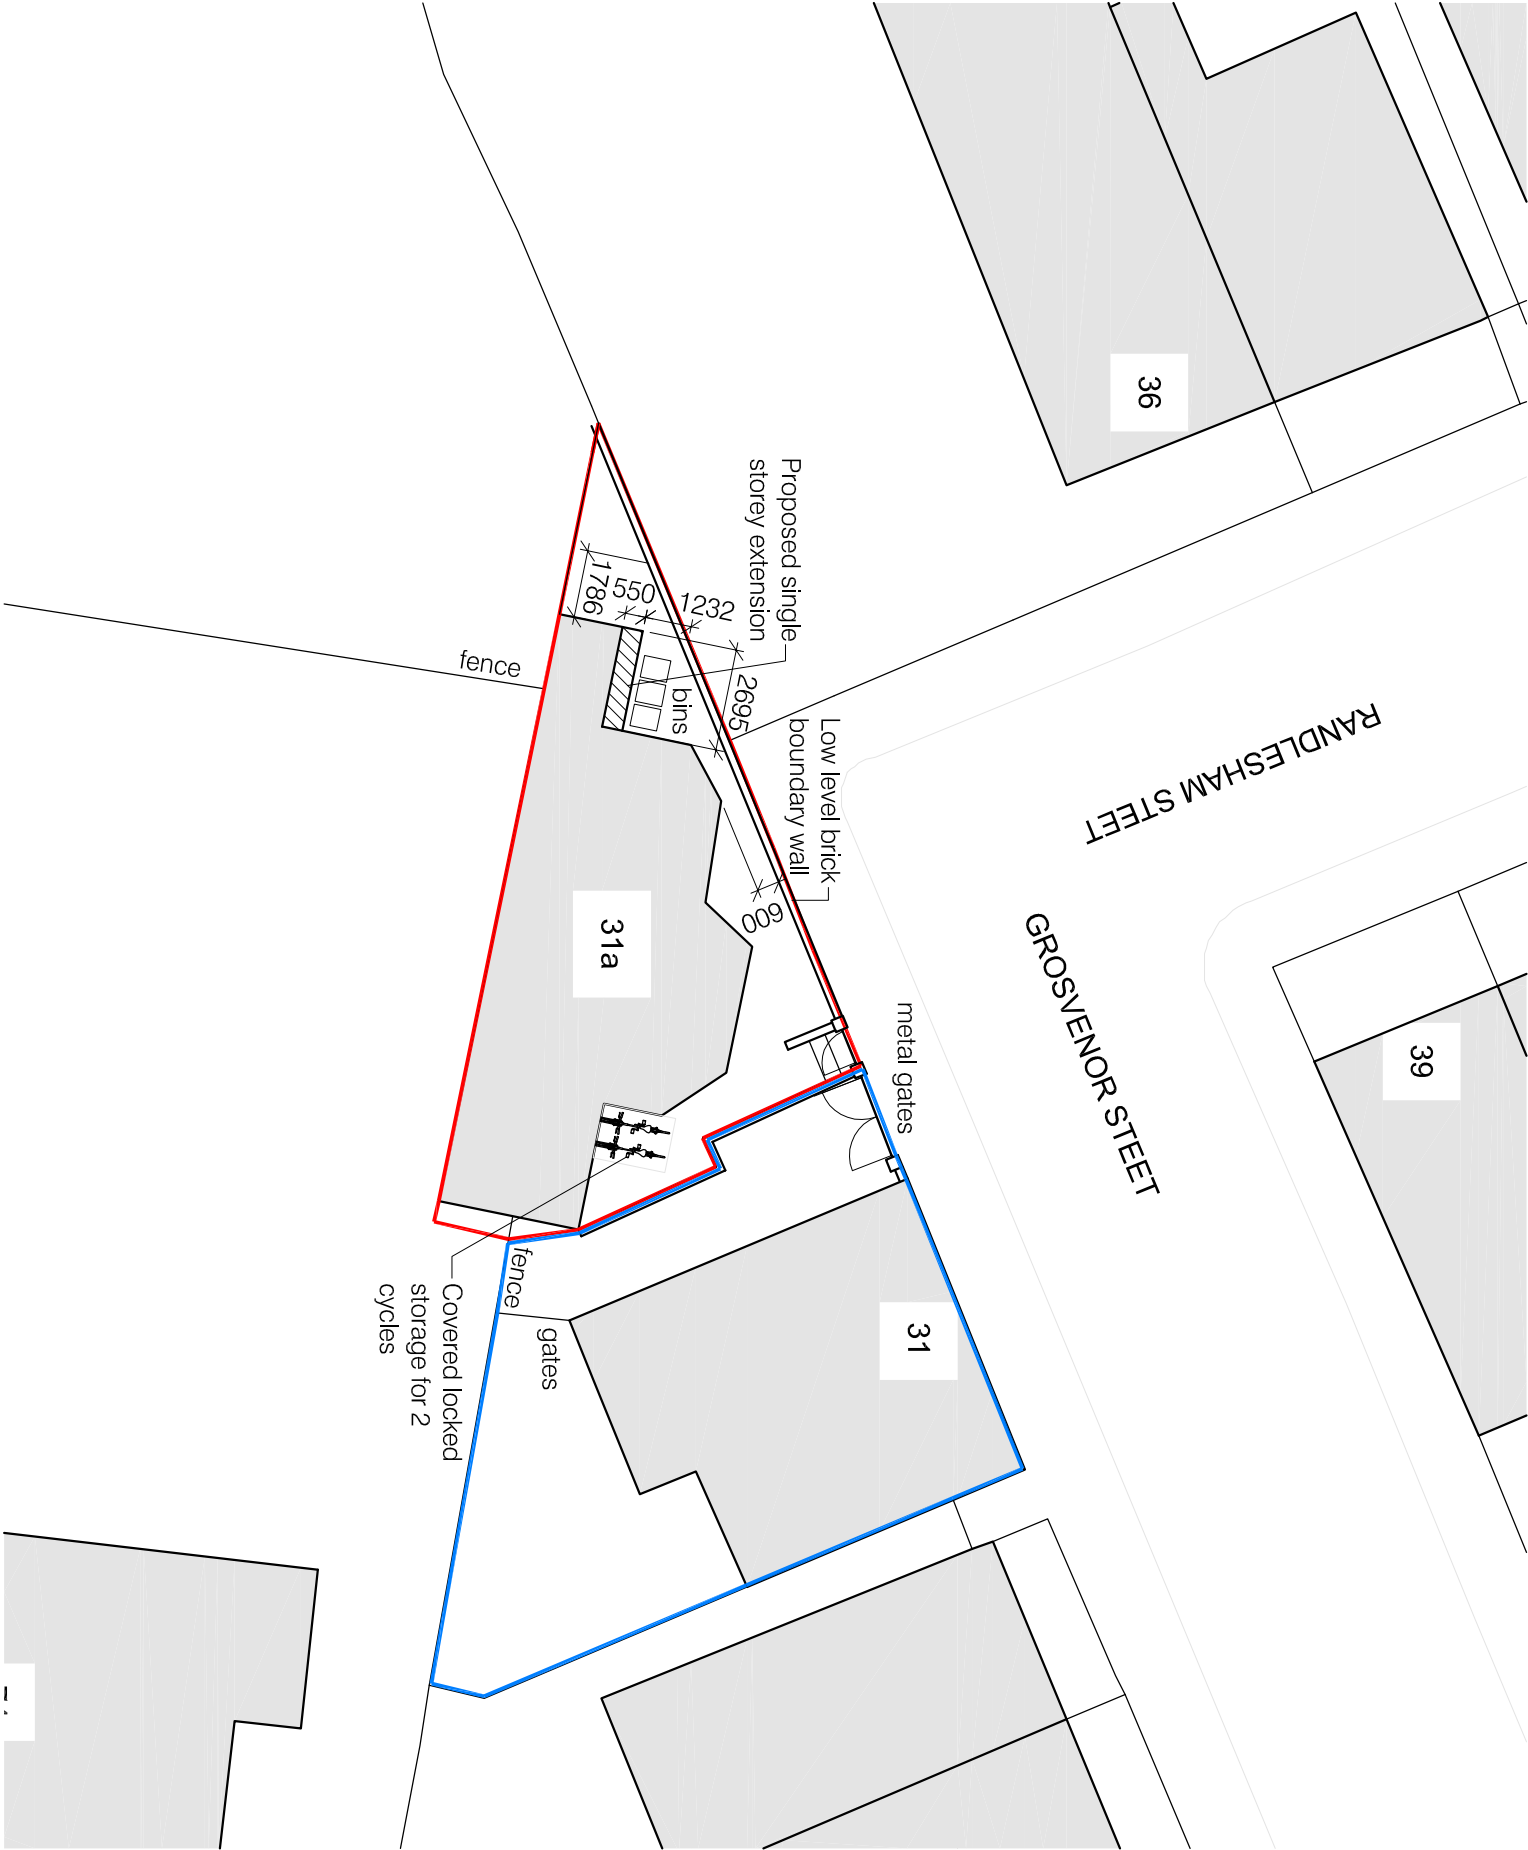

BLOCK PLAN - 1:200

Project Conversion of 31 Grosvenor Street Prestwich	Drawing title Location and Block plan	Scale As noted @ A3	LMC Architecture Limited Architectural design services	
Client Mr J Ramsey	Drawing number 2526-LP01 C	Date 30.10.25	4 Dovedale Drive, Ightenhill, Burnley, Lancashire, BB12 8XD Web : www.lmcarchitecture.co.uk	