


Sheep Hey Farm

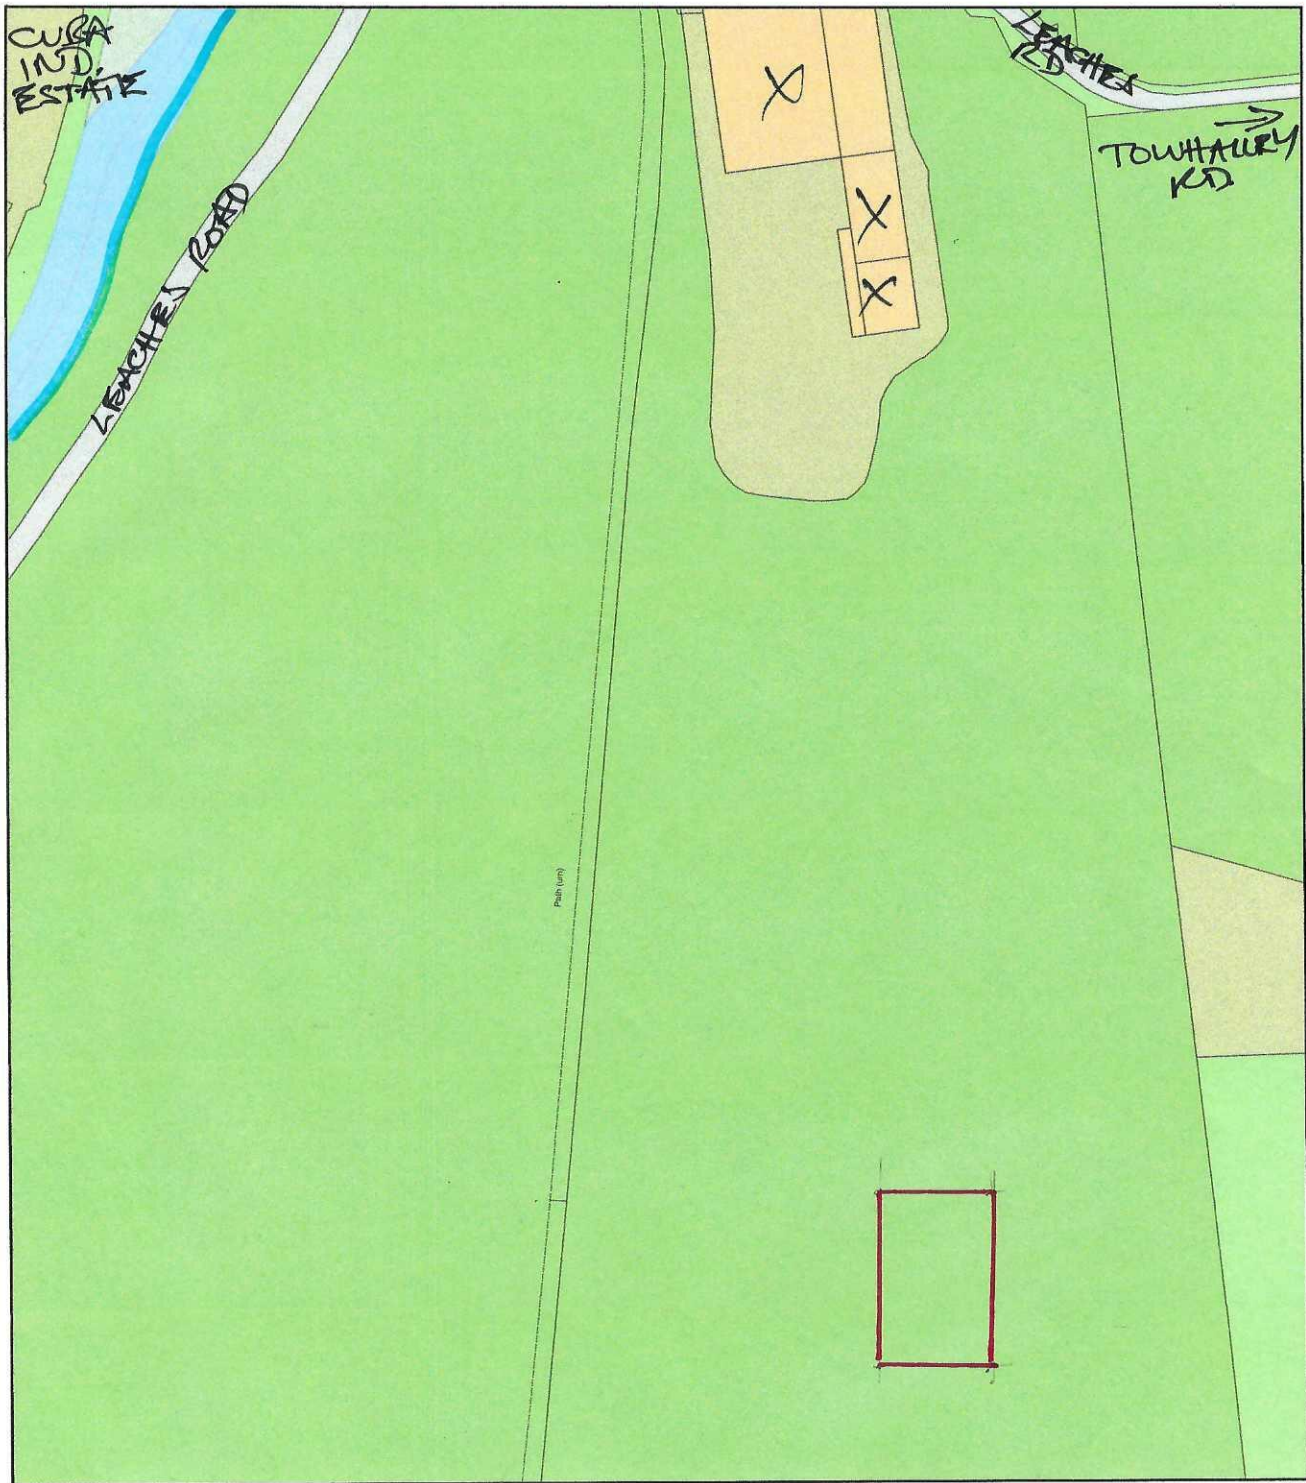

LOCATION PLAN

REF: CB.221024.A.



0 50
Metres



Plan Produced for: Sheep Hey Farm

Date Produced: 21 Oct 2024

Plan Reference Number: TQRQM24295225620302

Scale: 1:1250 @ A4