


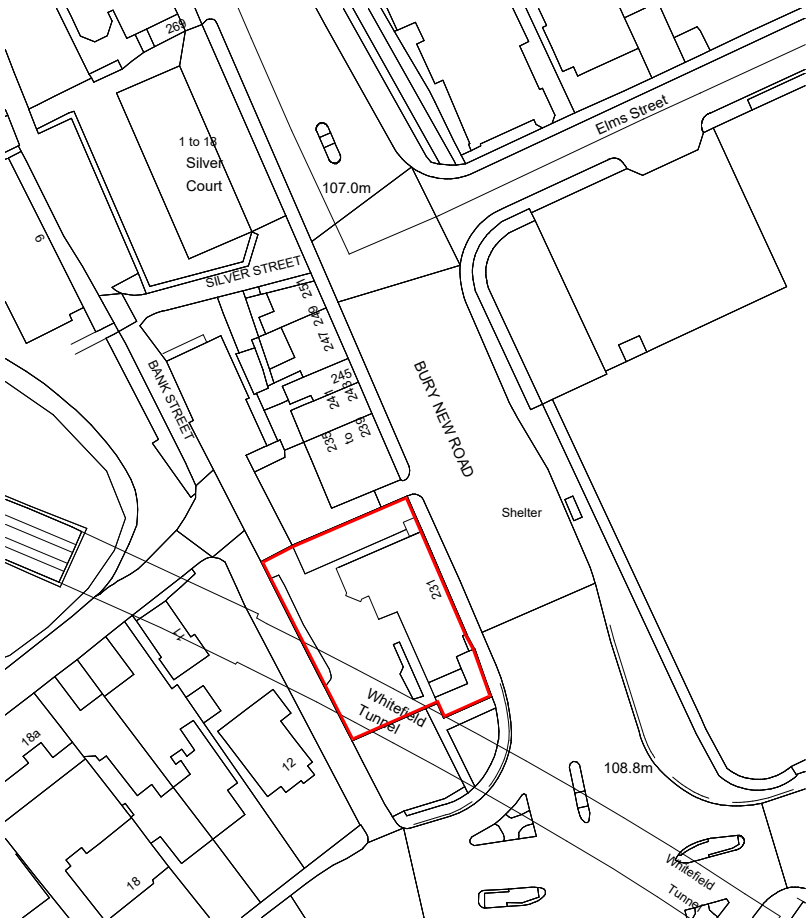


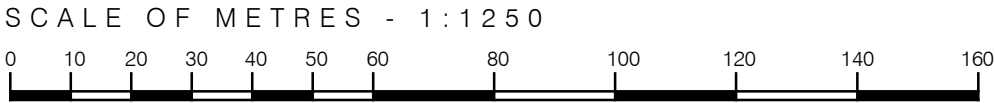

Location Plan
Scale 1:1250

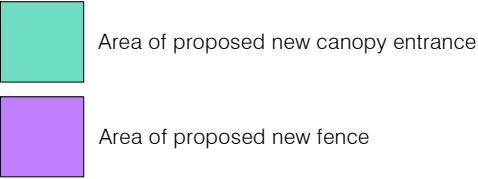

Block Plan
Scale 1:500

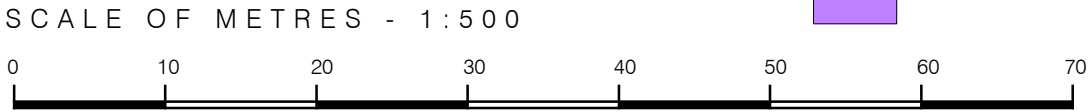

Notes

All dimensions must be checked on site and not scaled from this drawing, any discrepancies to be reported

The Contractor shall make a survey of the site and shall be responsible for obtaining all dimensions and levels necessary for the proper construction of works as indicated.

Please note that this drawing is COPYRIGHT and shall not be used or copied for purposes un-authorised by Innovation Architecture Ltd.

Ordnance Survey - 100059706

Client

Mason Clark Associates

Job Title

PROPOSED ENTRANCE

Porada, 231 Bury Road, Whitefield, Manchester, M45 8QP

Drawing Title

LOCATION & BLOCK PLANS


Innovation
architecture

iA

Innovation Architecture Ltd
110 Beverley Road, Hesse, East Yorkshire, HU13 9BU

t: 01482 650215
e: info@ia1.co.uk
w: www.ia1.co.uk

Revisions	Date	Description	DR	CH

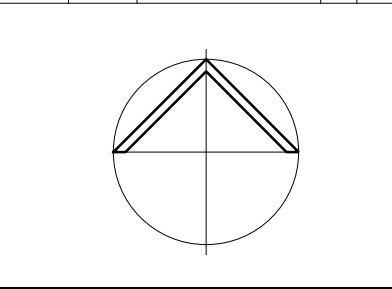

Status

PLANNING

Scale

A3 - 1:1250 / 1:500

Date

29/09/23

Drawn By

EM

Checked

Approved

Drawing No.

853/LP01

Rev