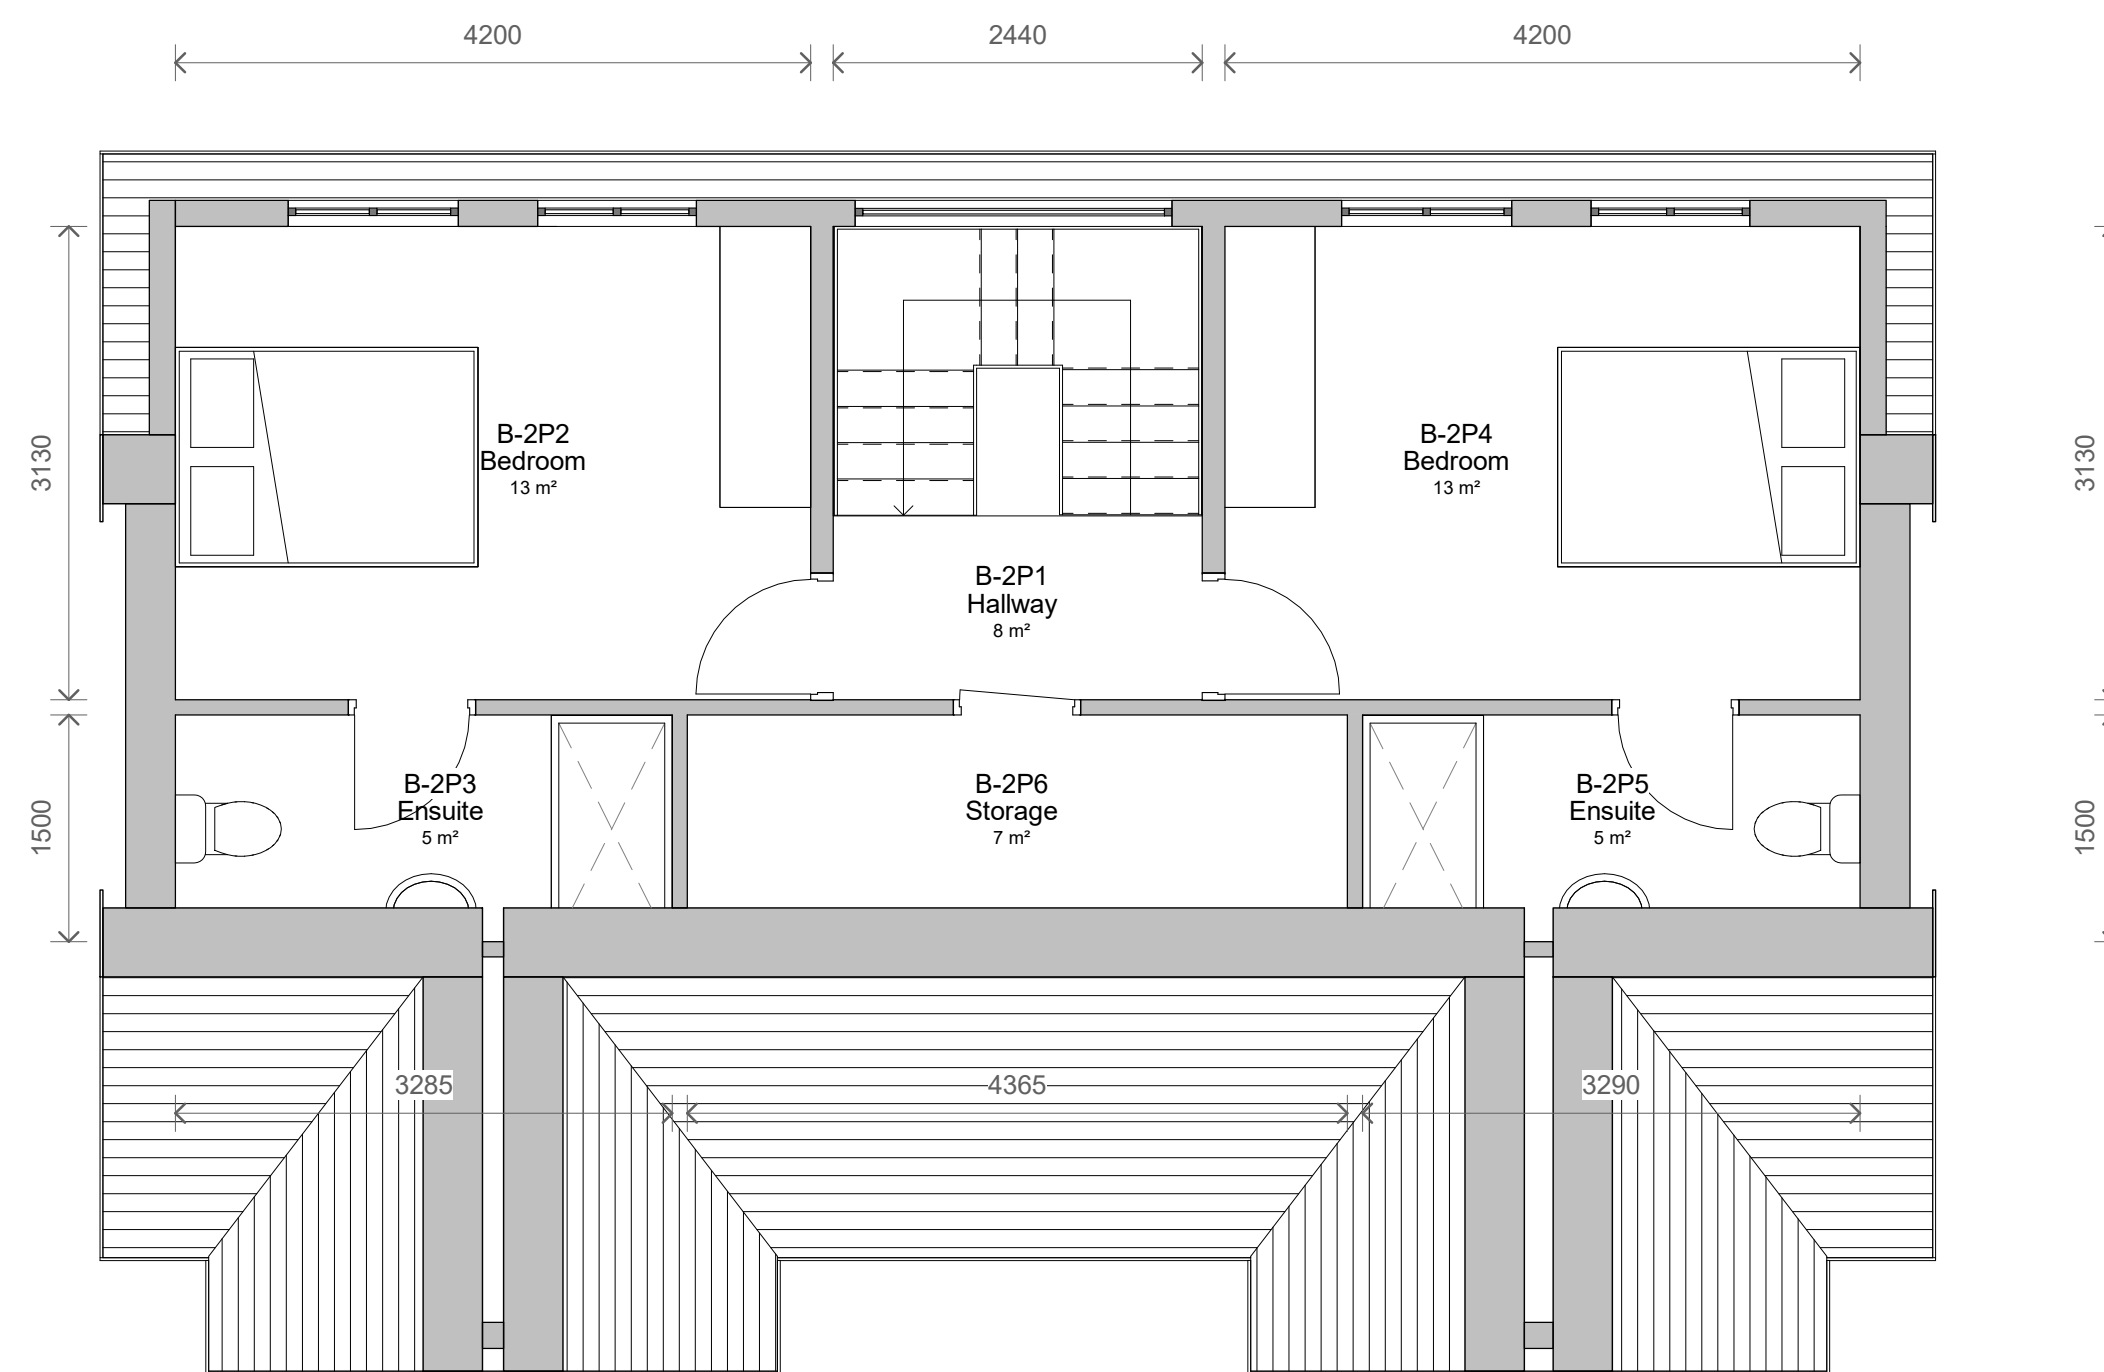
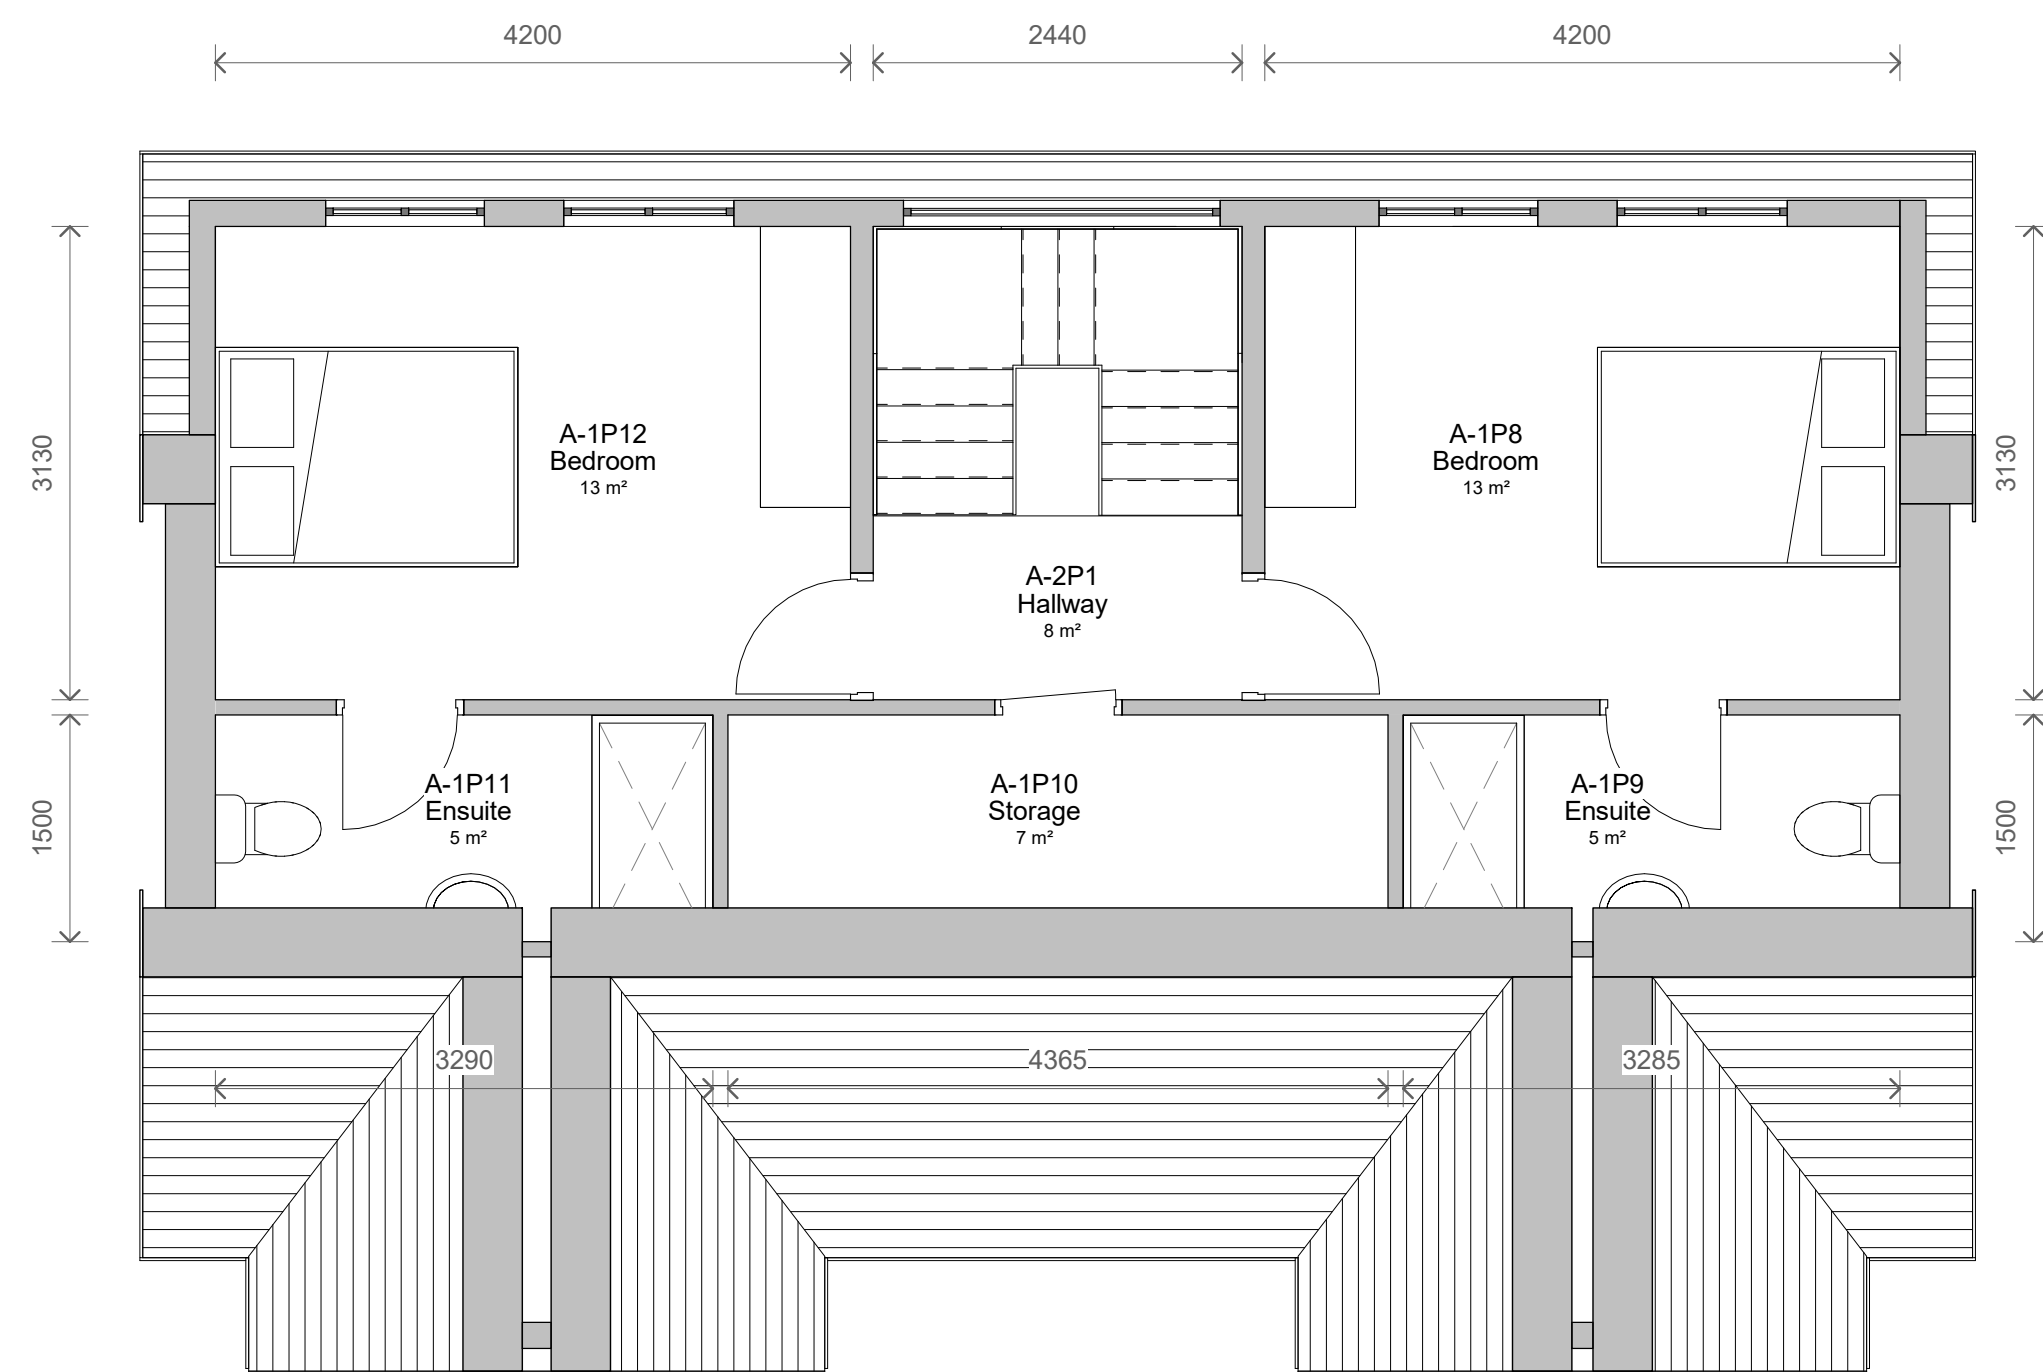


1	Revised Design	14/02/2023
No.	Description	Date
PROJECT		
Meadway, Bury		
TITLE		
Proposed Plans and Elevations		
CLIENT		
SAC Property Developments Ltd		
STATUS		
DESIGN		
DRAWN BY	DATE	SCALE (@ A1)
SG	12/07/2022	As indicated
PROJECT NUMBER	DRAWING NUMBER	REV
GSS22015.3	003	1
GOLD SKETCH		
S T U D I O S		
www.goldsketch.co.uk info@goldsketch.co.uk 0161 792 9595		
NOTES		
© COPYRIGHT © ALL RIGHTS RESERVED. NO PART OF THIS DRAWING IS TO BE REPRODUCED WITHOUT WRITTEN CONSENT. DRAWING TO BE USED FOR THE SITE ONLY. ALL DIMENSIONS AND LEVELS ARE TO BE CONFIRMED ON SITE. ANY DISCREPANCIES TO BE REPORTED TO THE CLIENT IMMEDIATELY. THE CLIENT SHALL BE RESPONSIBLE FOR THE ACCURACY OF THE INFORMATION PROVIDED TO THE CONSULTANT. ALL DIMENSIONS ON THIS DRAWING ARE IN METERS UNLESS OTHERWISE STATED.		