

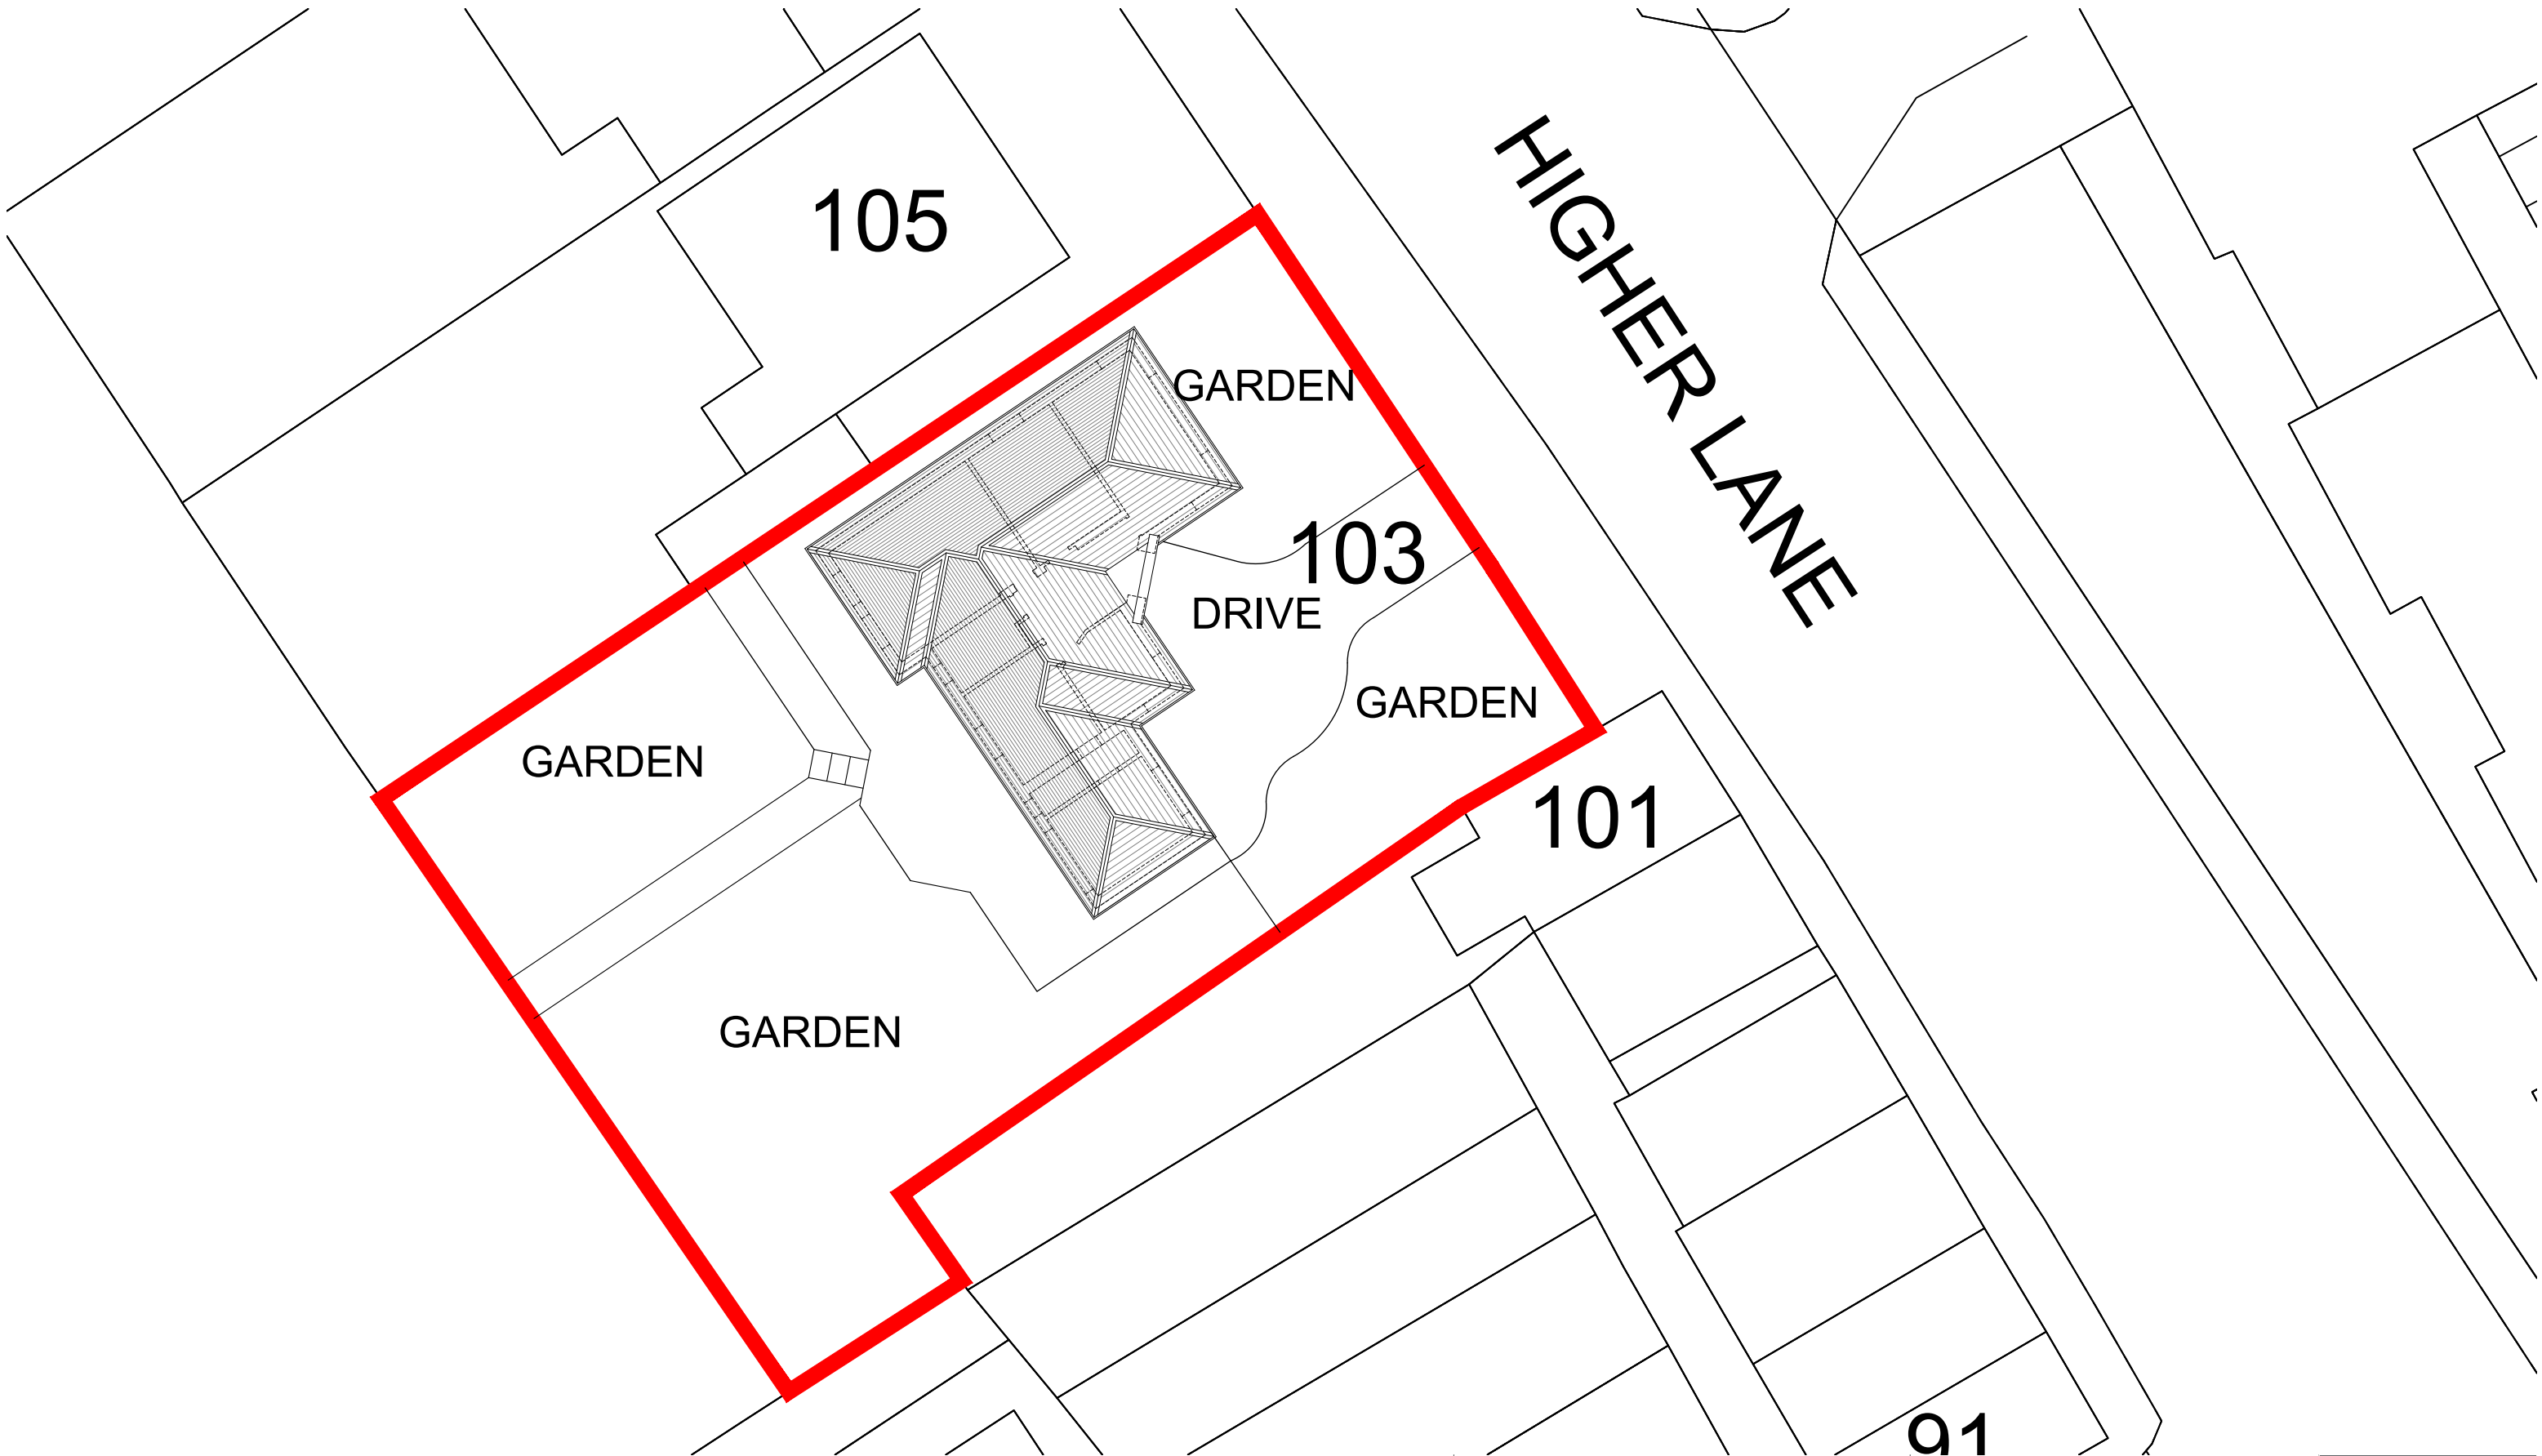


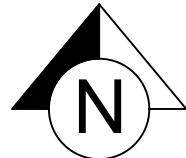

NOTES:

1. ALL DIMENSIONS ARE IN MILLIMETERS
2. ALL DIMENSIONS MUST BE CHECKED BY THE CONTRACTOR PRIOR TO CONSTRUCTION
3. THIS DRAWING IS NOT TO SCALE AND ONLY THE STATED DIMENSIONS ARE TO BE CONSIDERED.

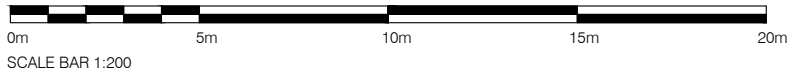

REVISIONS:

P1 02.05.23 Planning Submission.

Q1

CLIENT:
Mr & Mrs Almond

PROJECT:
103 Higher Lane, Whitefield, M45 7EY

DRAWING TITLE:
Existing Block Plan

PROJECT NO.: 2210 DWG NO.: 101
SCALE: 1:200@A3 REVISION: P1

ASHER DESIGN SERVICES

ASHER DESIGN SERVICES LIMITED
79 WASHWAY ROAD, SALE, M33 7TQ
E: info@ashers.co.uk M: 07970242411