


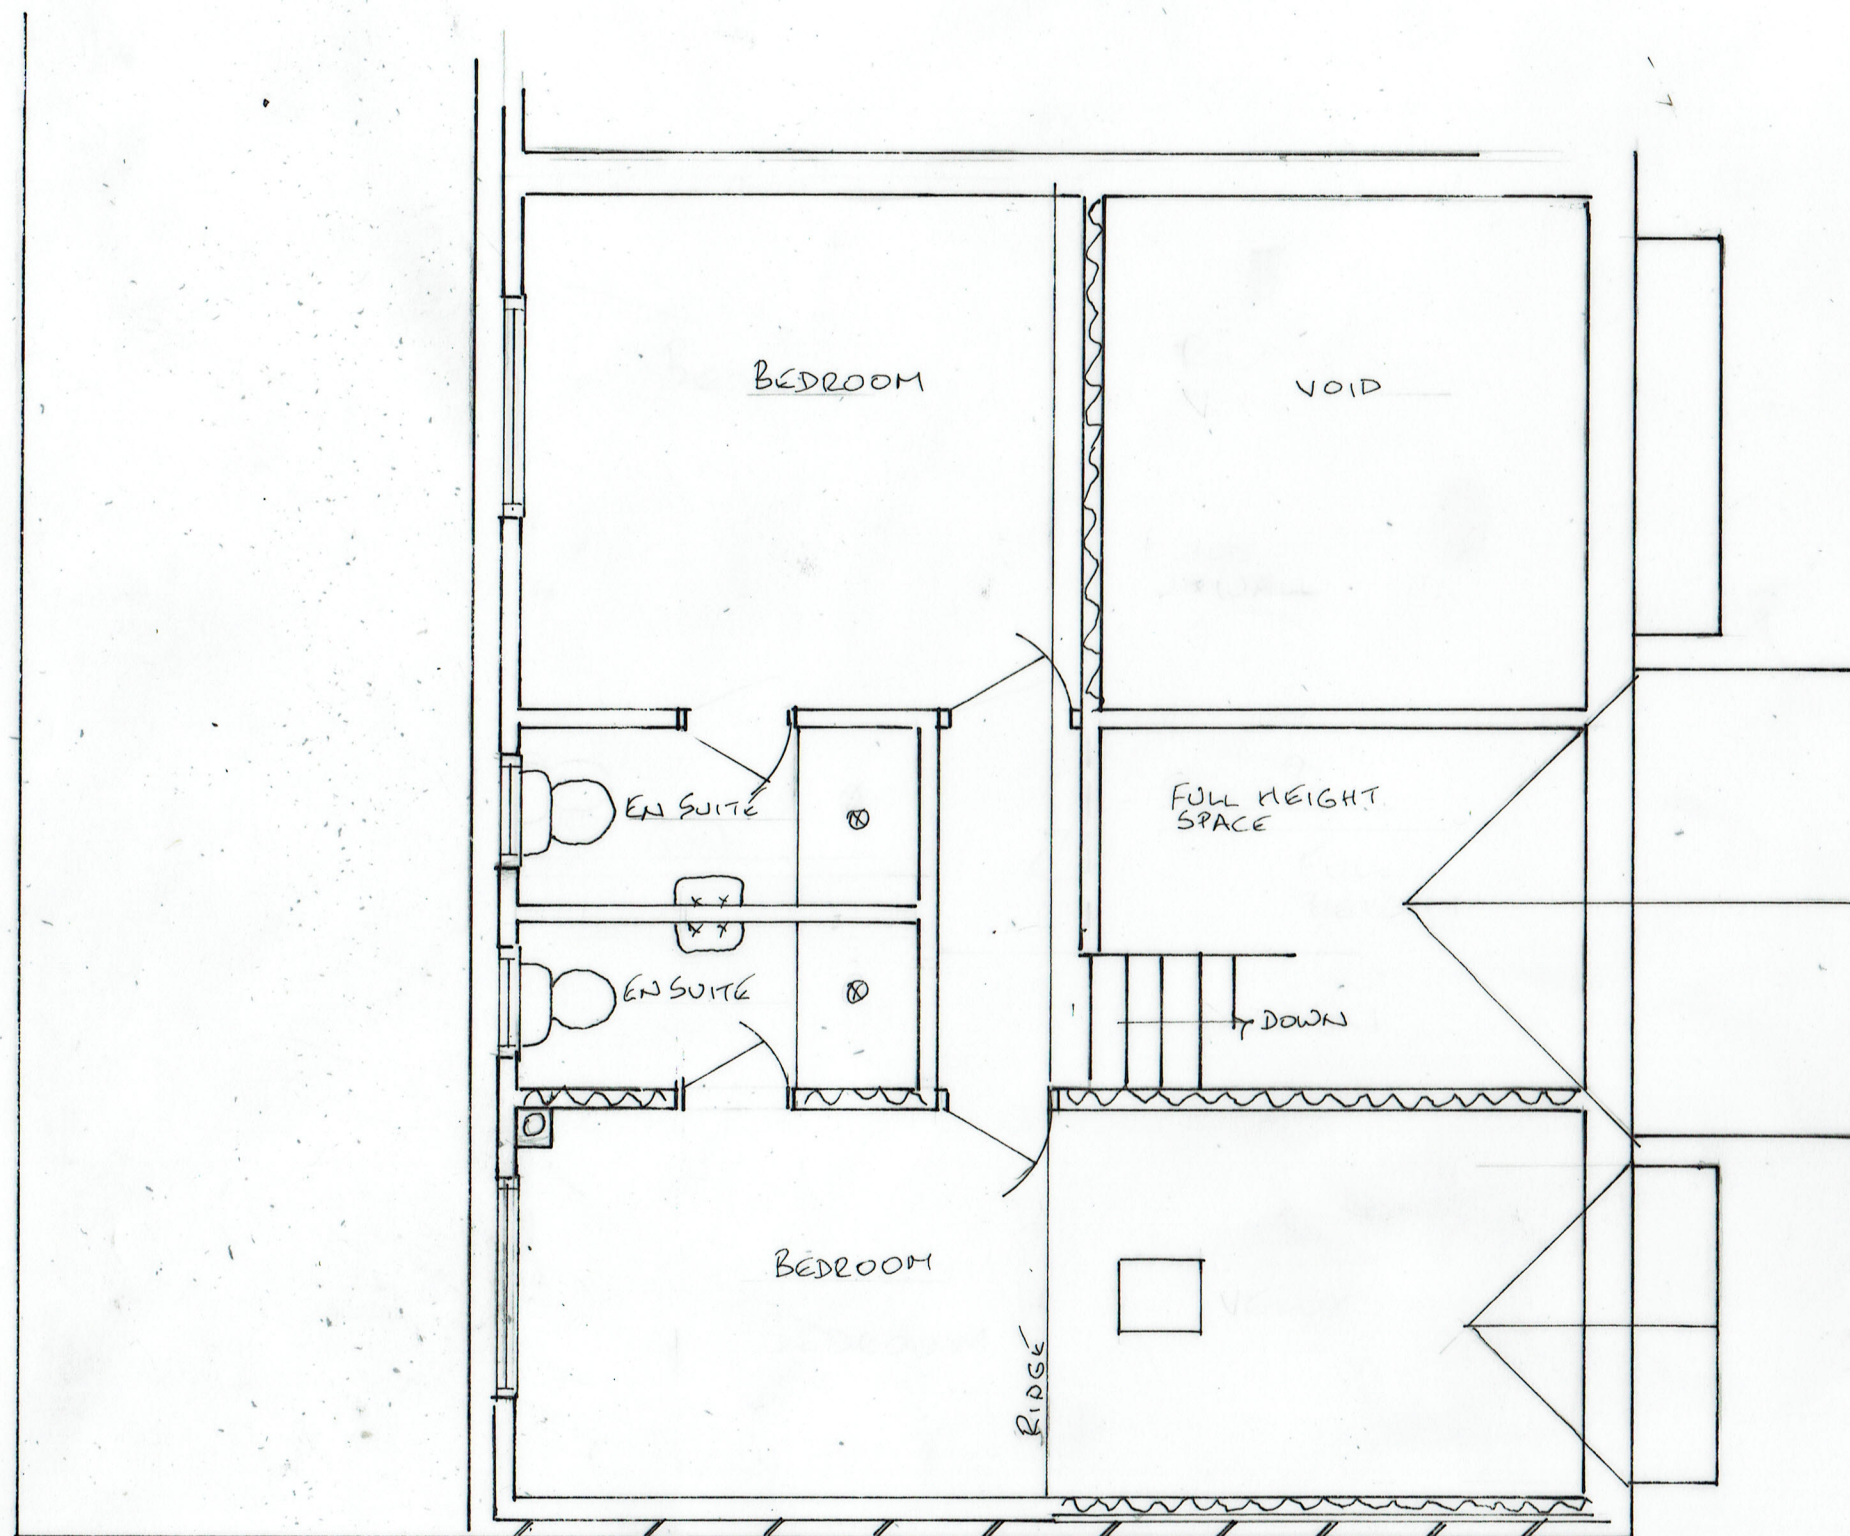

5 PROPOSED SECOND FLOOR
PLAN

28/10/2021

21/672/05

0 ————— 5
METRES
SCALE 1:50 @ A3

TWO STOREY & SINGLE STOREY EXTENSIONS
1 BROCKLEHURST AVENUE, BURY BL9 9AQ