


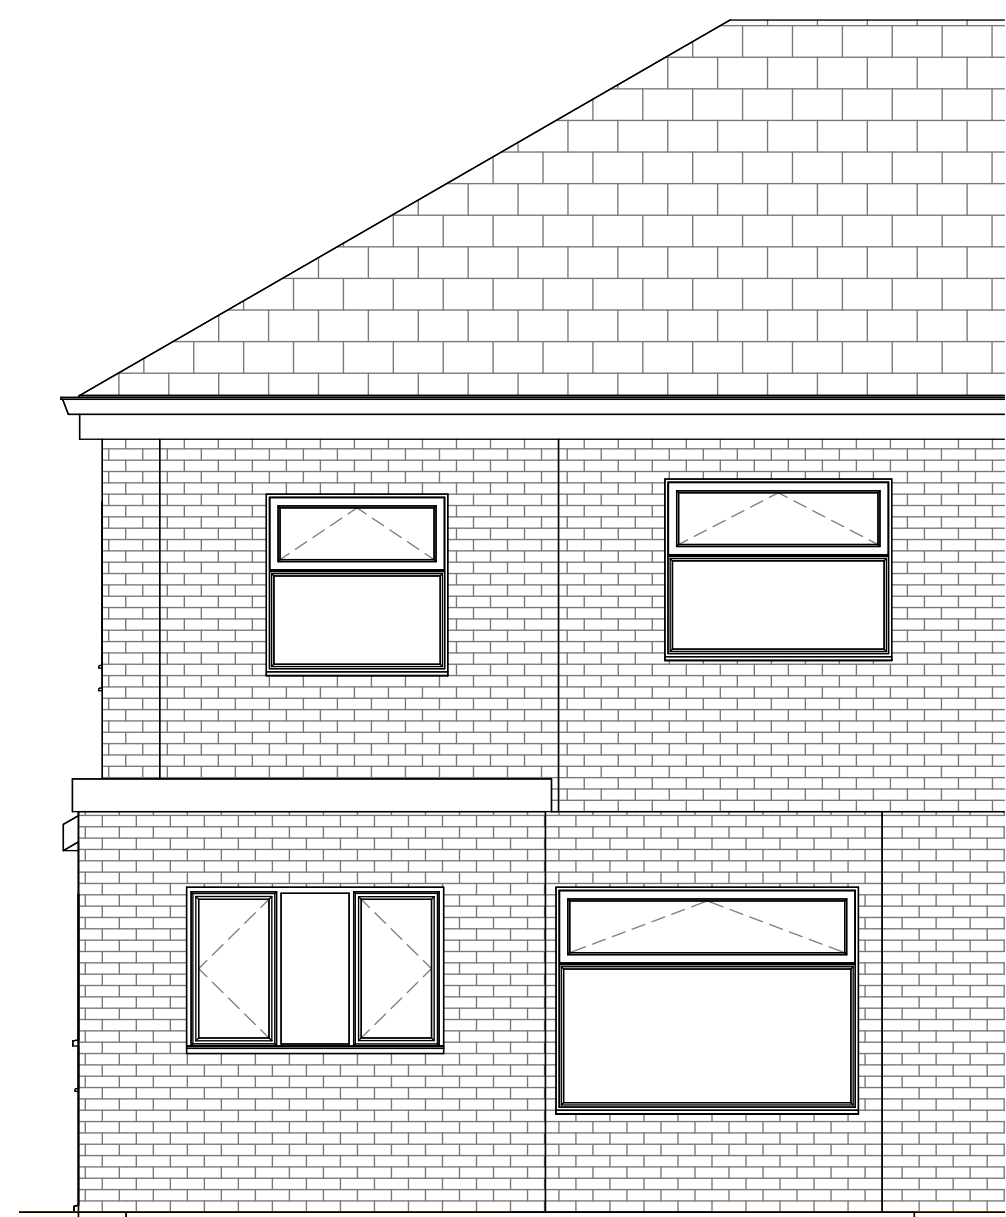


1 South EXISTING 001
1 : 50

3 East EXISTING 01
1 : 50



2 North EXISTING
1 : 50

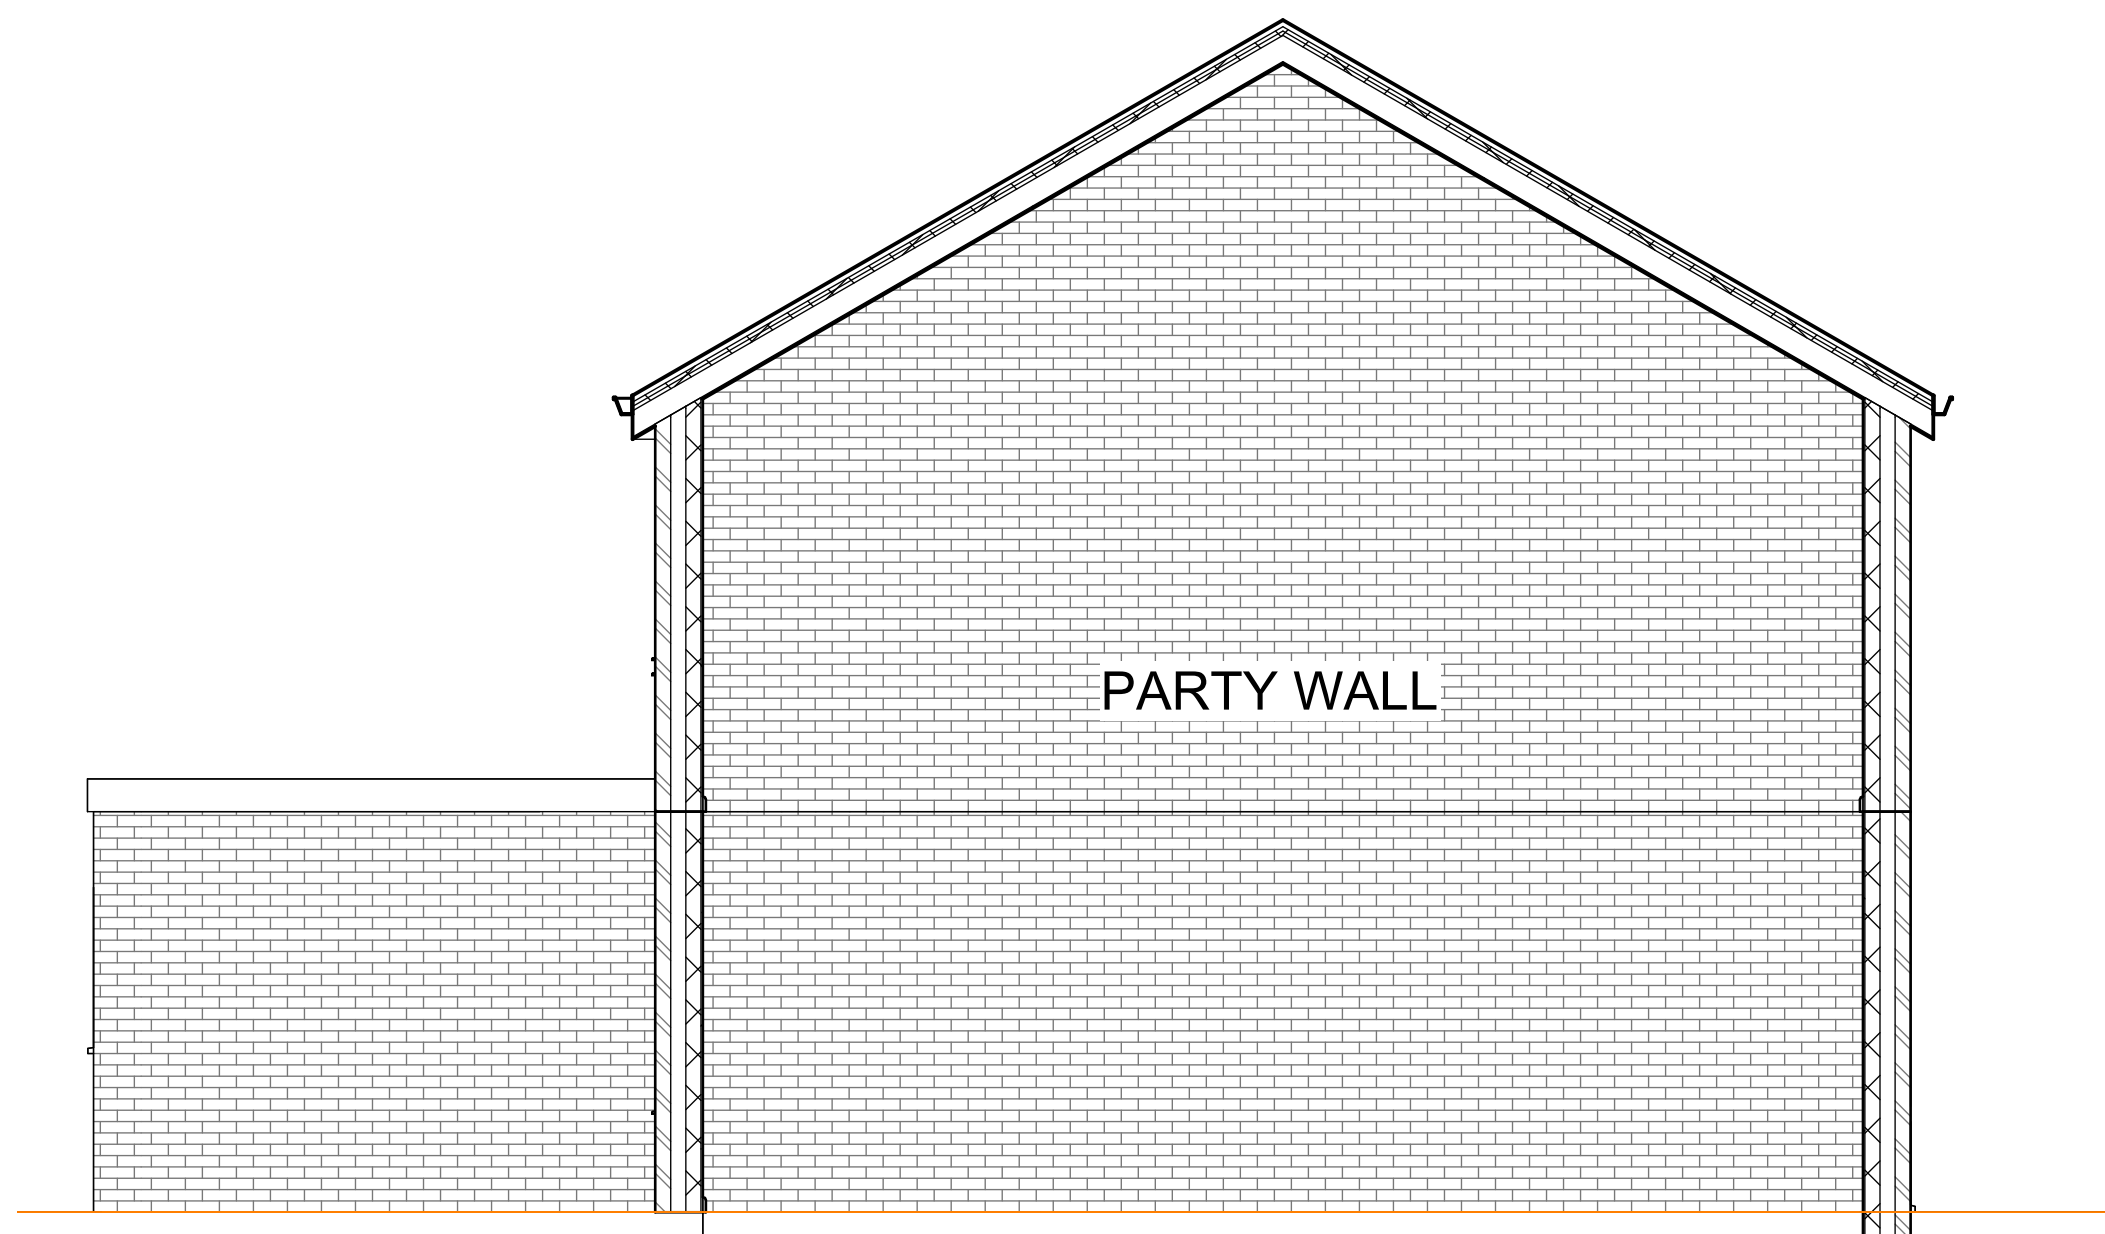

4 West EXISTING
1 : 50

Rev	Description	Date	Dr by	App by
original by		date created		
NK		11/27/20		NK



info@nkarchitectural.co.uk
: 0161 818 4727

www.NKARCHITECTURAL.co.uk

19 HEXAGON CLOSE, MANCHESTER, M19 8RN

client name			
MR IDREES - 2 MOSSLEE AVENUE MANCHESTER M8 4LQ			
project			
SIDE DOUBLE AND REAR SINGLE PART DOUBLE STOREY EXT - LOFT CONVERSION WITH NEW DORMER			
drawing			
EXISTING ELEVATIONS			
computer file		plot date	
C:\Users\TRAJED\Documents\2023\MOSSLEE AVENUE MANCHESTER M8 4LQ\2023\MOSSLEE AVENUE MANCHESTER M8 4LQ.rvt			
project number		scale	
2023.0042.2249		1 : 50 @A1	
drawing number		rev	
A102		A issue status	

This drawing is to be read in conjunction with all related drawings. All dimensions must be checked and verified on site before commencing any work or producing shop drawings. The originator should be notified immediately of any discrepancy. This drawing is copyright and remains the property of NK Architectural.