



DENOTES EXTENT OF
ADOPTED HIGHWAY

AMENDMENTS WORKS TO EXISTING HIGHWAY THERMOPLASTIC MARKINGS

ALTERATION OF EXISTING ROAD MARKINGS
Remove section of existing on-carriageway lay-by marking across the gap between units and introduce new access protection (H-bar) marking in this location.

All works limited to thermoplastic road marking amendments only.

All works to be carried out in accordance with Highway Authority requirements.

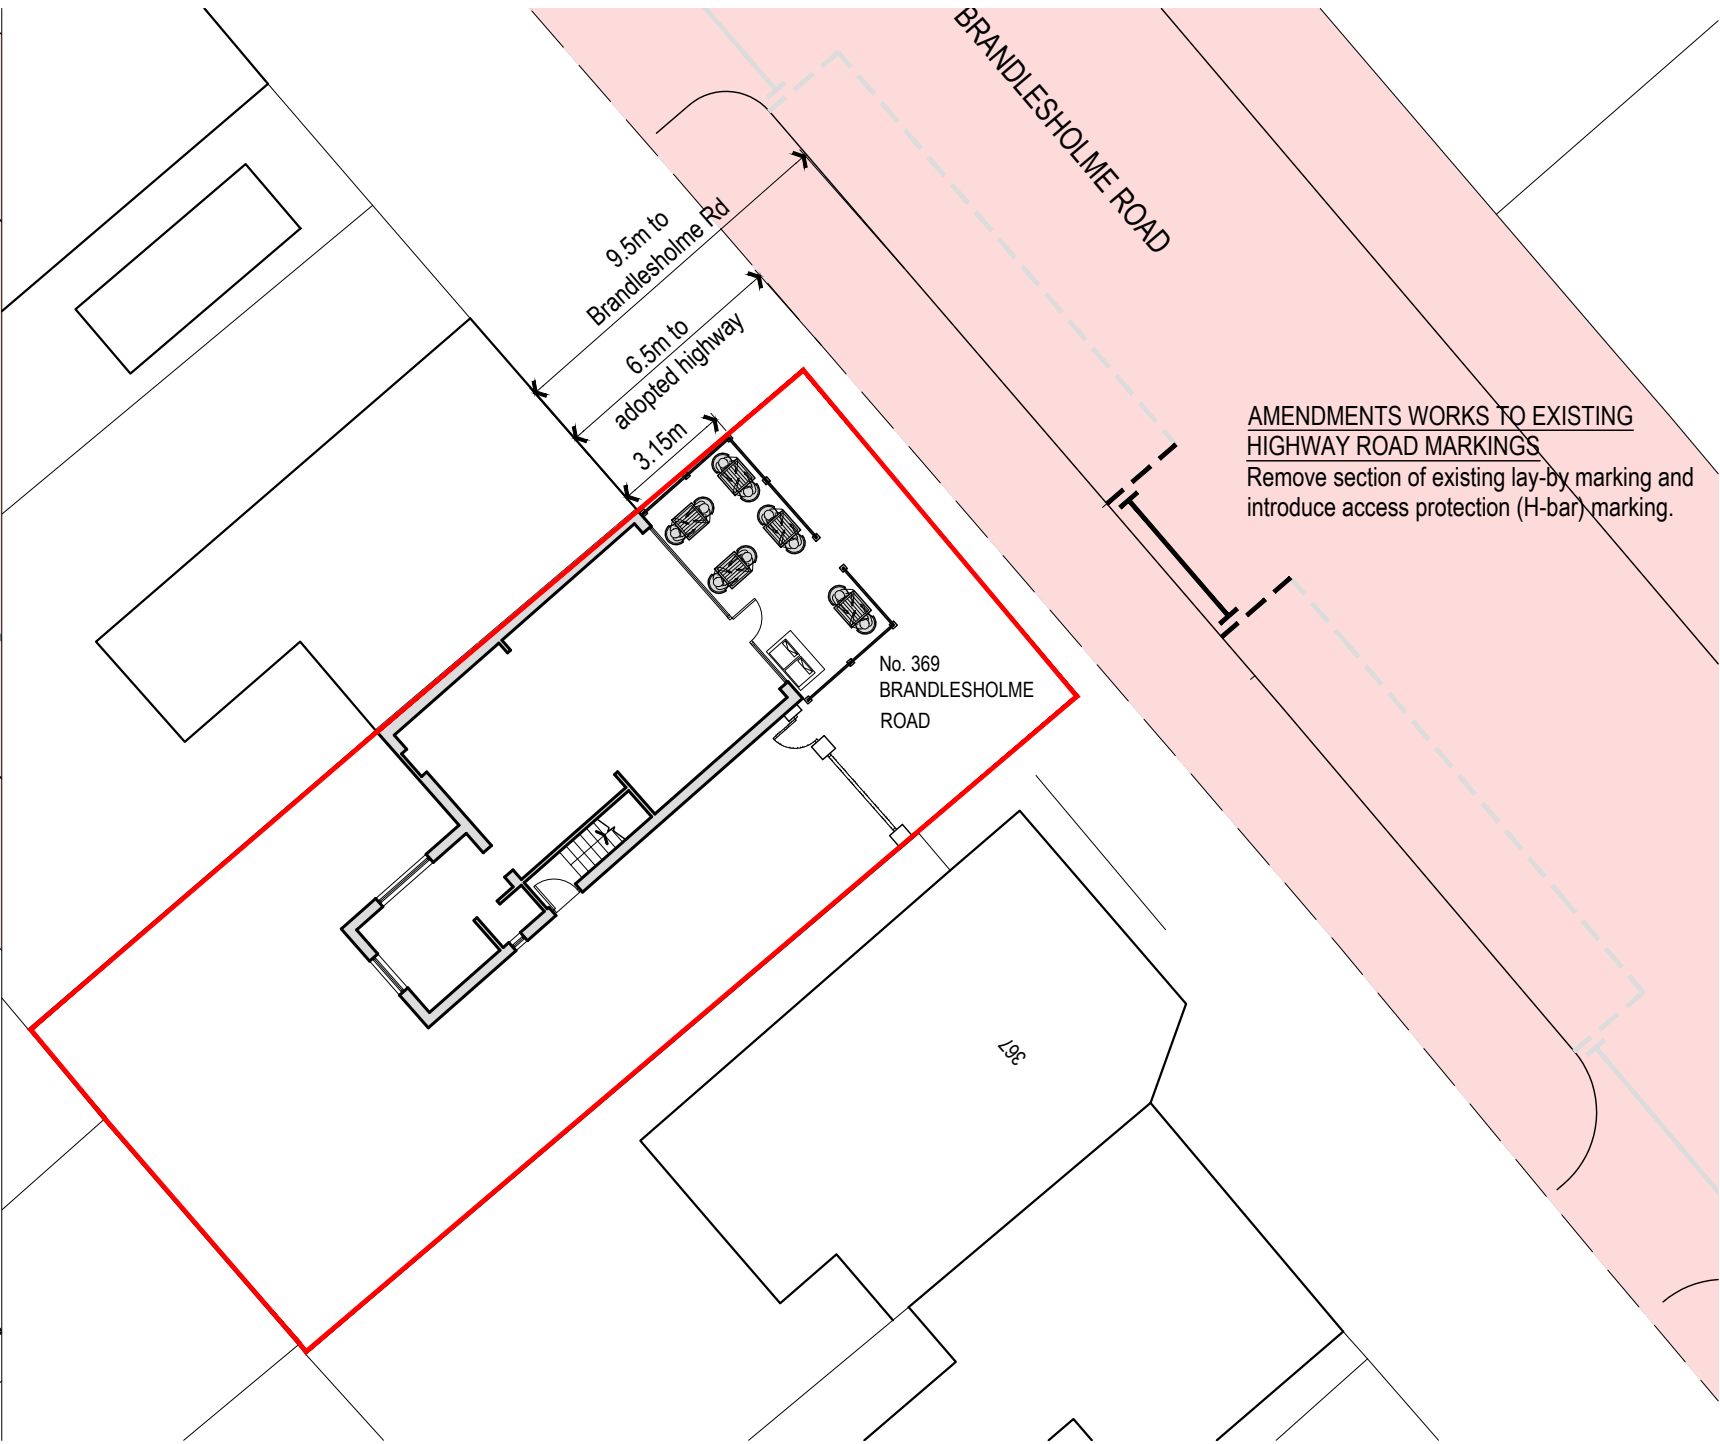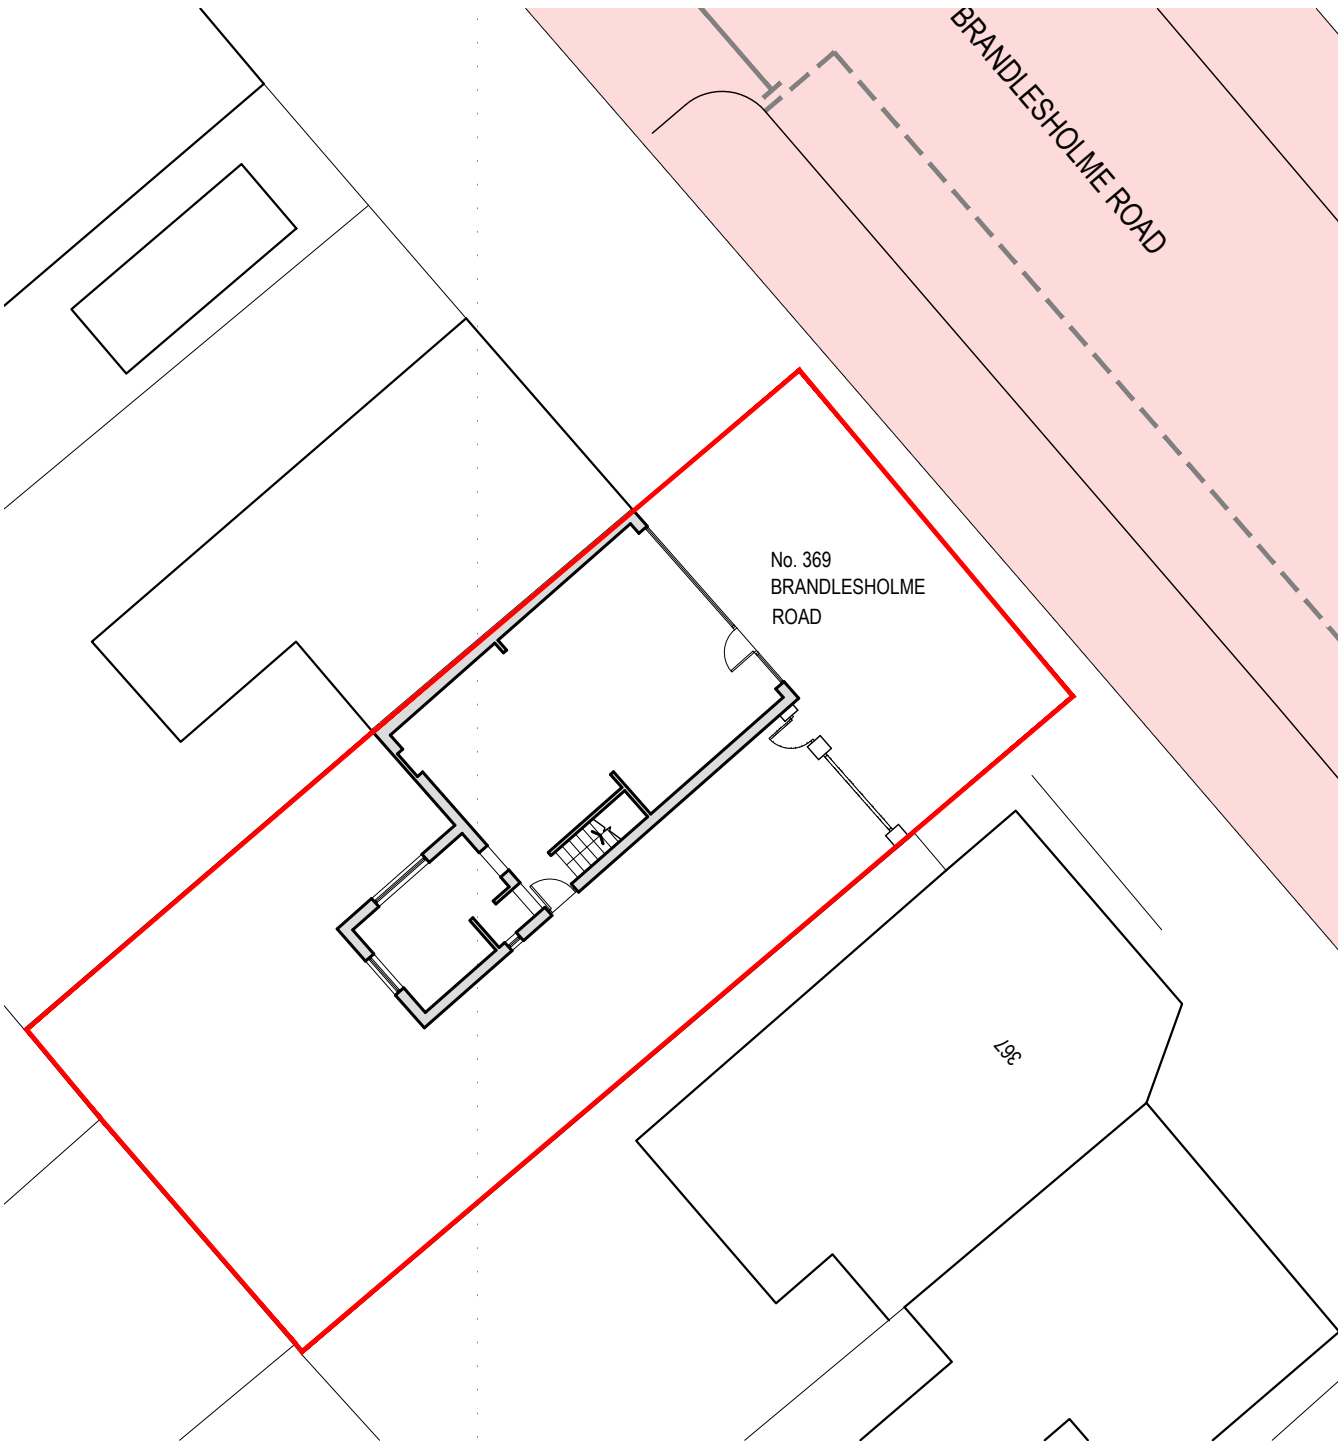

EXISTING SITE BLOCK PLAN

1:200@A3

B	Existing and proposed road markings shown	18.04.26	DMR
A	Dimensions and adopted highway indicated	19.03.26	DMR
Rev	Description	Date	By



PROPOSED SITE BLOCK PLAN

1:200@A3

Client:
MR P SHARPE

Contract:
369 BRANDLESHOLME ROAD
BURY
BL8 1HS

Drawing:
EXISTING AND PROPOSED BLOCK PLANS

Status: PLANNING

Drawing No:
AS906-02
Drawn:
DMR

Revision:
B
Checked:

Scales:
1:200
Date:
DEC '25

CUBE
architecture and design
www.cubearchitecture.net

commercial house
clarence avenue
trafford park
m17 1qs
tel: 0161 848 5893

DO NOT scale from this drawing.