



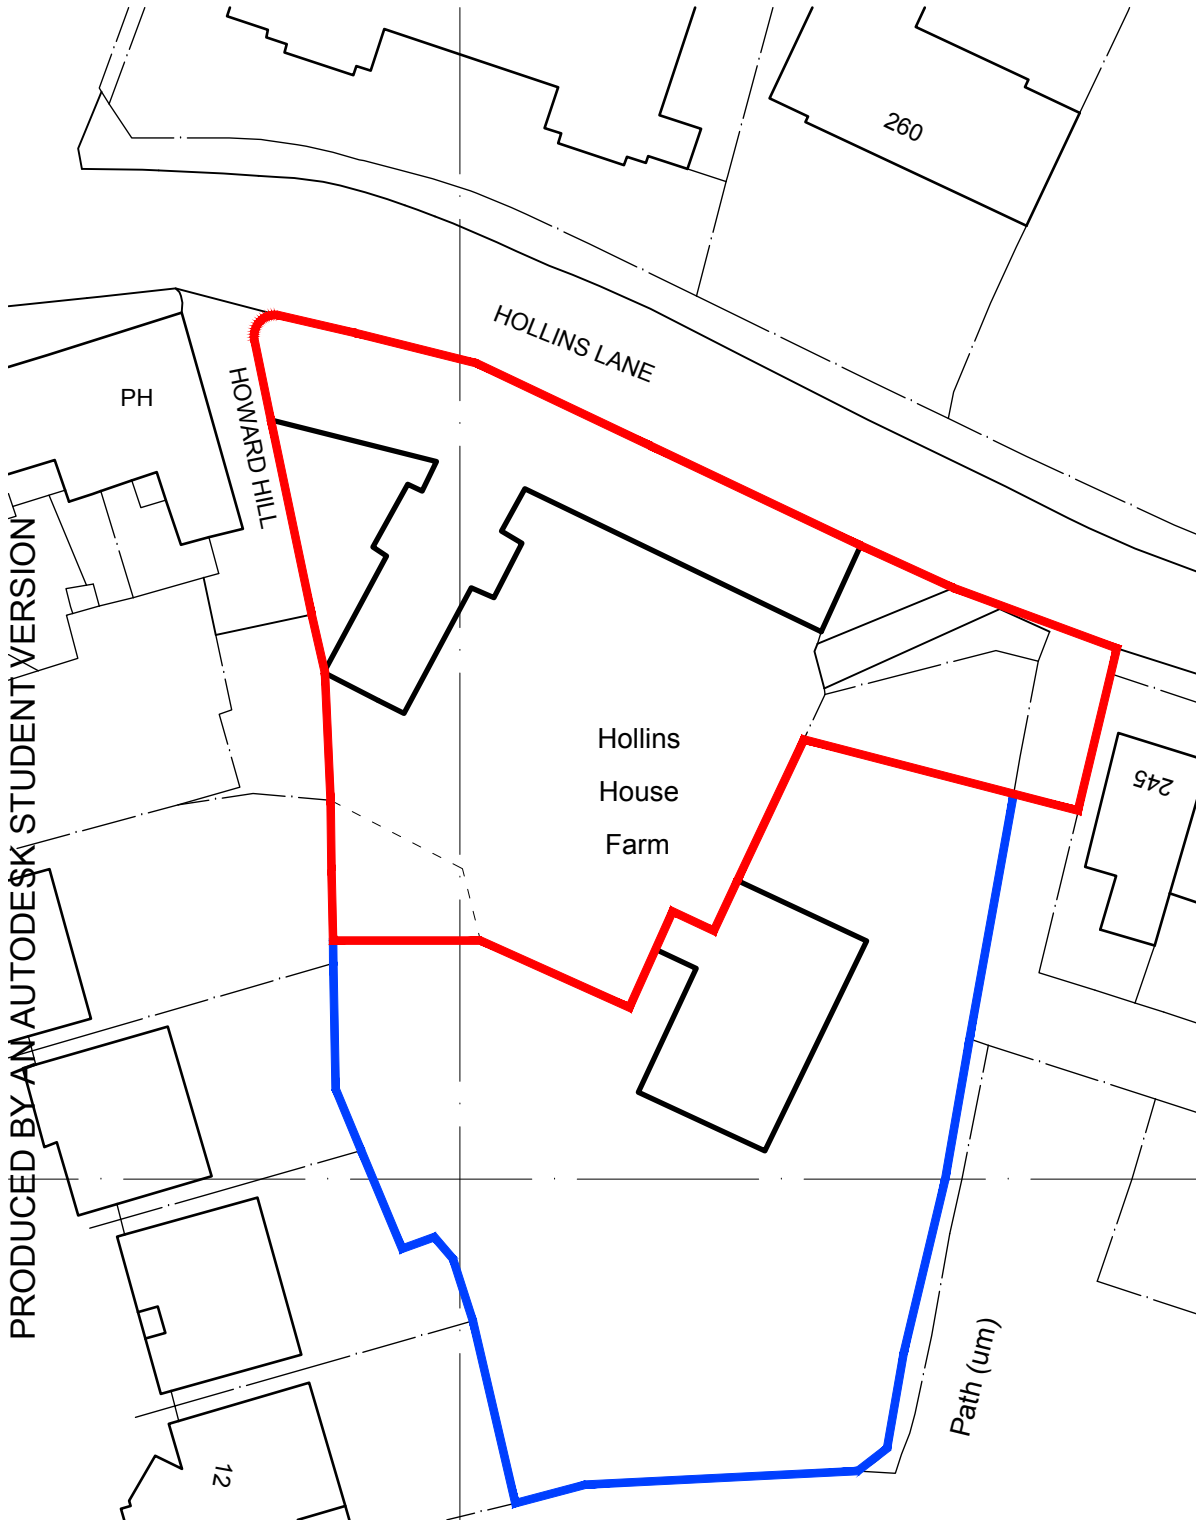

PRODUCED BY AN AUTODESK STUDENT VERSION

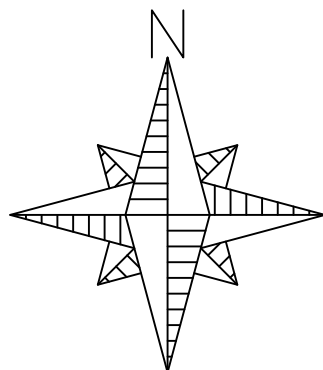

JOHN HOLT ARCHITECTS

SITE LOCATION PLAN HOLLINS HOUSE FAF
SCALE: 1:500 17/492.SLP CLIENT: Mr

3 MANCHESTER ROAD BURY LANCASHIRE
TELEPHONE: 0161 764 8314 E-MAIL: mail@holtarchit

DO NOT SCALE DRAWING