


NOTES

- This drawing is copyright. No unauthorised copying of drawing without the express permission of the architect
- Do not scale from prints. Use figure dimensions only.
- Contractors to check all dimensions on site prior to commencement of works.
- All works to be carried out in accordance with current statutory Health and Safety Regulations.
- This drawing is to be read in conjunction with all relevant consultants' and / or specialists' drawings / documents and any discrepancies or variations are to be notified to the architect before affected work commences.

REV.	AMENDMENTS	DATE
------	------------	------

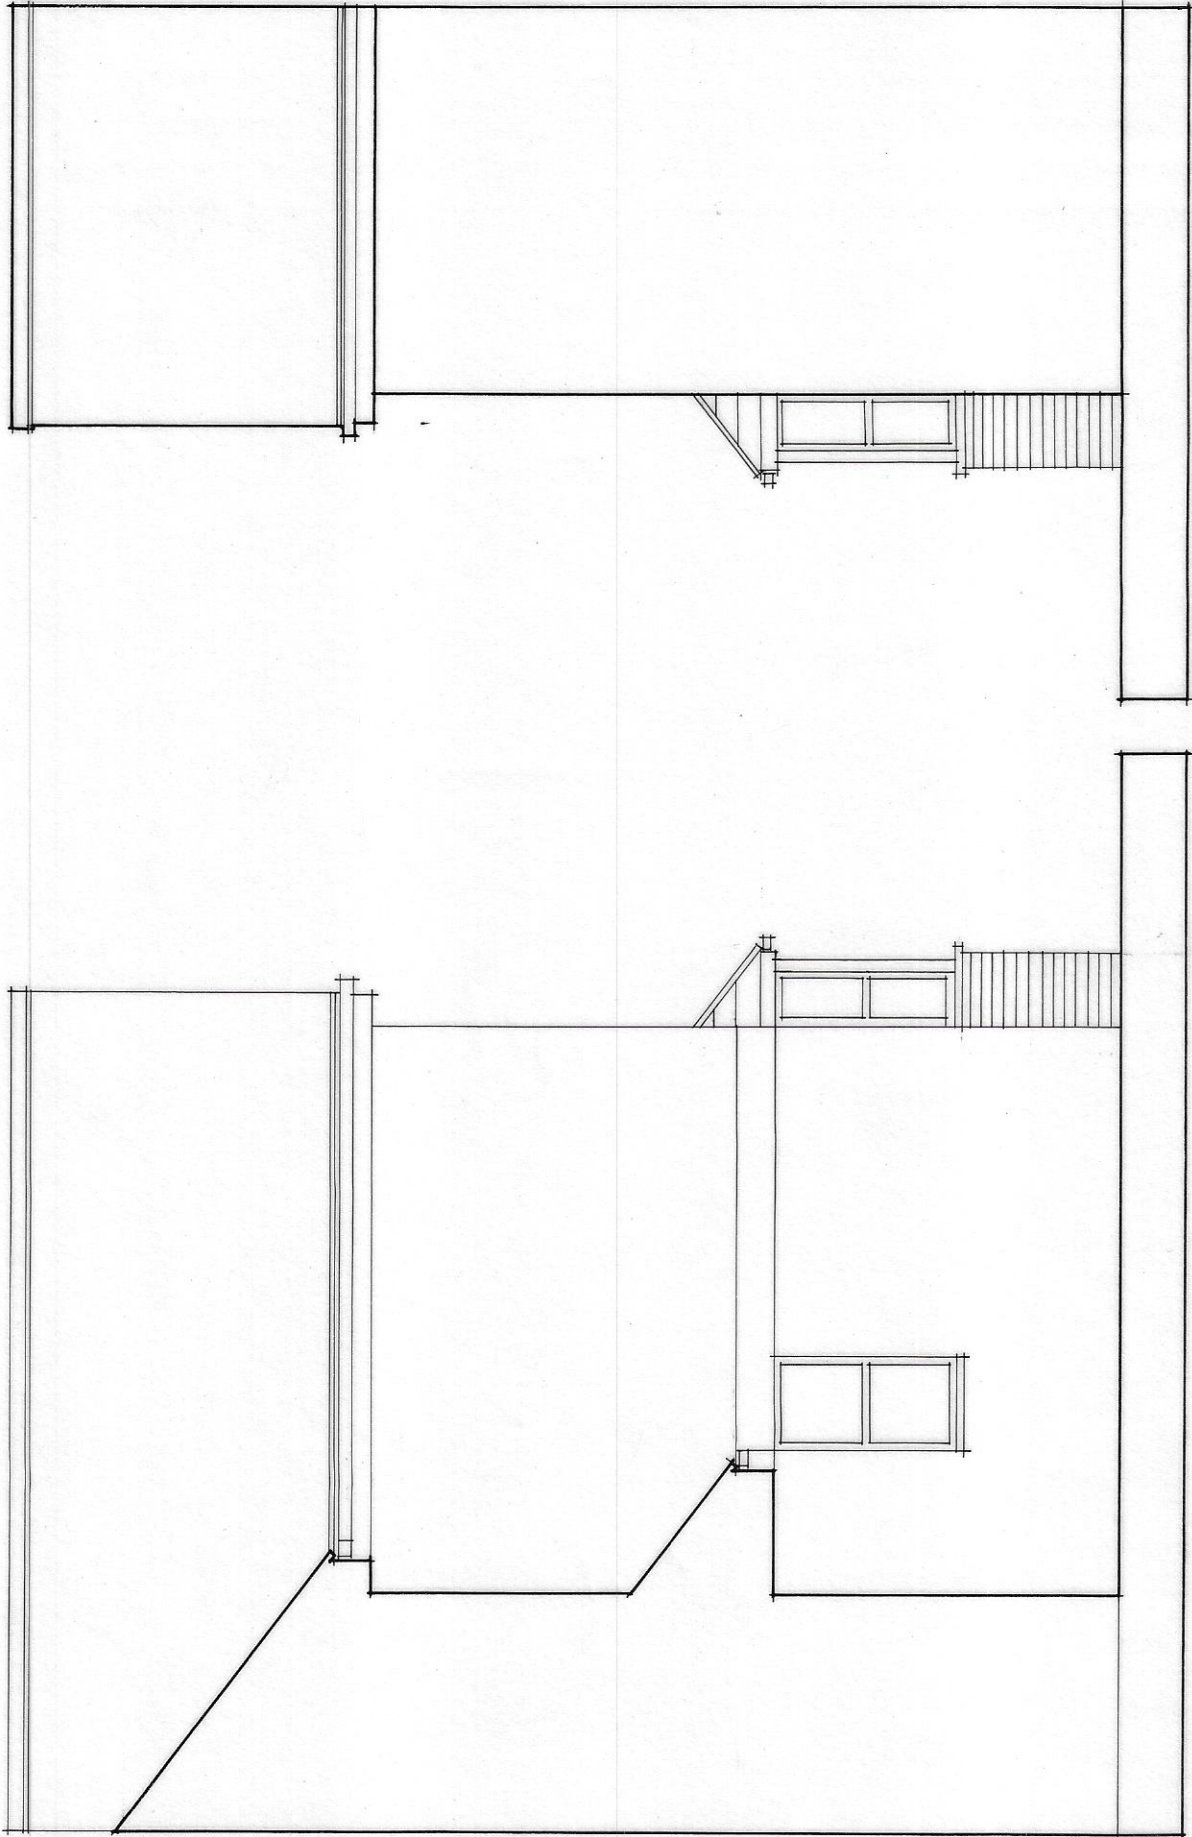

Project	PROPOSED BAY WINDOW ALTERATION: 18 KINGSTON CLOSE, BURY.		
Drawing	PROPOSED SIDE ELEVATIONS		
Client	MR & MRS J AITKEN		
Dwn. By	WJH		
Scale	1: 50 @ A3		
Drg. No.	22/624.03		
Drg. Size	A3		
Date	MAY 2022		

JOHN HOLT ARCHITECTS LTD.

3 MANCHESTER ROAD BURY LANCASHIRE BL9 0DR
TELEPHONE 0161 764 8314 FACSIMILE 0161 764 6995
E-MAIL mail@holtarchitects.co.uk
DO NOT SCALE DRAWING