

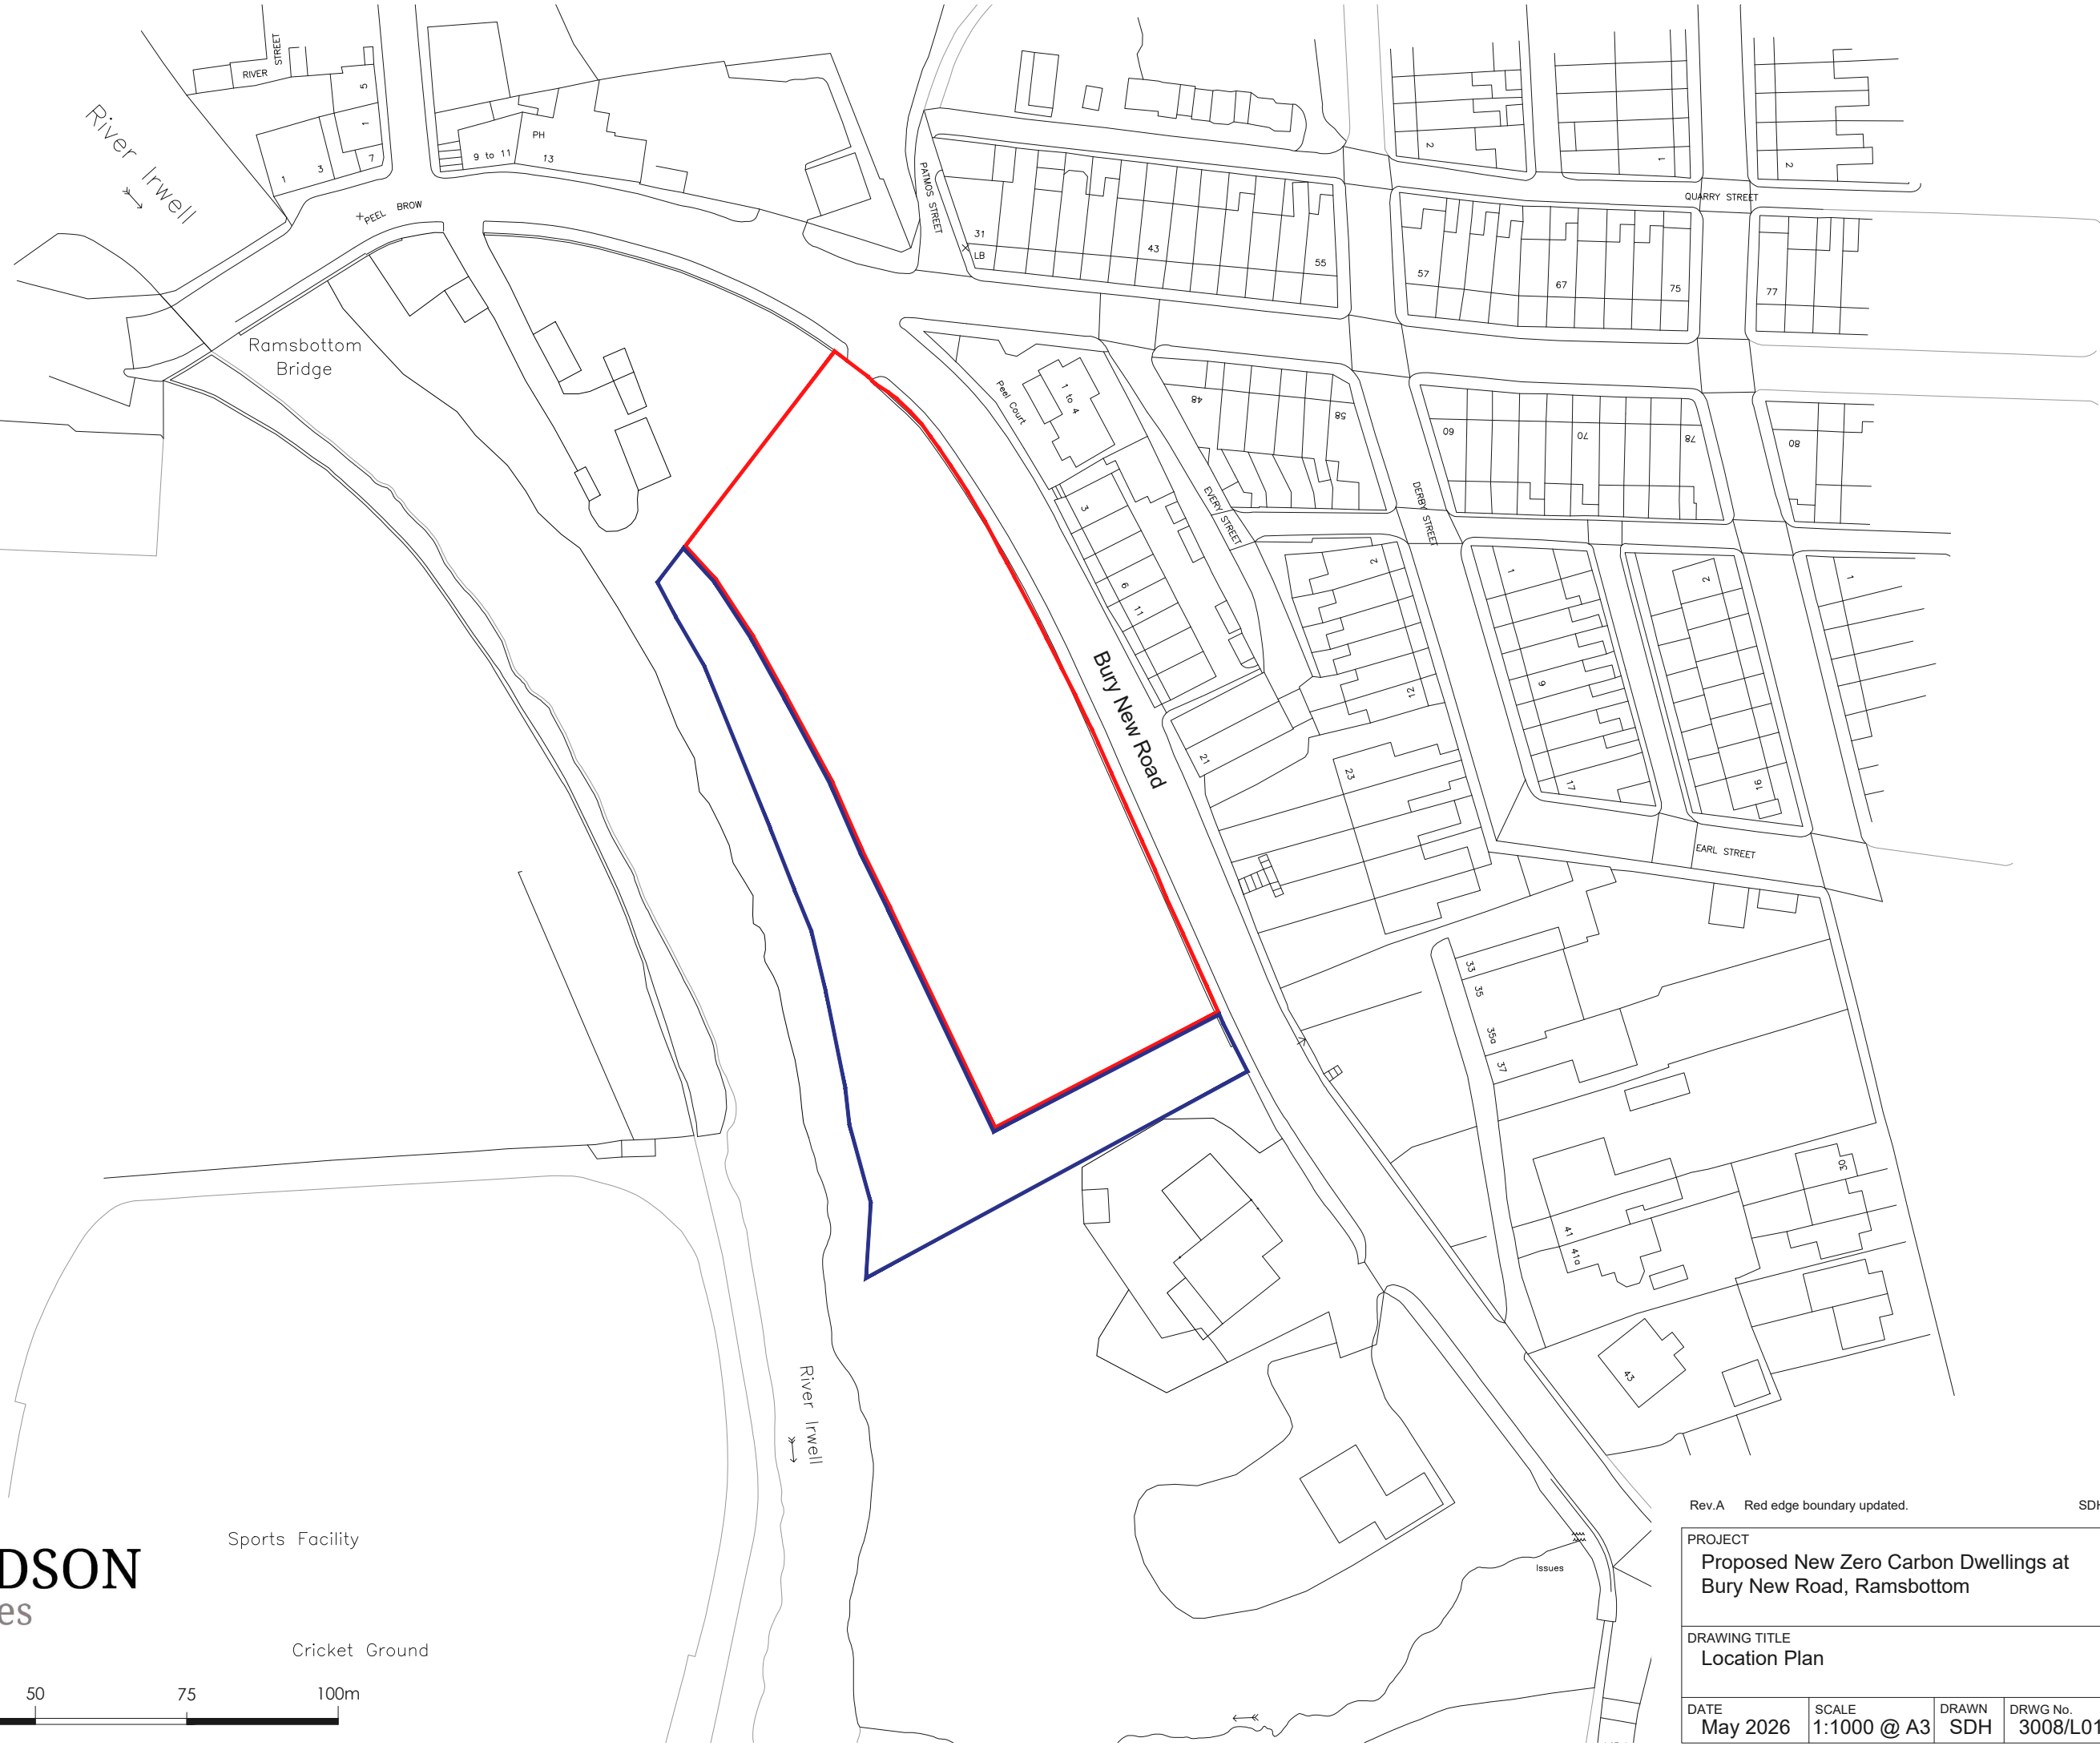


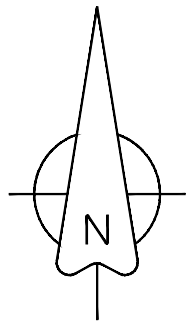

Sports Facility

Cricket Ground

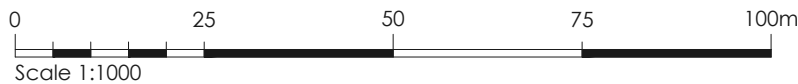

Rev.A Red edge boundary updated.		SDH		21.07.2026	
PROJECT Proposed New Zero Carbon Dwellings at Bury New Road, Ramsbottom					
DRAWING TITLE Location Plan					
DATE May 2026	SCALE 1:1000 @ A3	DRAWN SDH	DRWG No. 3008/L01	REV A	