



1. Front - Proposed
1: 100




2. Left Side - Proposed
1: 100




3. Rear - Proposed
1: 100




4. Right Side - Proposed
1: 100

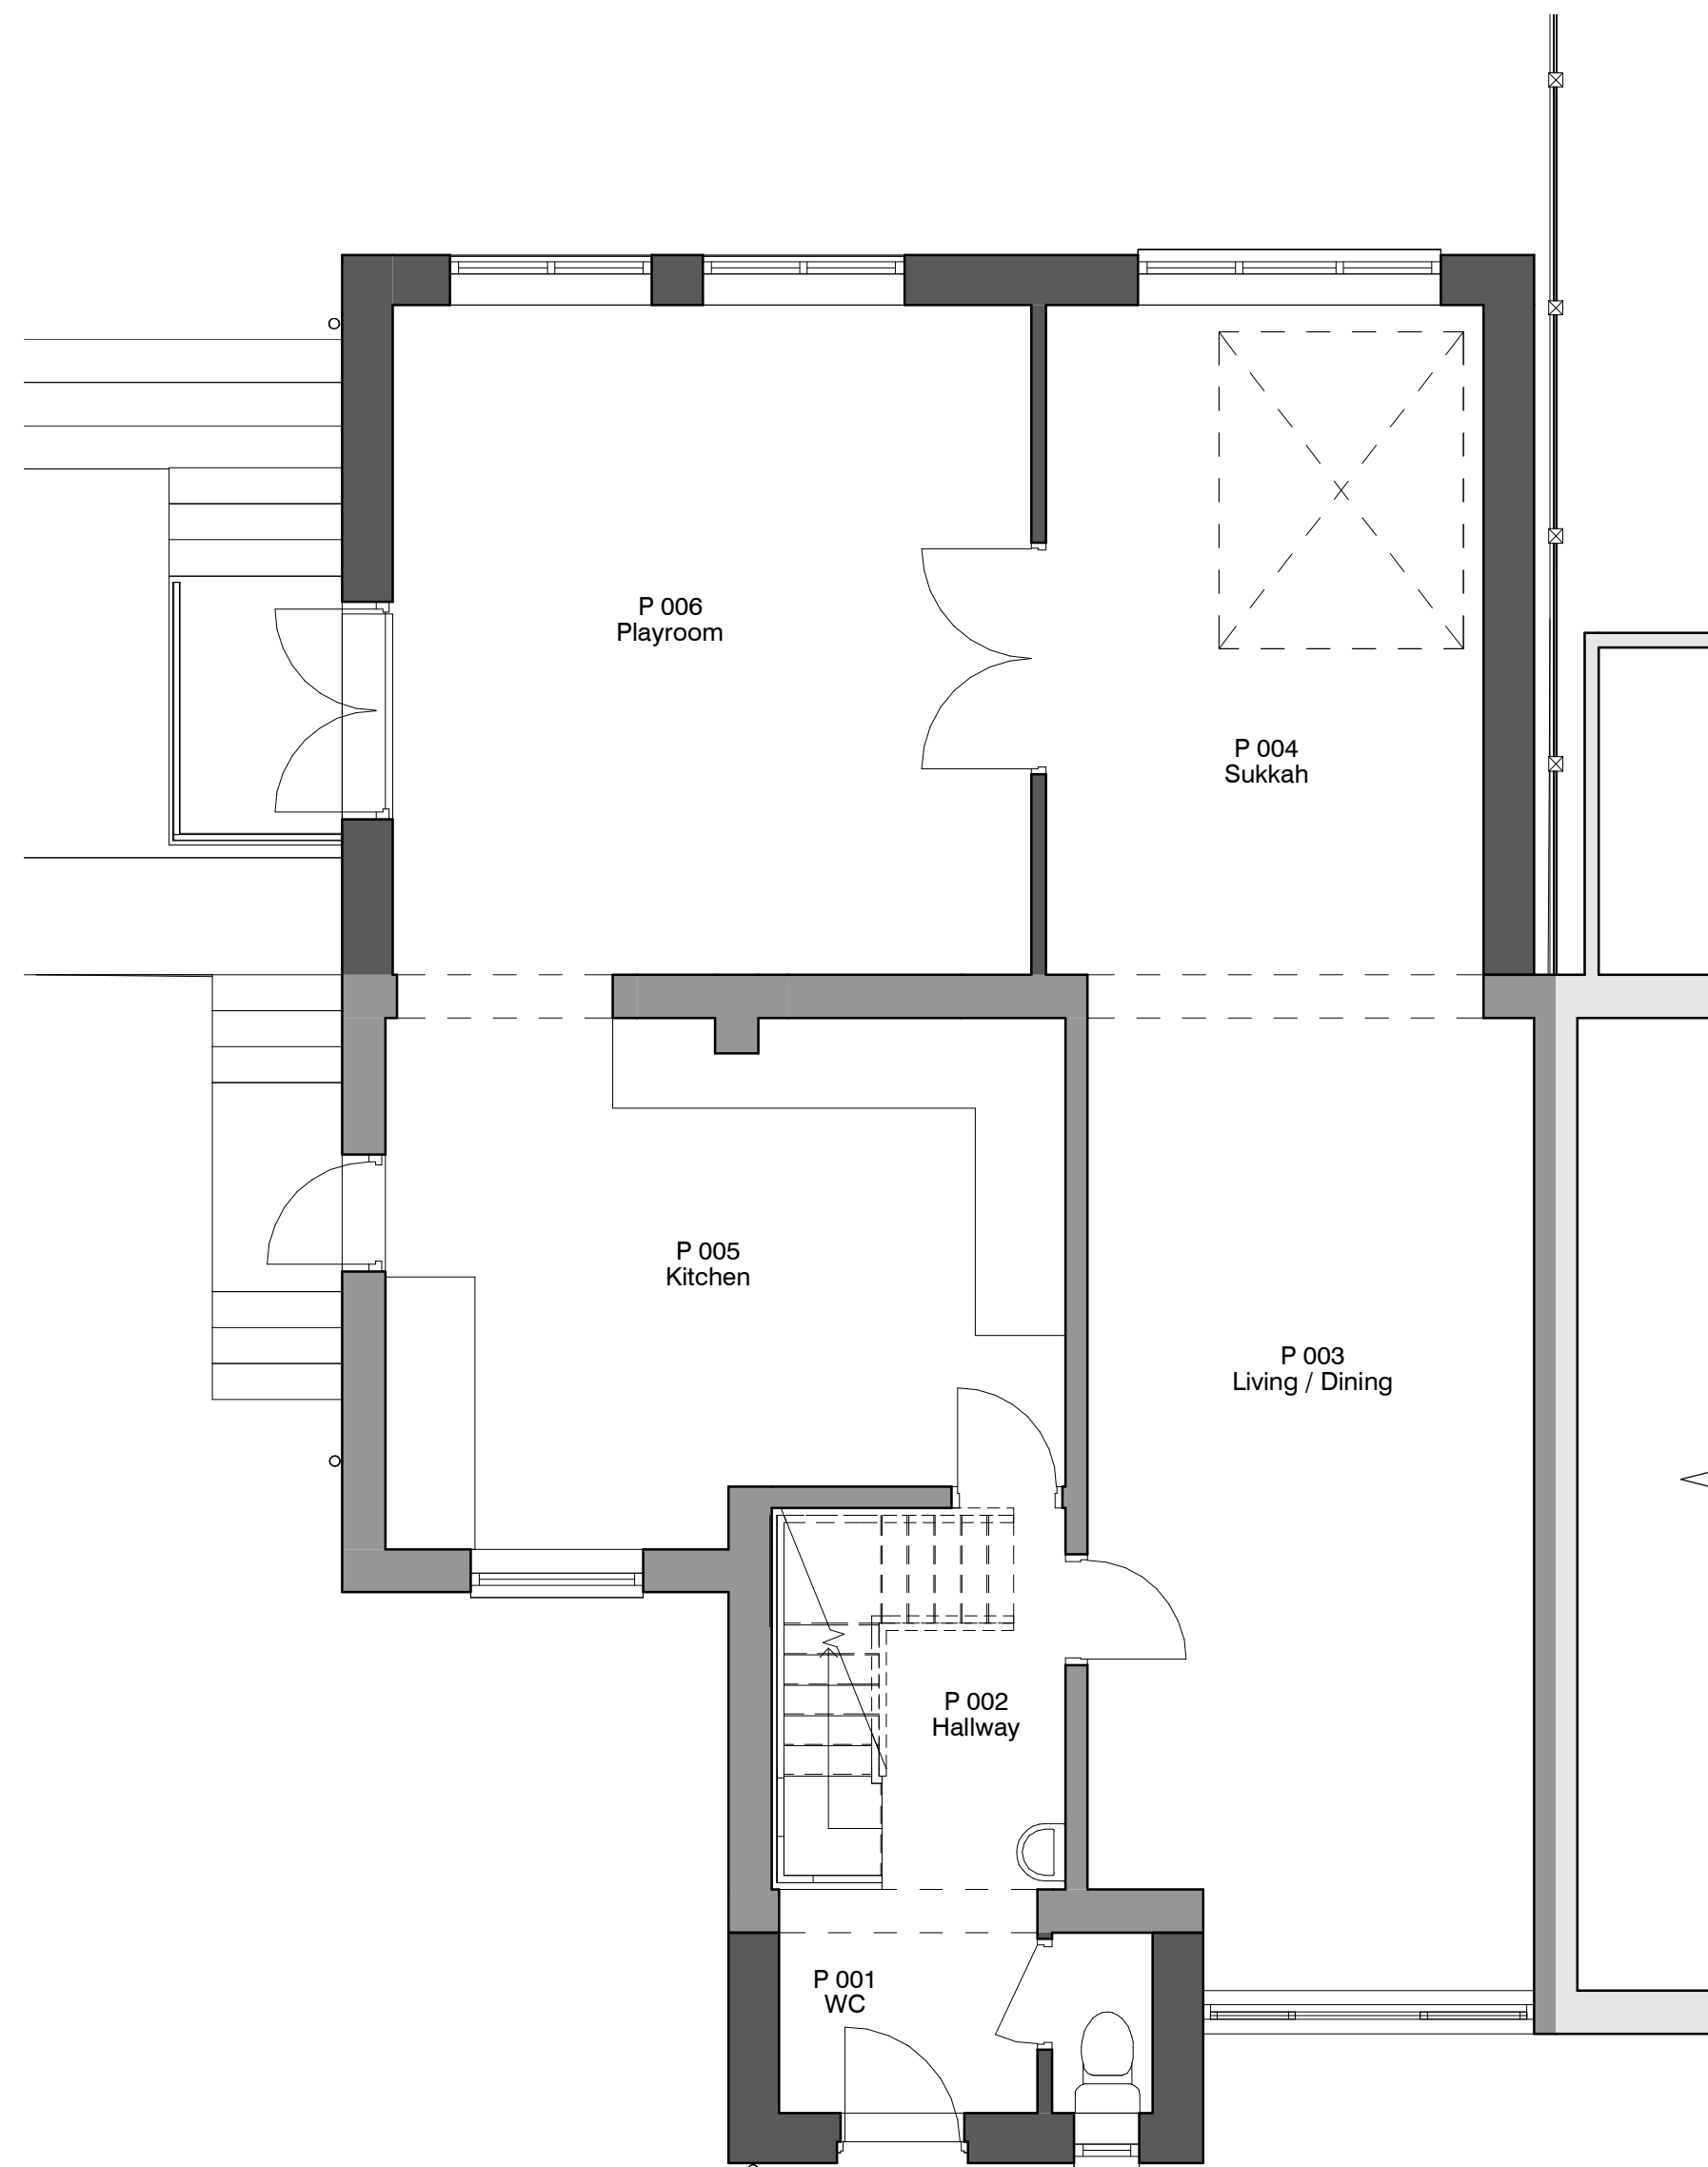



5. Level 0 - Proposed
1: 50

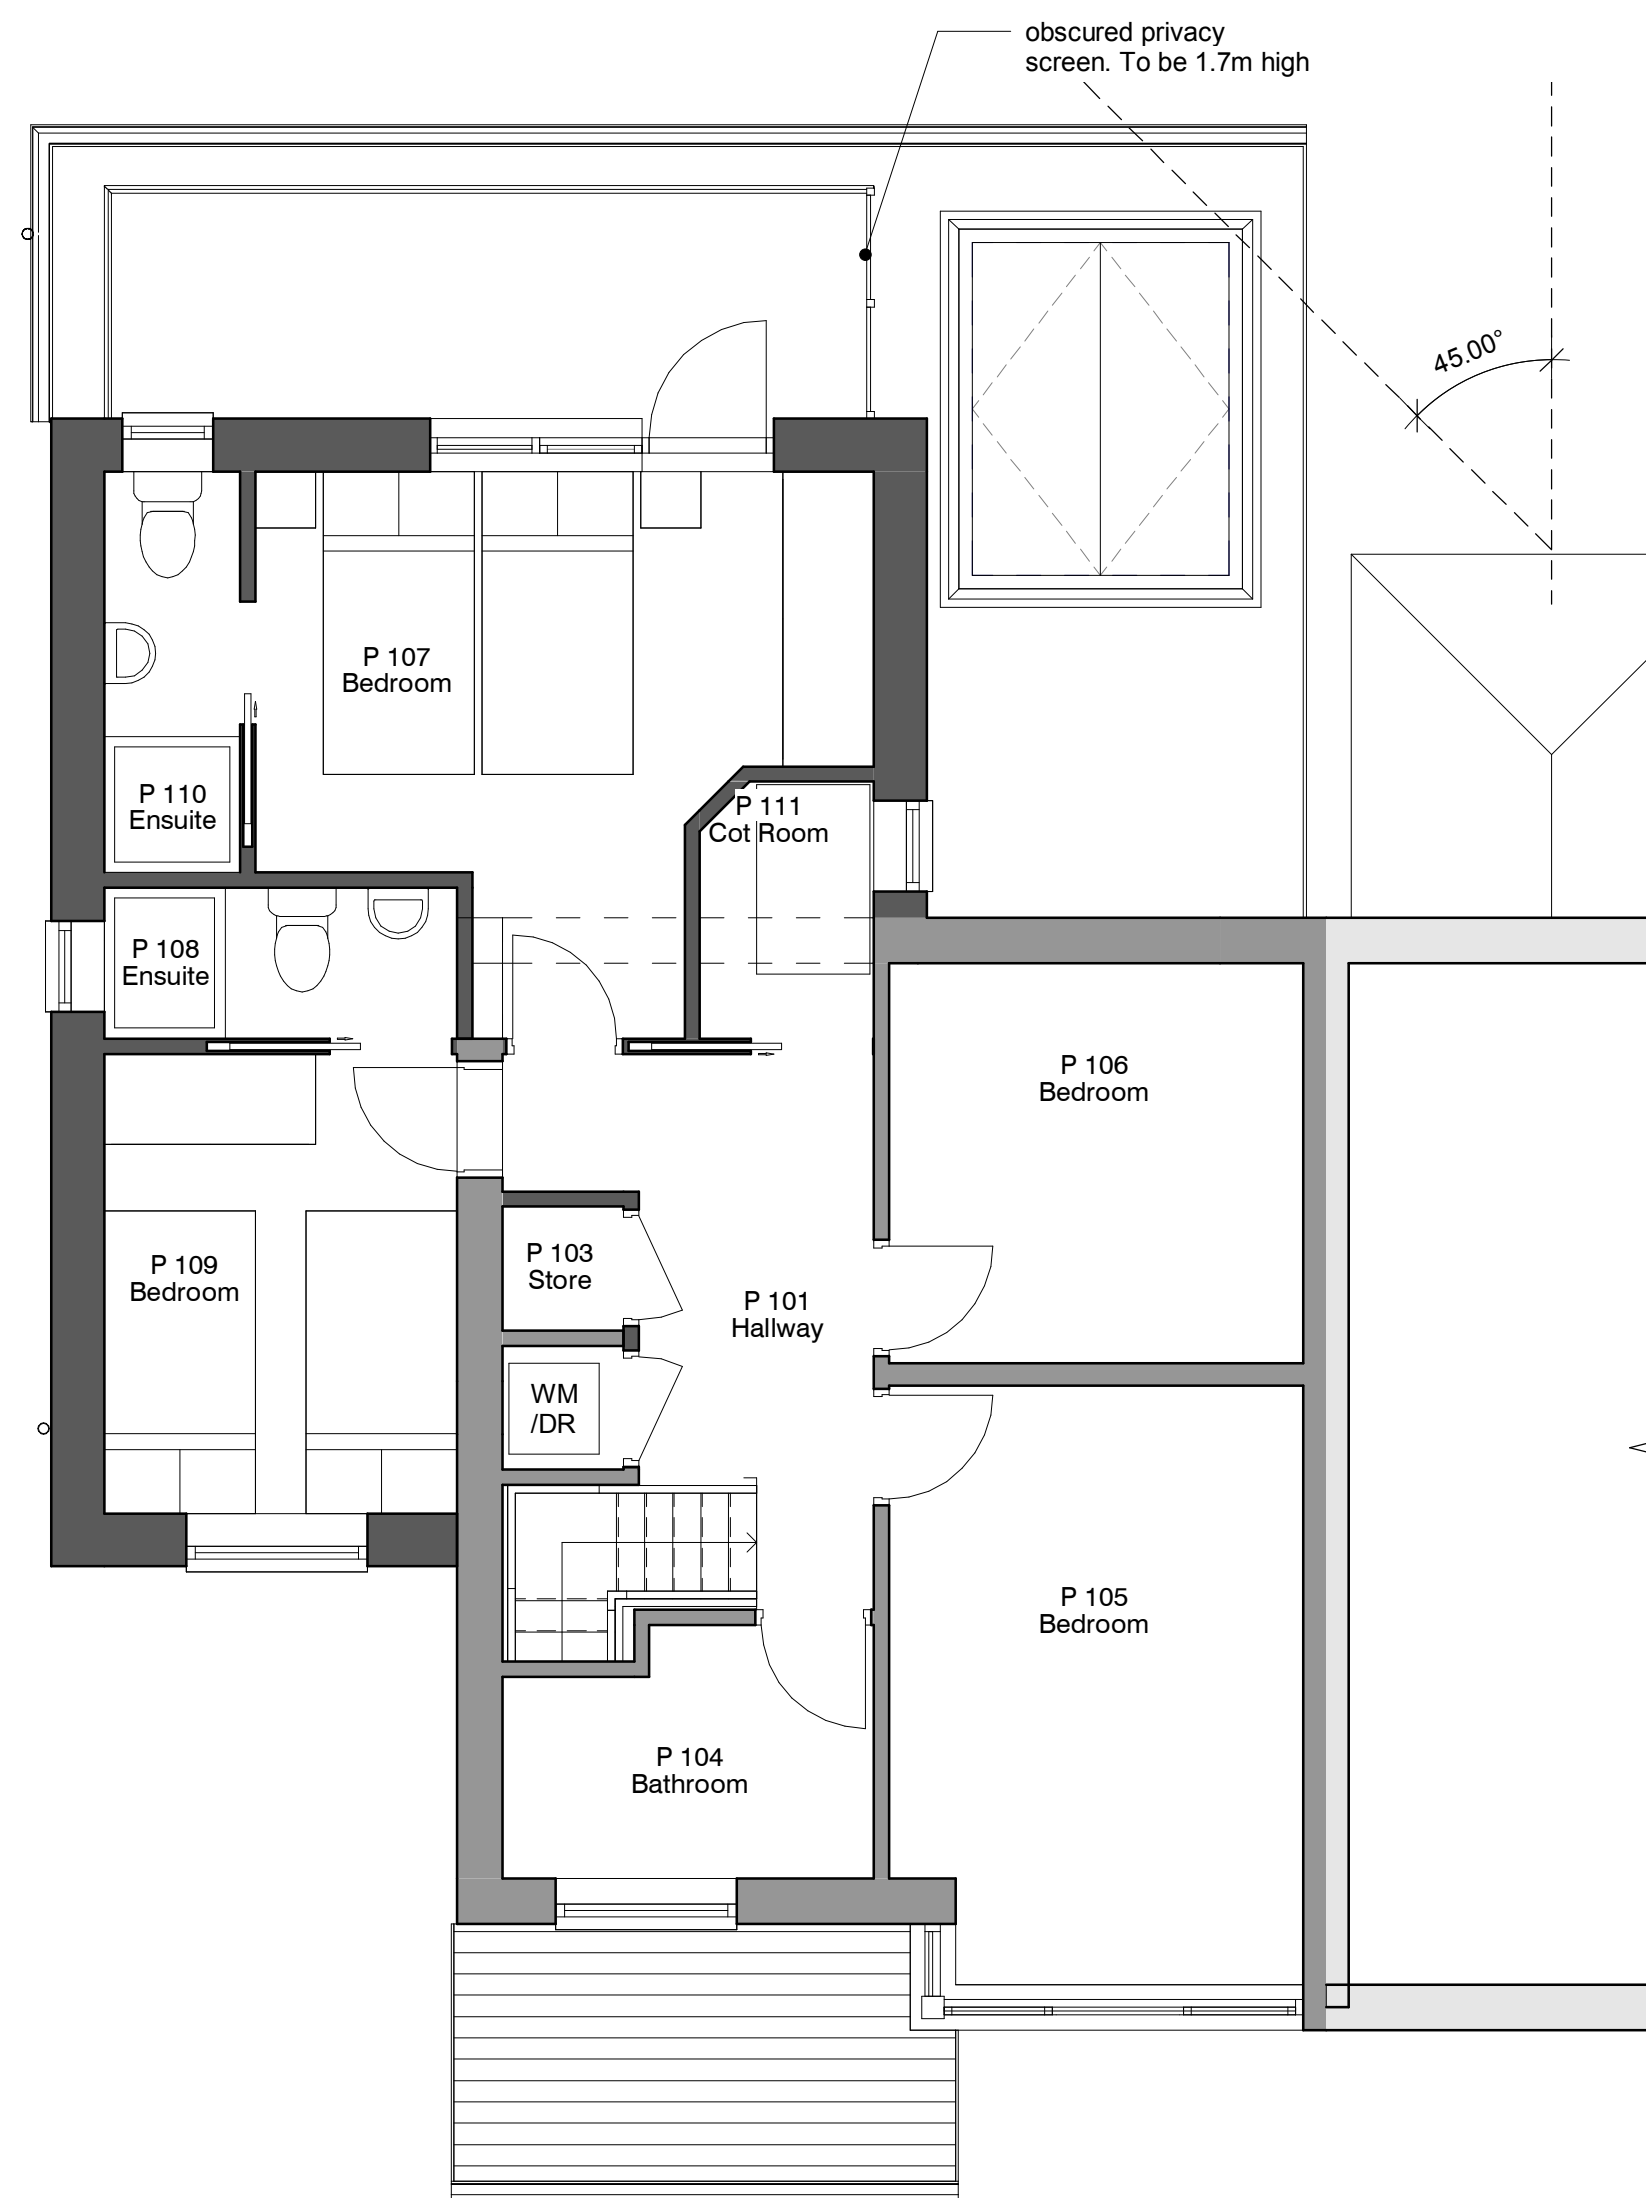

6. Level 1 - Proposed
1: 50

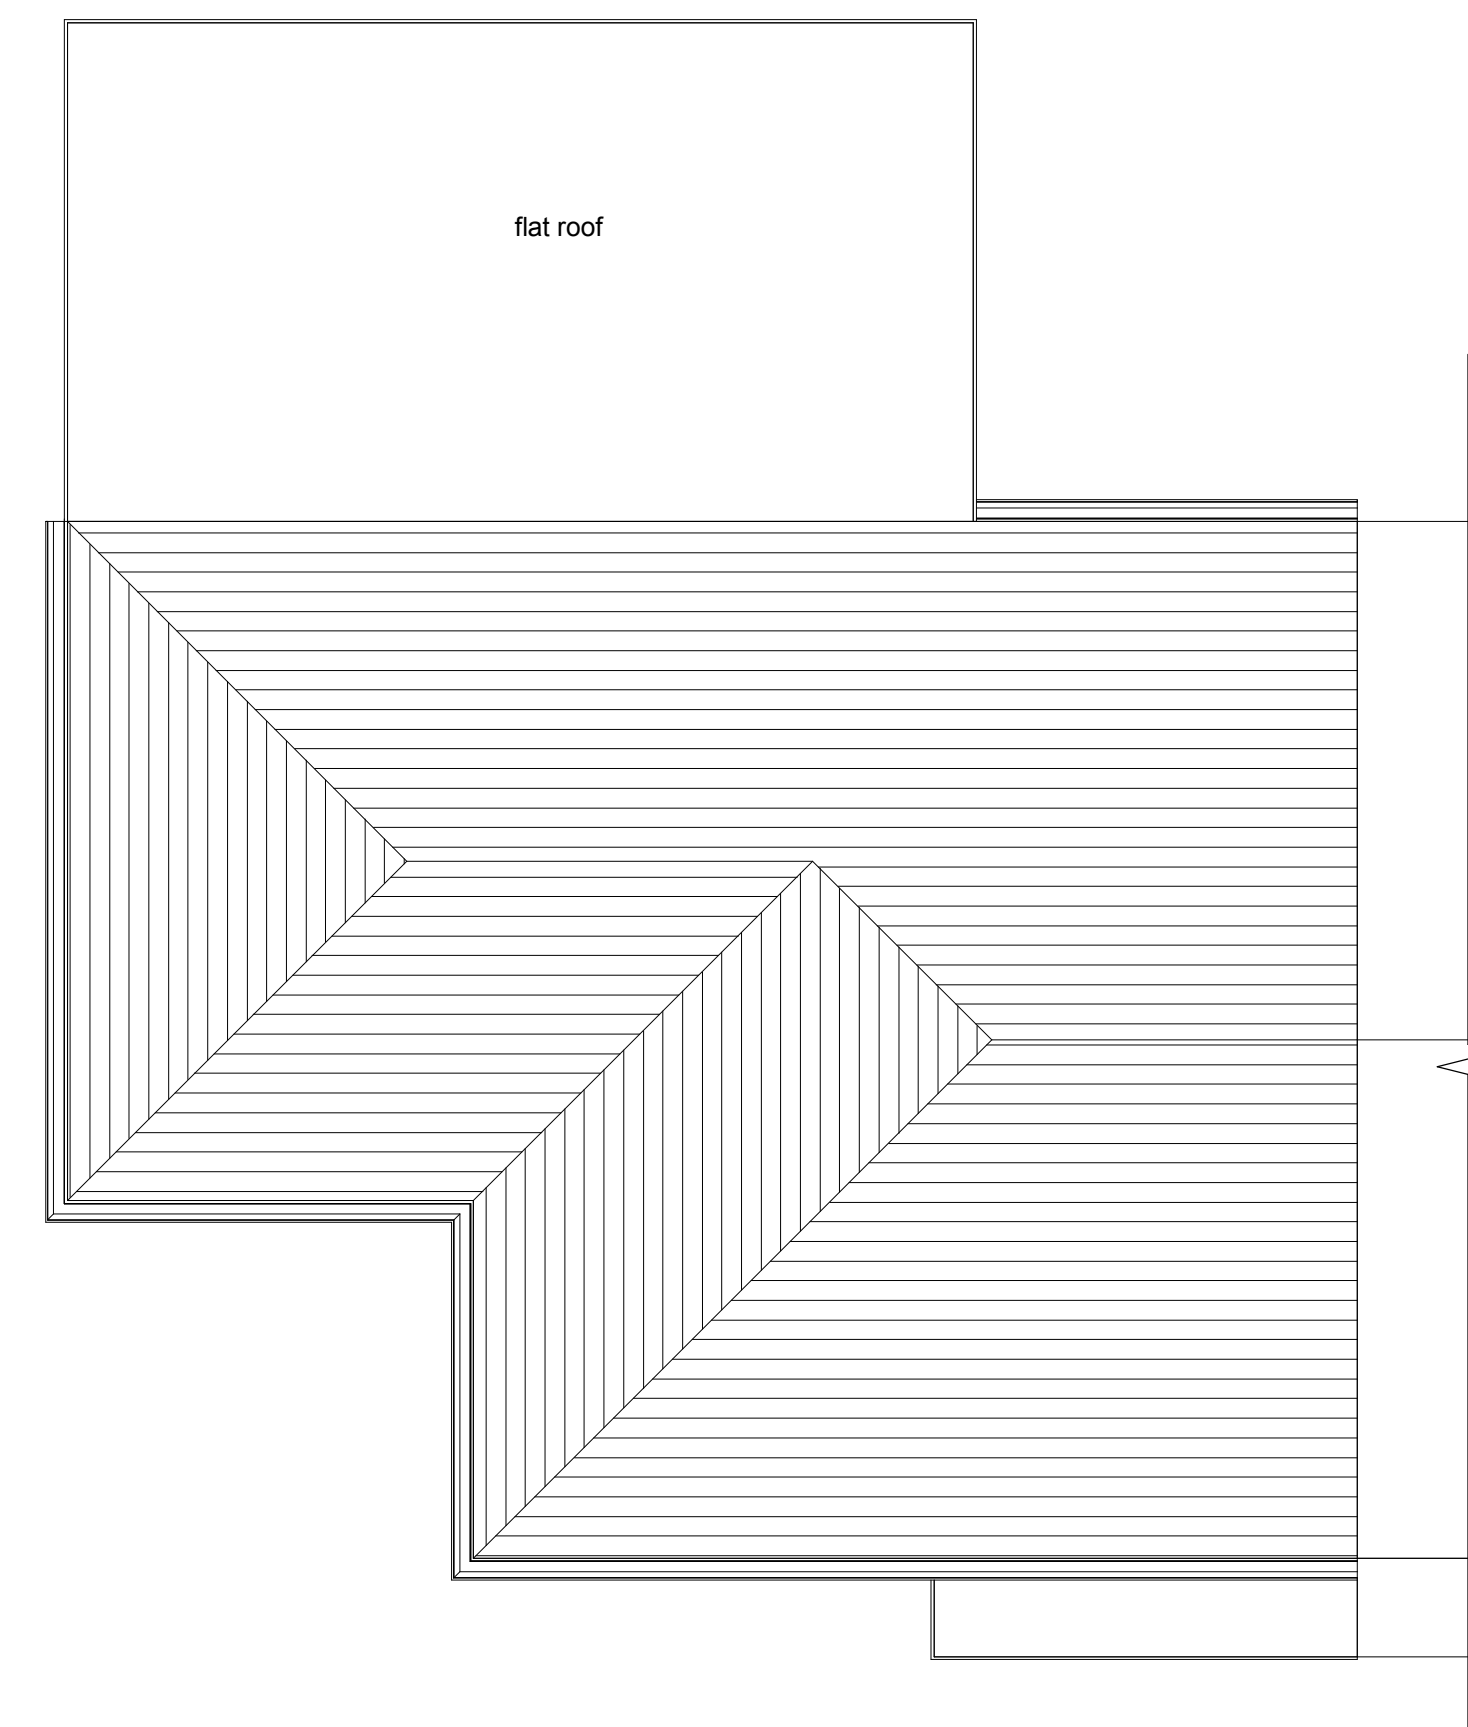

7. Roof - Proposed
1: 50

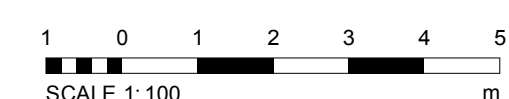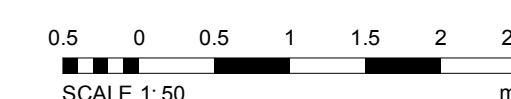

REV	DESCRIPTION	BY	DATE
8	Flat roof amendment		15-02-25
7	Revised to planning comments		11-02-25
6	Revised		05-02-25
5	Flat roof and external		07-02-25
4	Plan amendments		07-02-25
3	OF S/C		06-02-25
2	New ground design		23-01-25
1	Plan amendments		23-01-25

PROJECT	21 Newington Avenue
PROJECT NO.	RA25015
CLIENT	
DATE	05 APR 2025
DRAWN BY	ER
TITLE	Proposed Plans and Elevations
SHEET NO.	003.
REV.	8
SCALE @ A1	As indicated

NOTES

© COPYRIGHT. ALL RIGHTS RESERVED. NO PART OF THIS PUBLICATION MAY BE REPRODUCED, EITHER WHOLLY OR IN PART, WITHOUT THE WRITTEN PERMISSION OF RADNOR ARCHITECTURE. THE DESIGN, AS CONCEPT AND DETAIL, IS THE PROPERTY OF RADNOR ARCHITECTURE AND IS NOT TO BE REPRODUCED OR TRANSMITTED IN ANY FORM OR BY ANY MEANS, ELECTRONIC OR MECHANICAL, INCLUDING PHOTOCOPYING, RECORDING, OR BY ANY INFORMATION STORAGE AND RETRIEVAL SYSTEM, WITHOUT THE WRITTEN PERMISSION OF RADNOR ARCHITECTURE.