
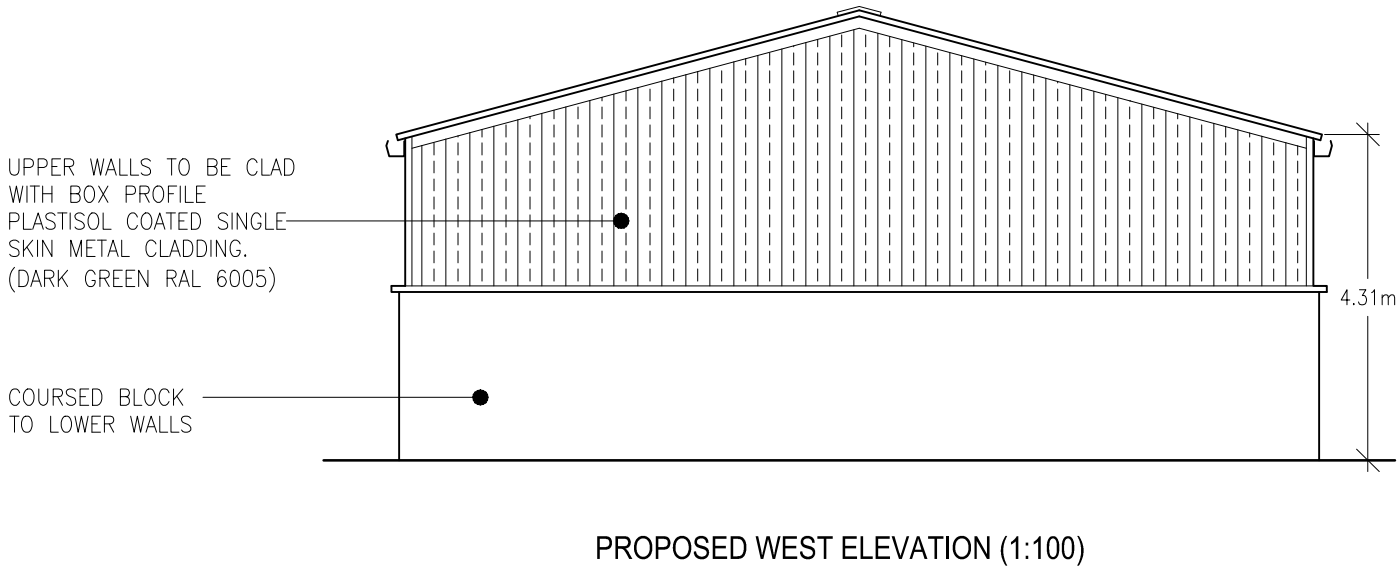
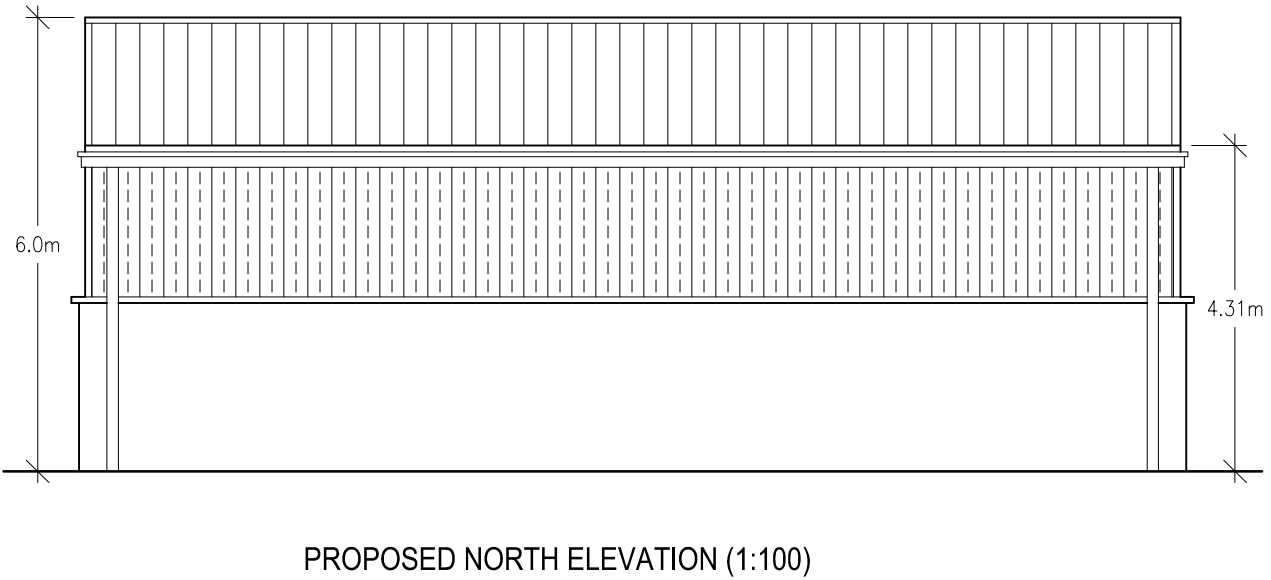
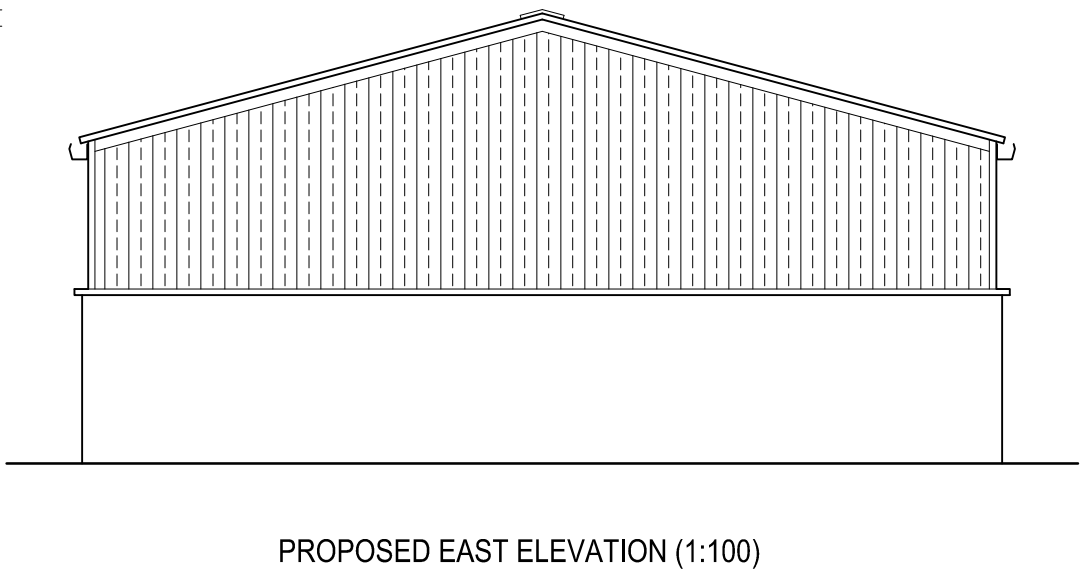


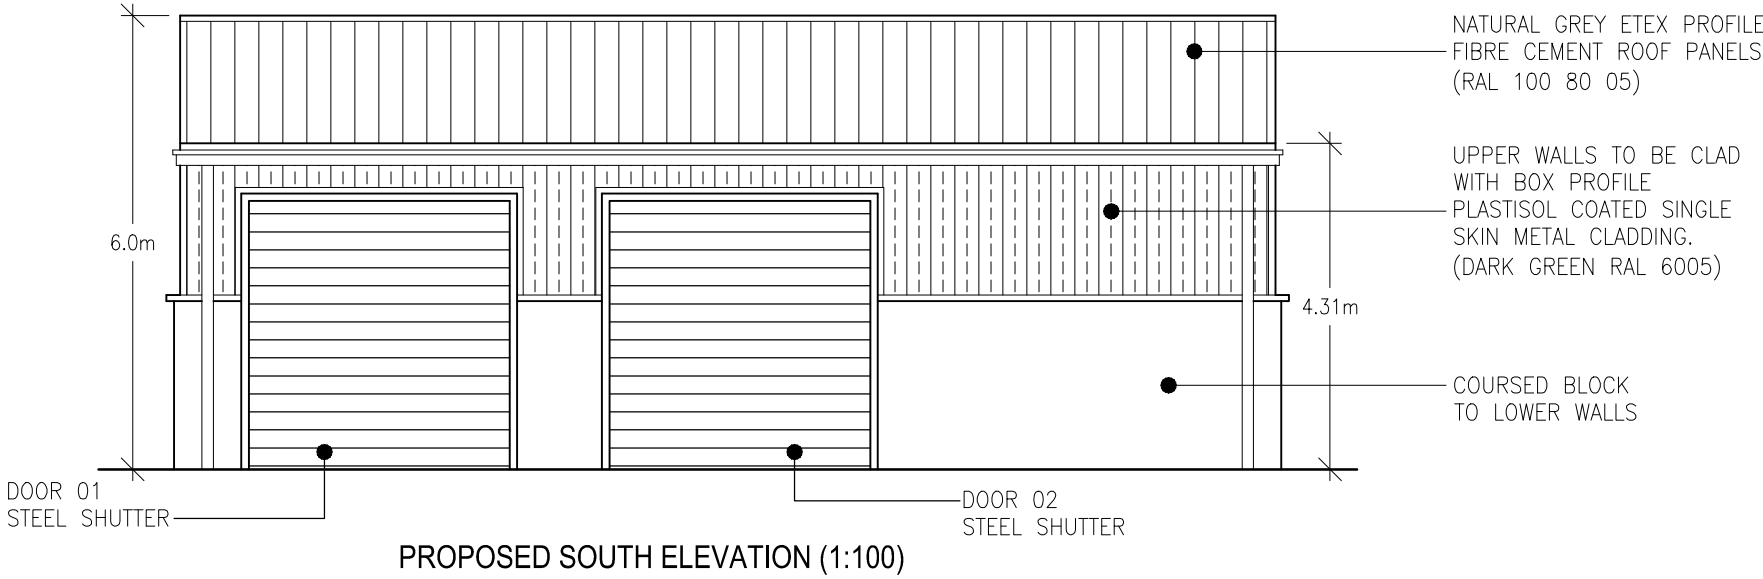

Notes:		Amendments:		Project:			
				Title			
				REPLACEMENT AGRICULTURAL BUILDING AT BARRACK FOLD FARM, AINSWORTH, BOLTON~			
				Client			
				MR C. D. DUDLEY			
				Dwg. No.			
				25/1323/283 – PROPOSED ELEVATIONS			
Date		Plot Scale		Drawn by		Status	
17.03.2025		A3@1:100		JPE		PLANNING	