


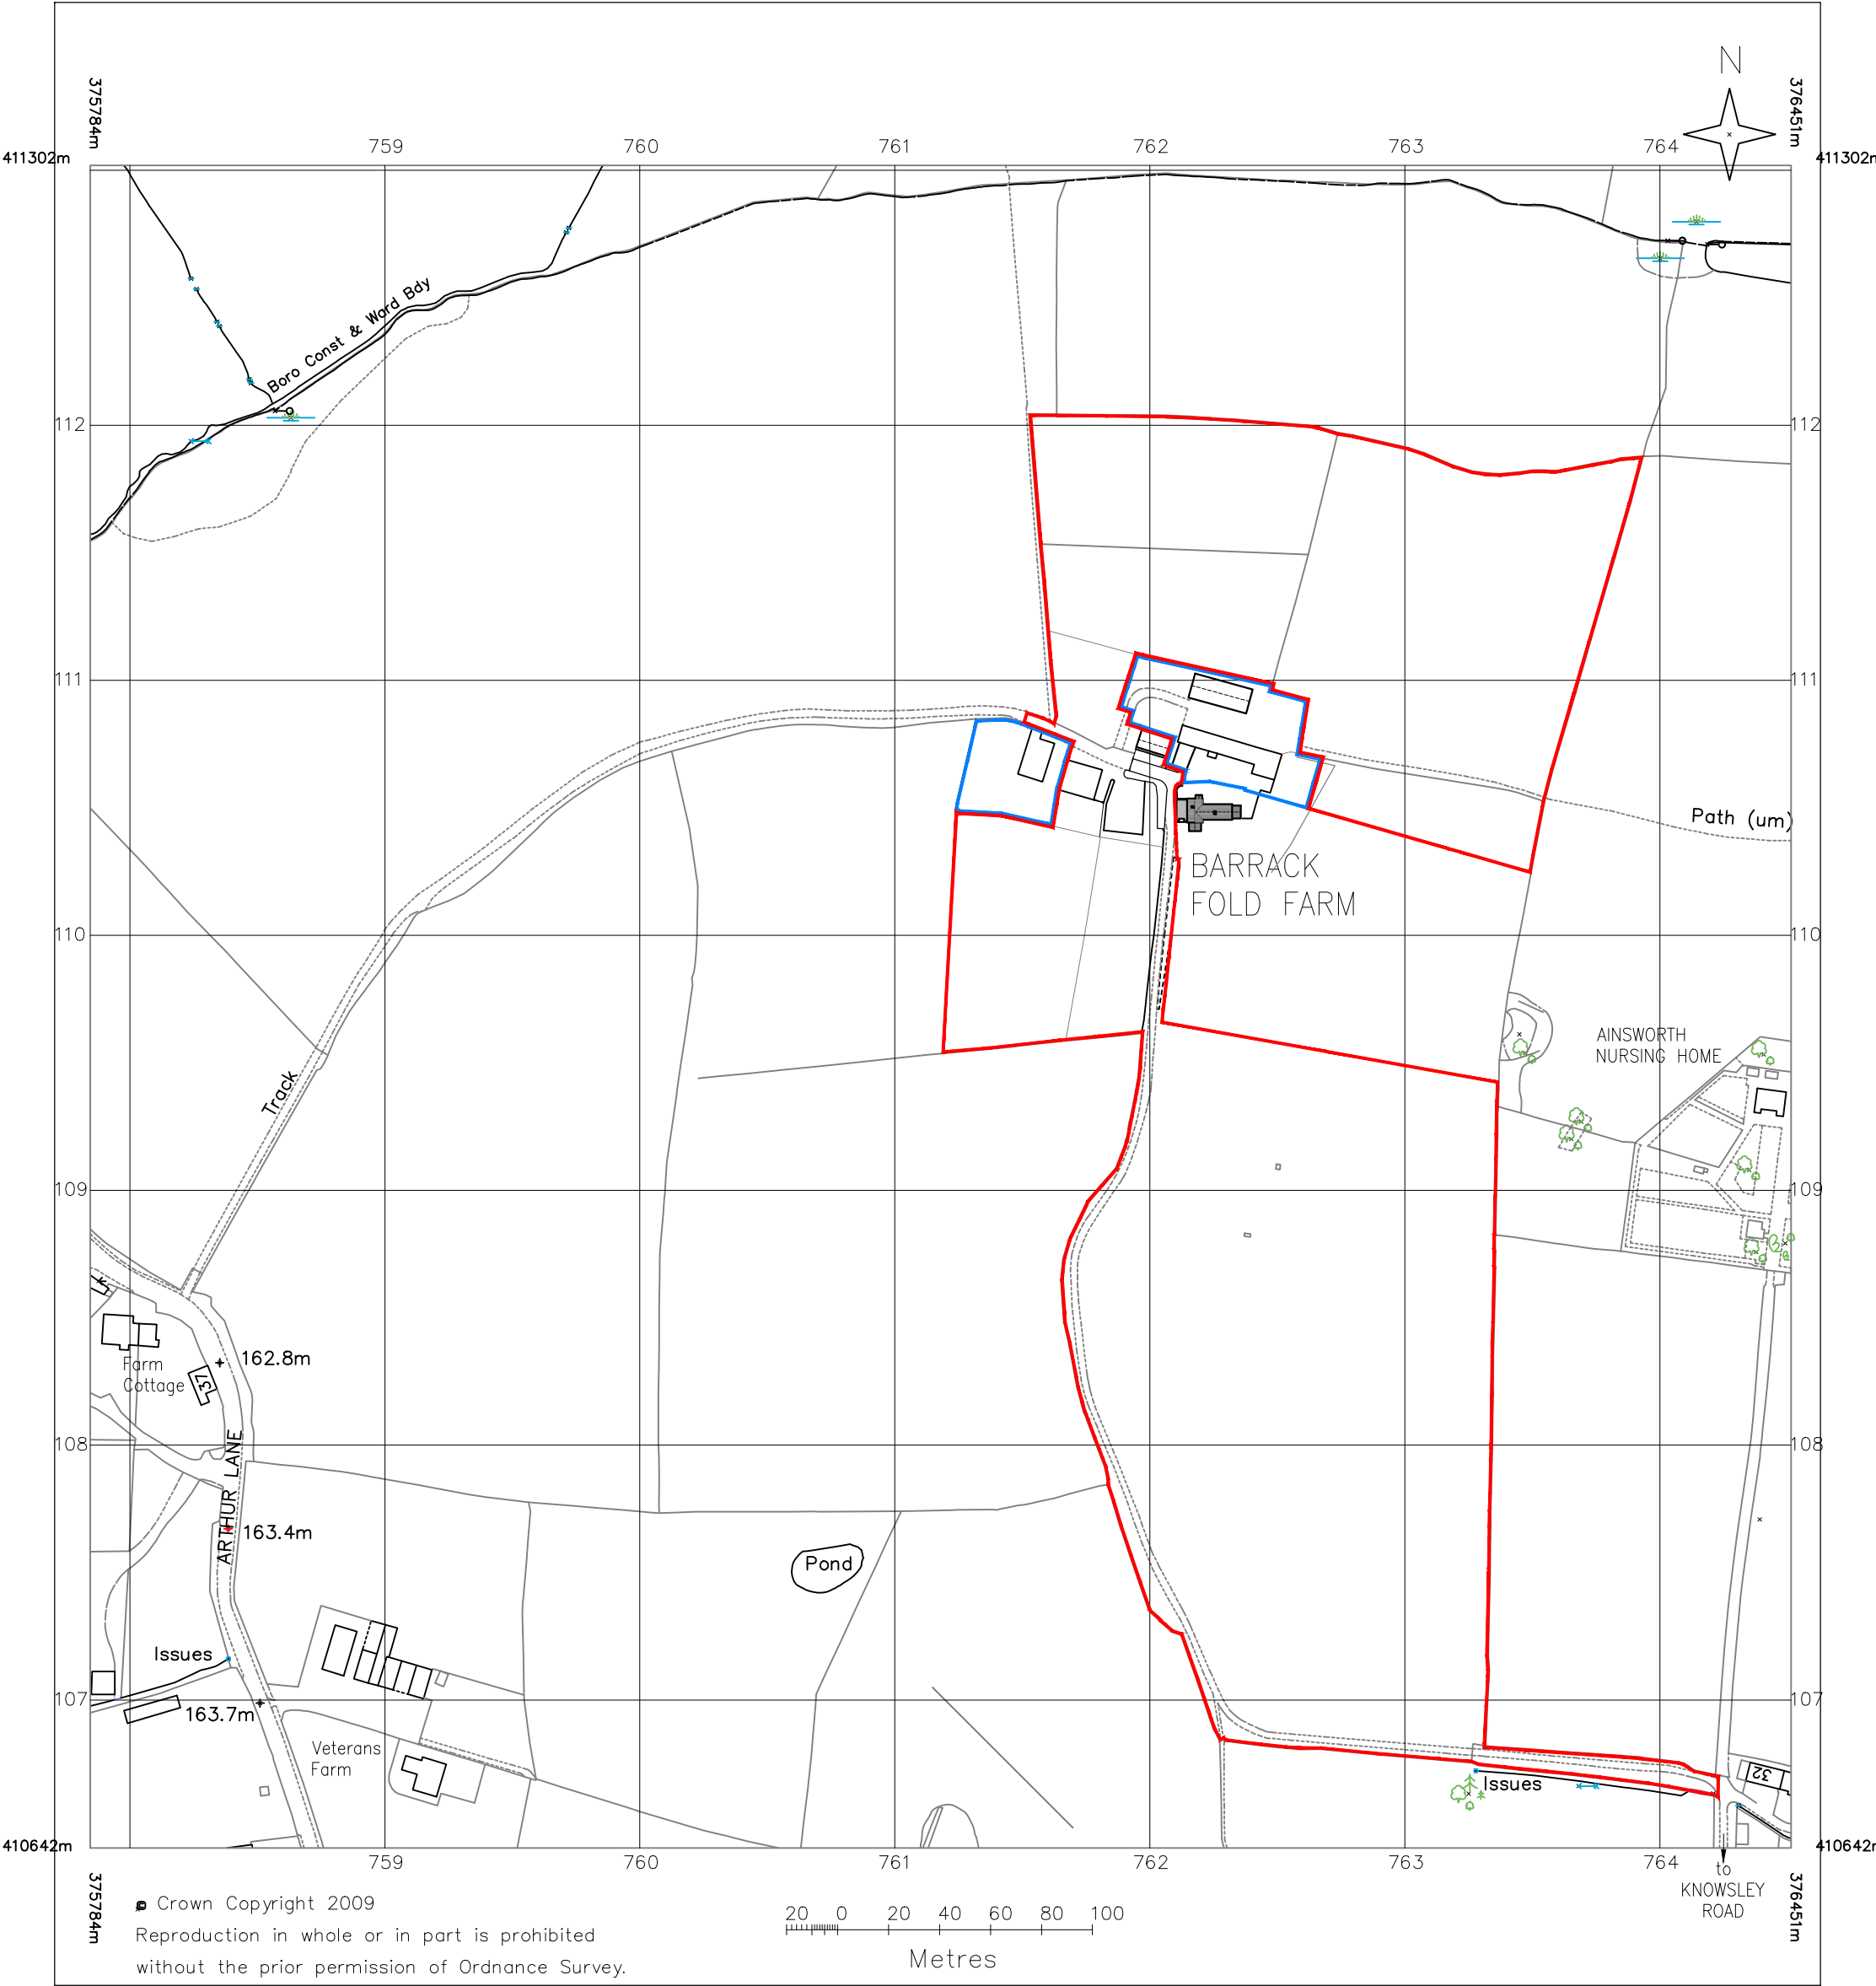

Title: BARRACK FOLD FARM, off KNOWSLEY ROAD, AINSWORTH, BOLTON~		
Dwg. No. 25/1323/270 – LOCATION PLAN		Client: MR C.D. DUDLEY
Date: 17.03.2025	Scale: A3@1:2500	Drawn by: JPE
JPE CONSULTANCY LIMITED ARCHITECTURAL DESIGN & PLANNING 9 Woodend Drive, Stalybridge, Cheshire, SK15 2SF Telephone 07875 627 988 jim@jpeconsultancy.co.uk		
		Amendments