
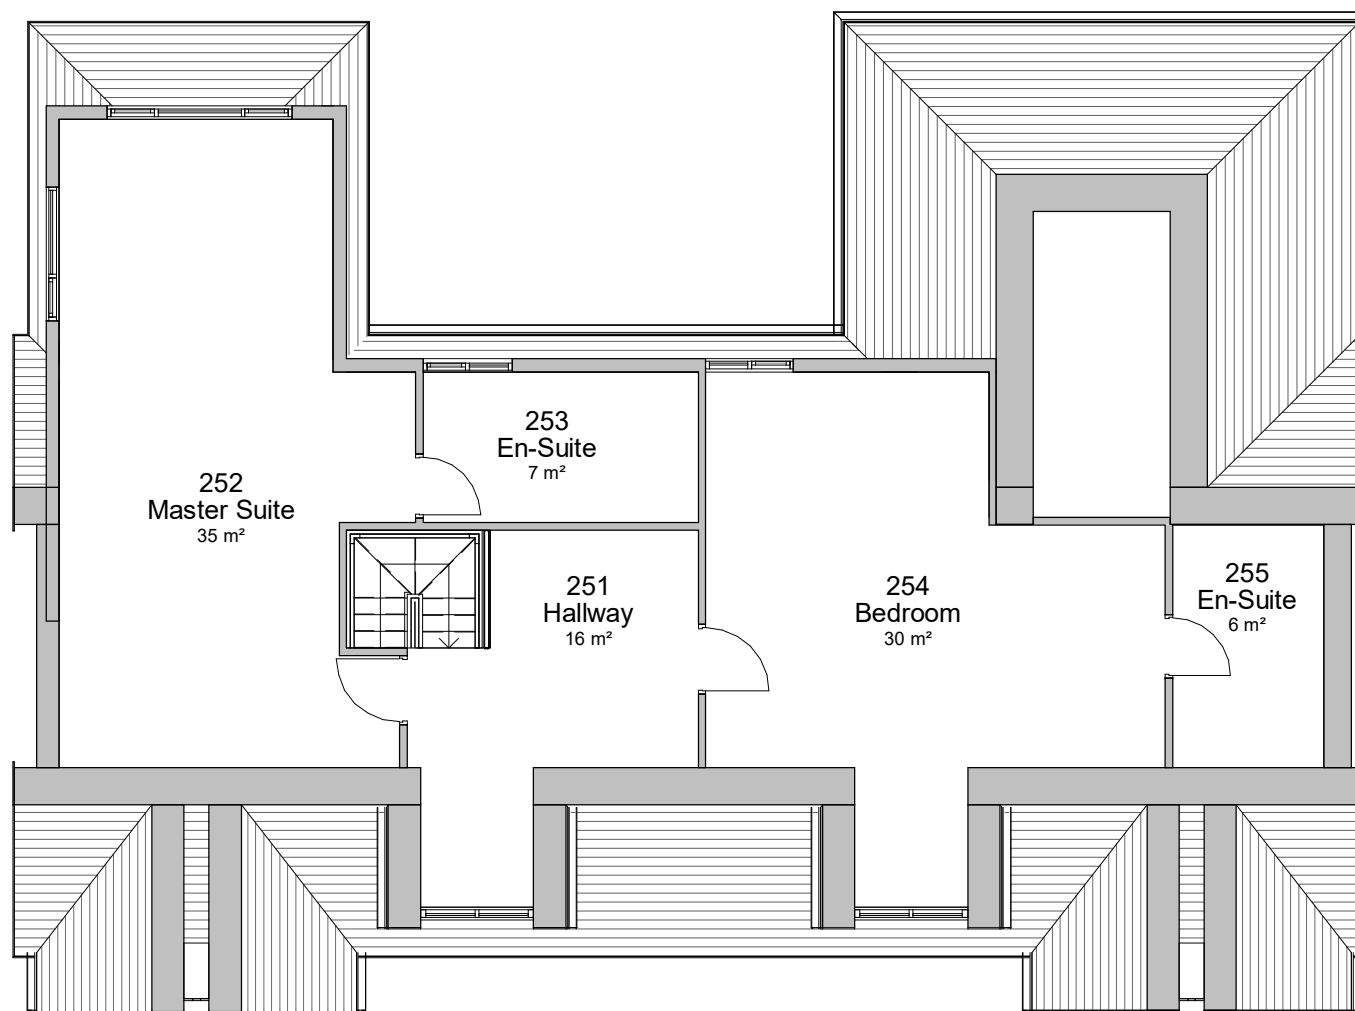
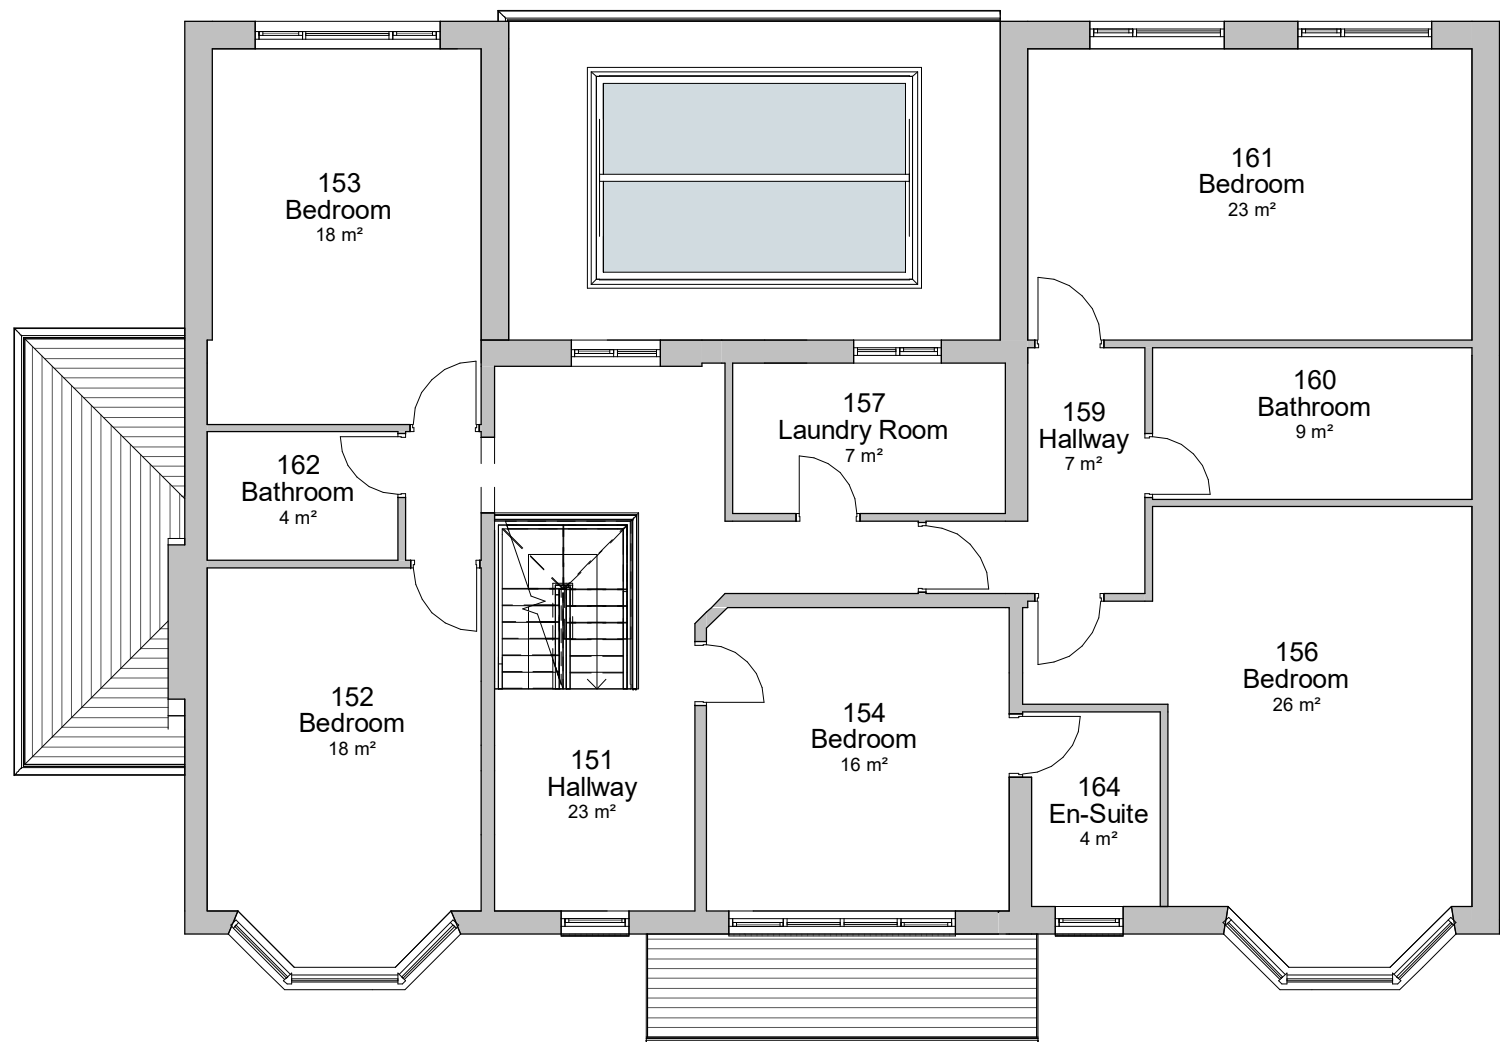
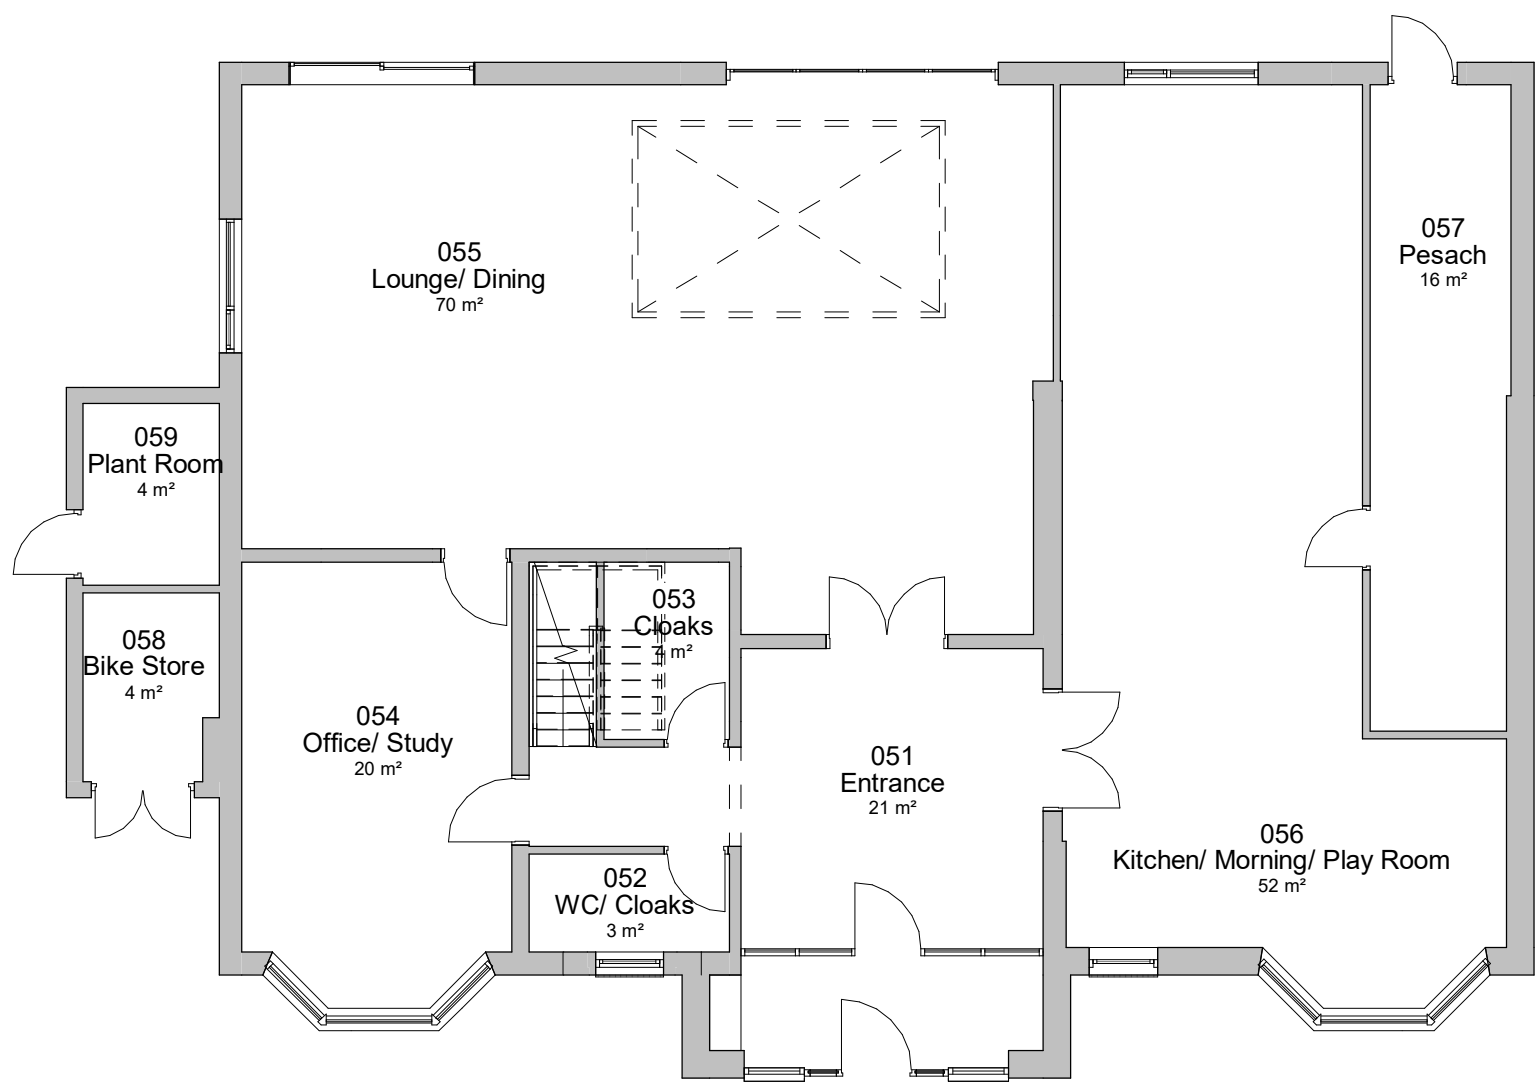


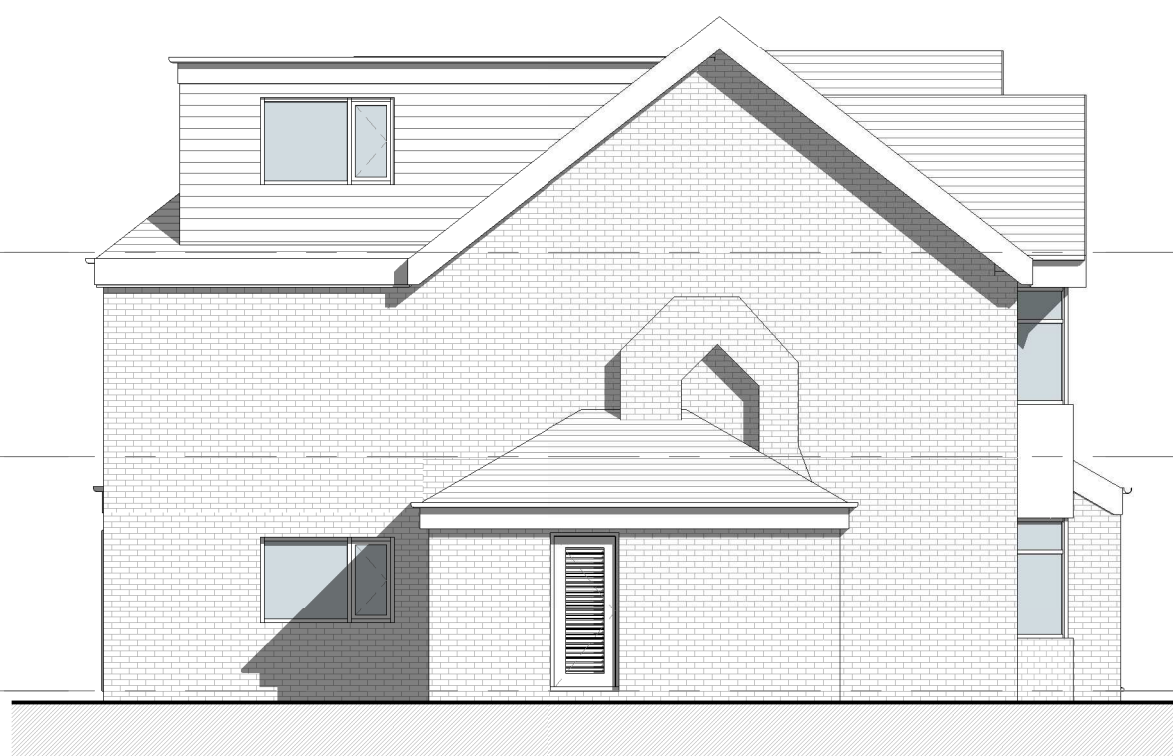

1 0 1 2 3 4 5
SCALE 1:100 m

PROJECT	25 Ravensway	SCALE @ A1	1 : 100	DATE	18 NOV 25	DRAWN BY	CW
CLIENT	Shmaya Reichman	STATUS	PLANNING	PROJECT NO.	DA25042.	DRAWING NO.	005.
TITLE	Proposed GA Plans and Elevations - Planning	REV.	1	NOTES	THIS DRAWING MUST NOT BE REPRODUCED WITHOUT WRITTEN CONSENT OF DEBTAL ARCHITECTURE. ALL DIMENSIONS AND MATERIALS SHALL BE CHECKED AND CONFIRMED BY THE ARCHITECT PRIOR TO CONSTRUCTION. THE ARCHITECT SHALL BE RESPONSIBLE FOR THE ACCURACY OF THE INFORMATION PROVIDED IN THIS DRAWING. ALL DIMENSIONS SHALL BE IN ACCORDANCE WITH CURRENT STATUTORY LEGISLATION, RELEVANT CODES OF PRACTICE AND PREVIOUS AGREEMENTS. ALL DIMENSIONS ON THIS DRAWING ARE IN MILLIMETRES UNLESS OTHERWISE STATED.		