



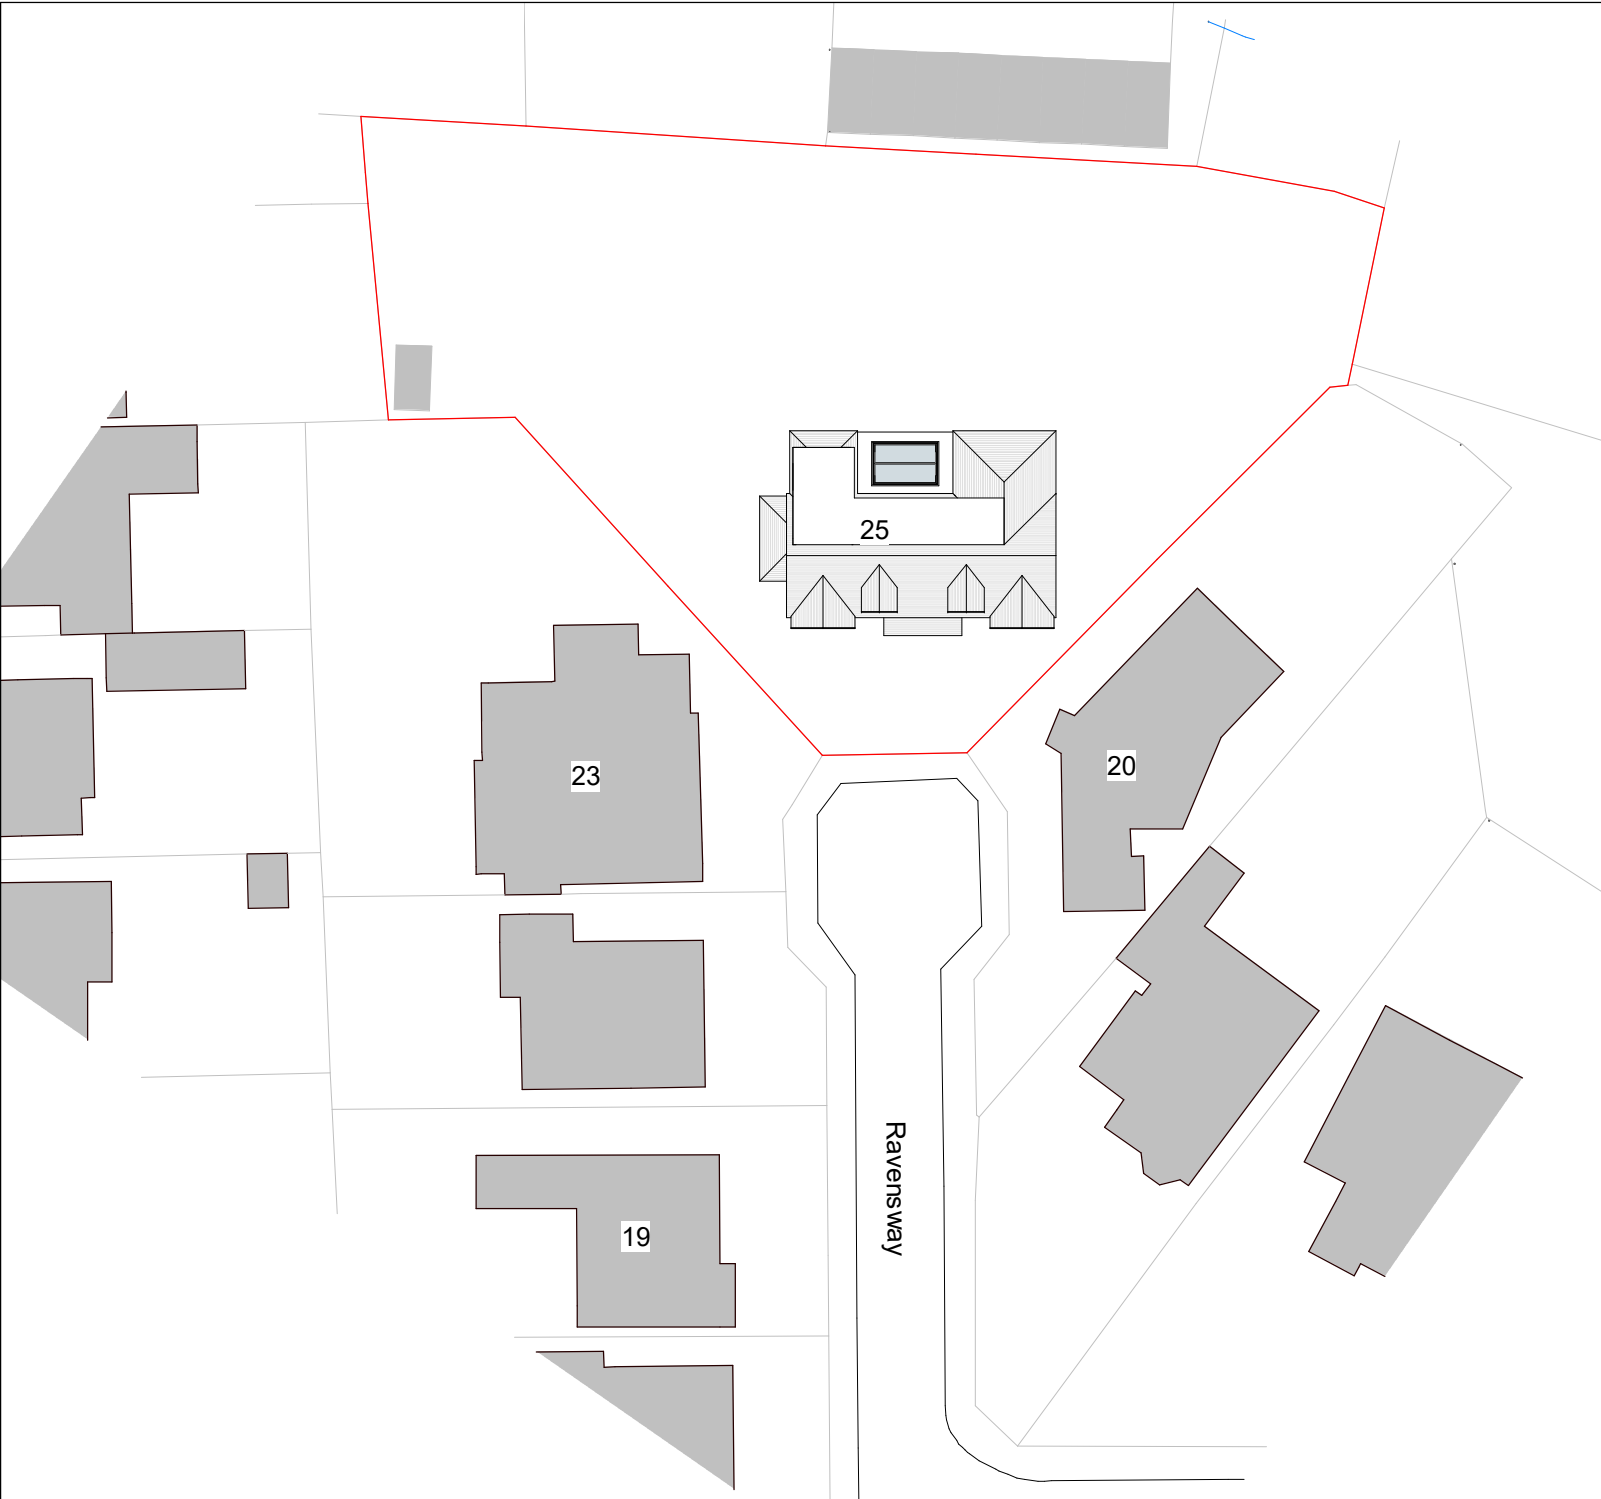

1. Site - Block Plan
1 : 500

5 0 5 10 15 20 25
SCALE 1: 500 m

N

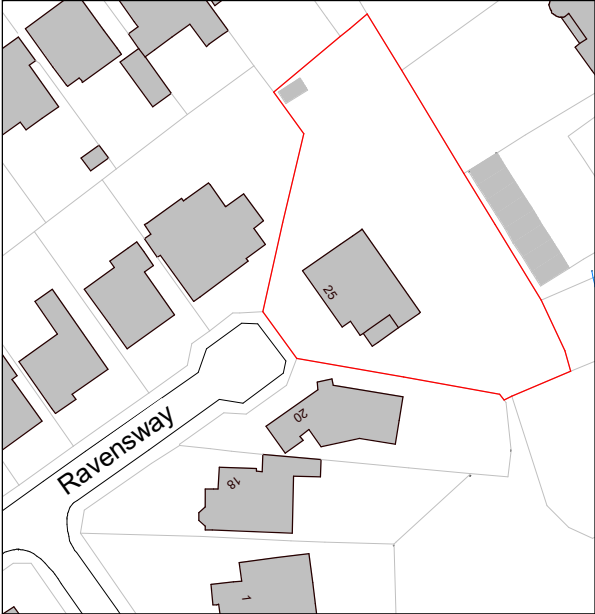

2. Site - Location Plan N

10 0 10 20 30 40 50
SCALE 1: 1250 m

Notes - Boundaries

A Application site boundary determined using OS Data.

Legend - Boundaries

Site Boundary ———

Site Ownership ———

1 Multiple Amendments		CW 17/11/25	
REV	DESCRIPTION		BY DATE
PROJECT	SCALE @ A3	DATE	DRAWN BY
25 Ravensway	As indicated	19 SEP 25	CW
CLIENT	STATUS		
Shmaya Reichman	PLANNING		
TITLE	PROJECT NO.	DRAWING NO.	REV.
Site - Location and Block Plan	DA25042.	001.	1
 DEBTAL ARCHITECTURE www.debtal.co.uk	NOTES	© COPYRIGHT : ALL RIGHTS RESERVED. THIS DRAWING MUST NOT BE REPRODUCED WITHOUT PRIOR WRITTEN CONSENT. DRAWING TO BE USED FOR THE STATUS INDICATED ONLY. ALL DIMENSIONS AND SETTINGS OUT SHALL BE CHECKED AND CONFIRMED ON SITE. ANY DISCREPANCIES TO BE REPORTED TO THE DESIGNER PRIOR TO THE COMMENCEMENT OF ANY WORK. ALL WORK AND MATERIALS TO BE IN ACCORDANCE WITH CURRENT STATUTORY LEGISLATION, RELEVANT CODES OF PRACTICE AND BRITISH STANDARDS. ALL DIMENSIONS ON THIS DRAWING ARE IN MILLIMETRES (UNLESS OTHERWISE STATED).	