




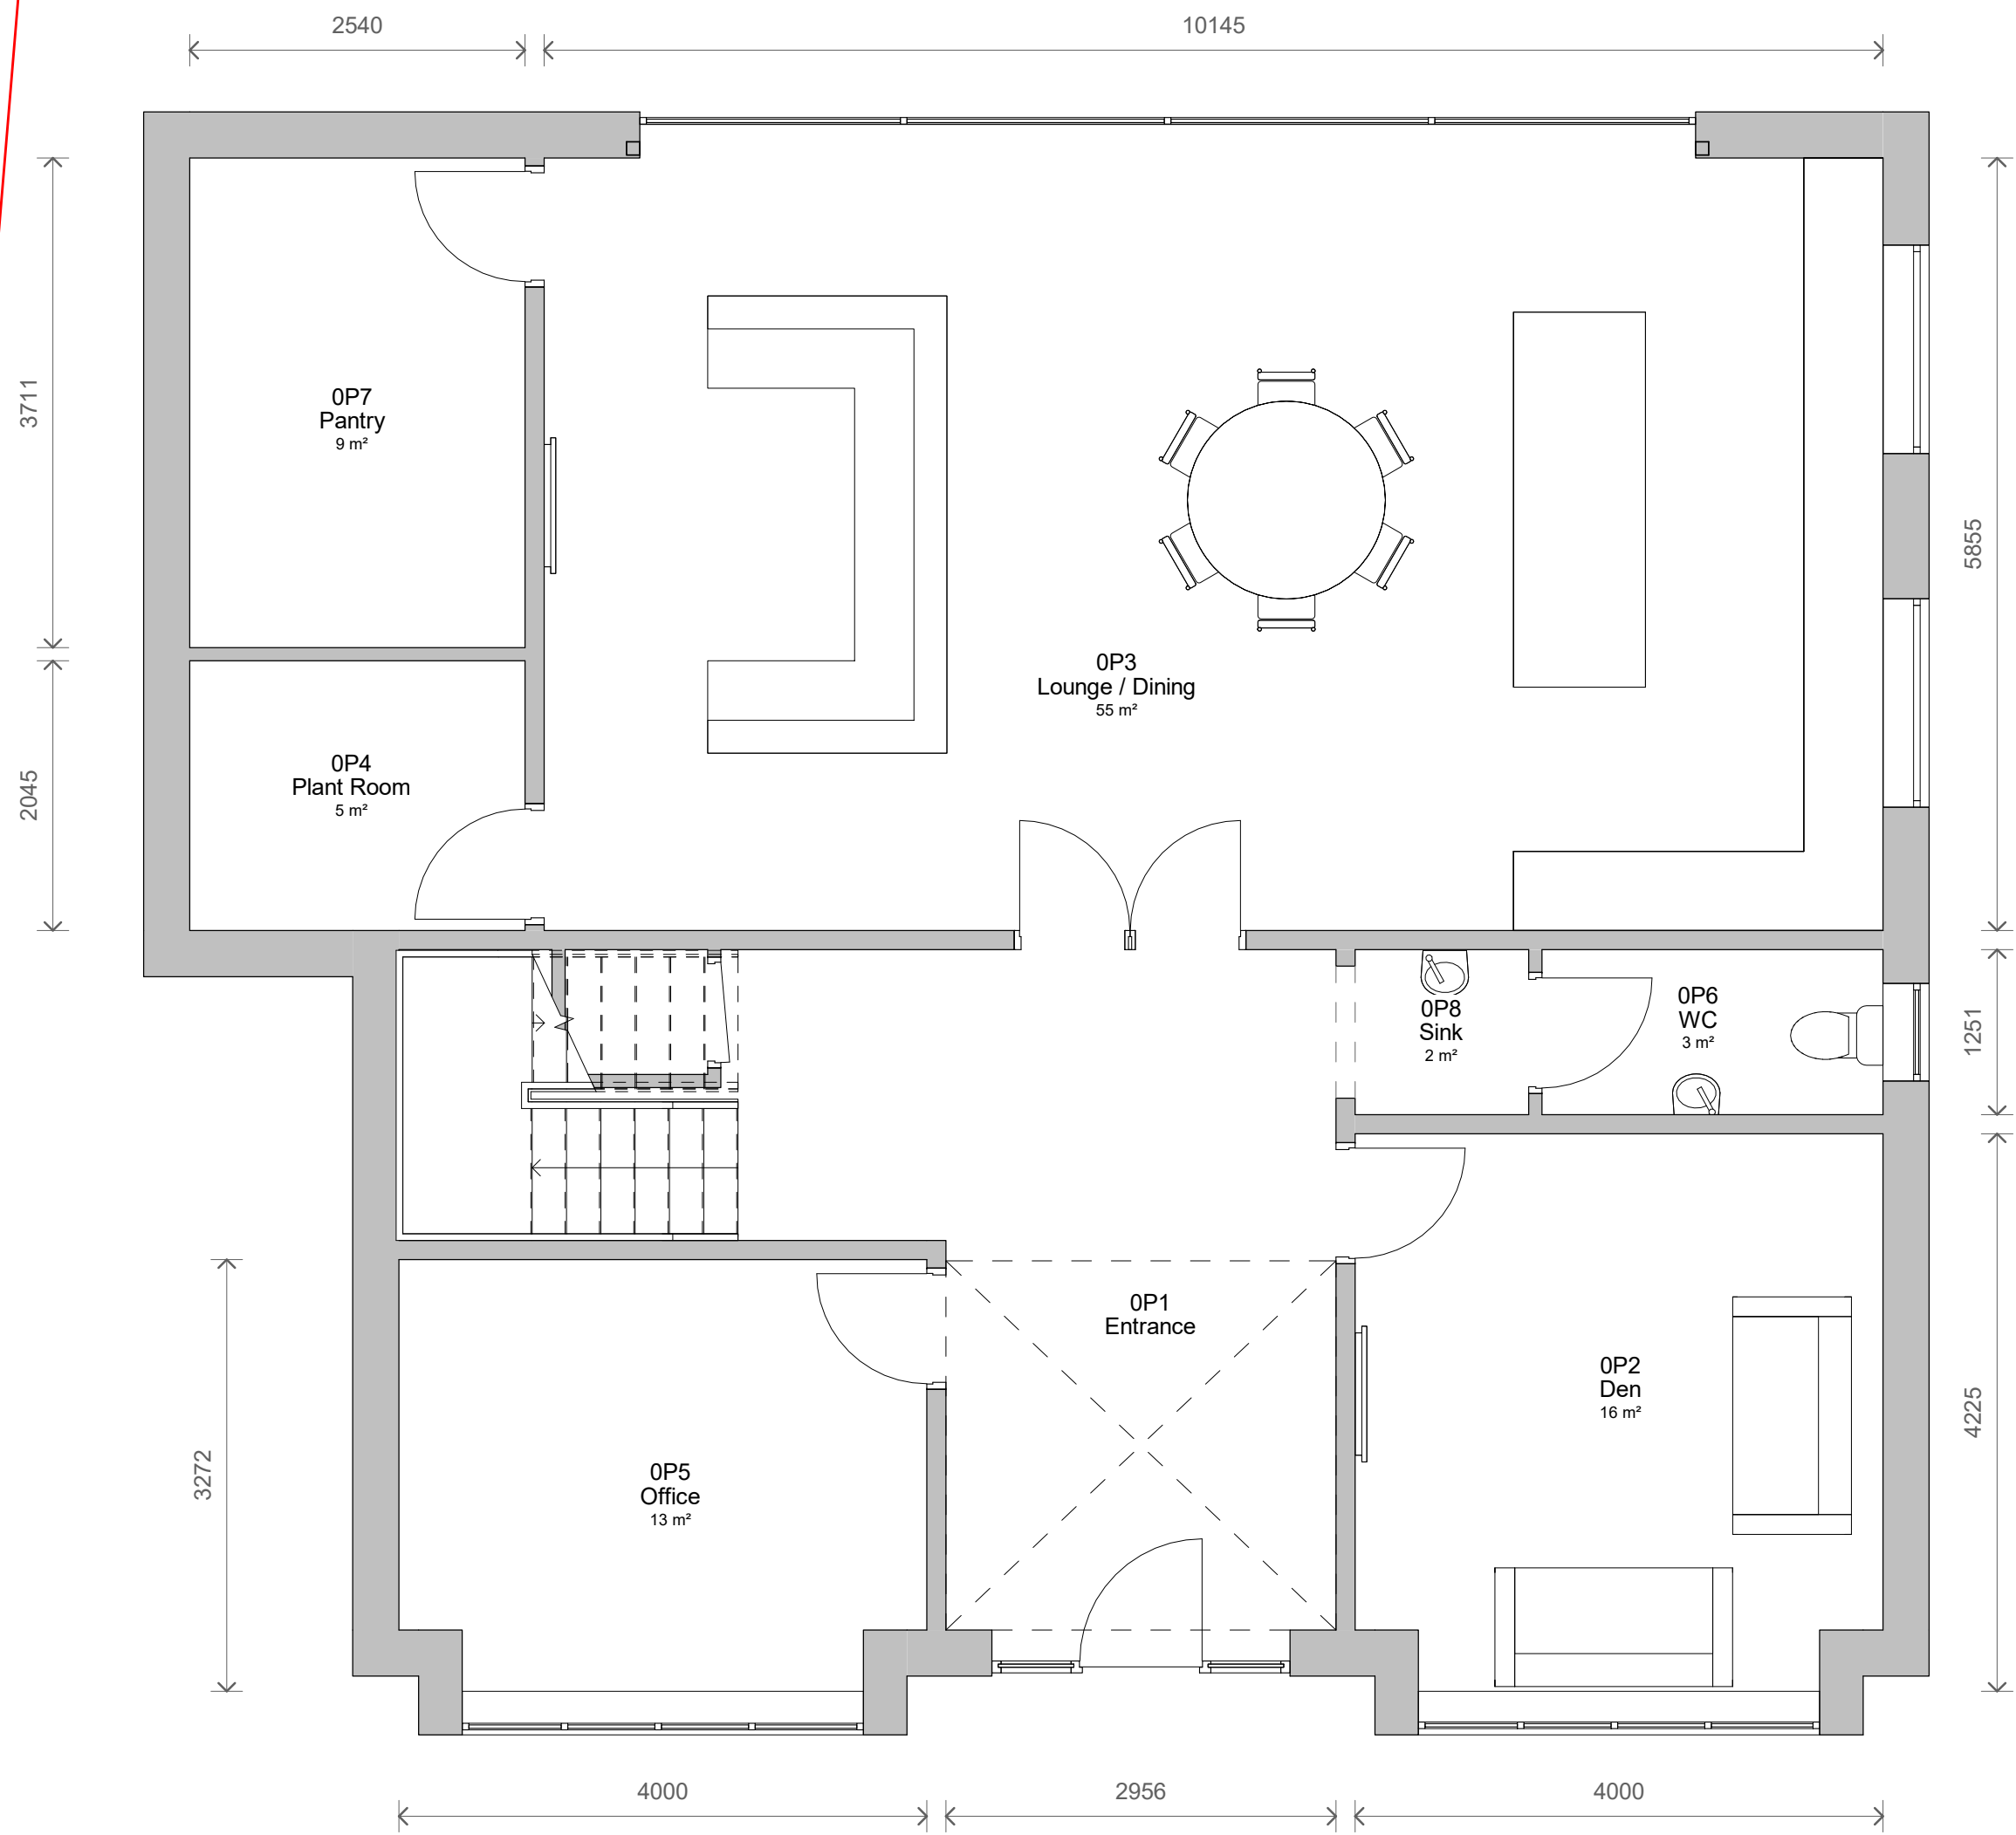

1 Level 0 - Proposed
1 : 50

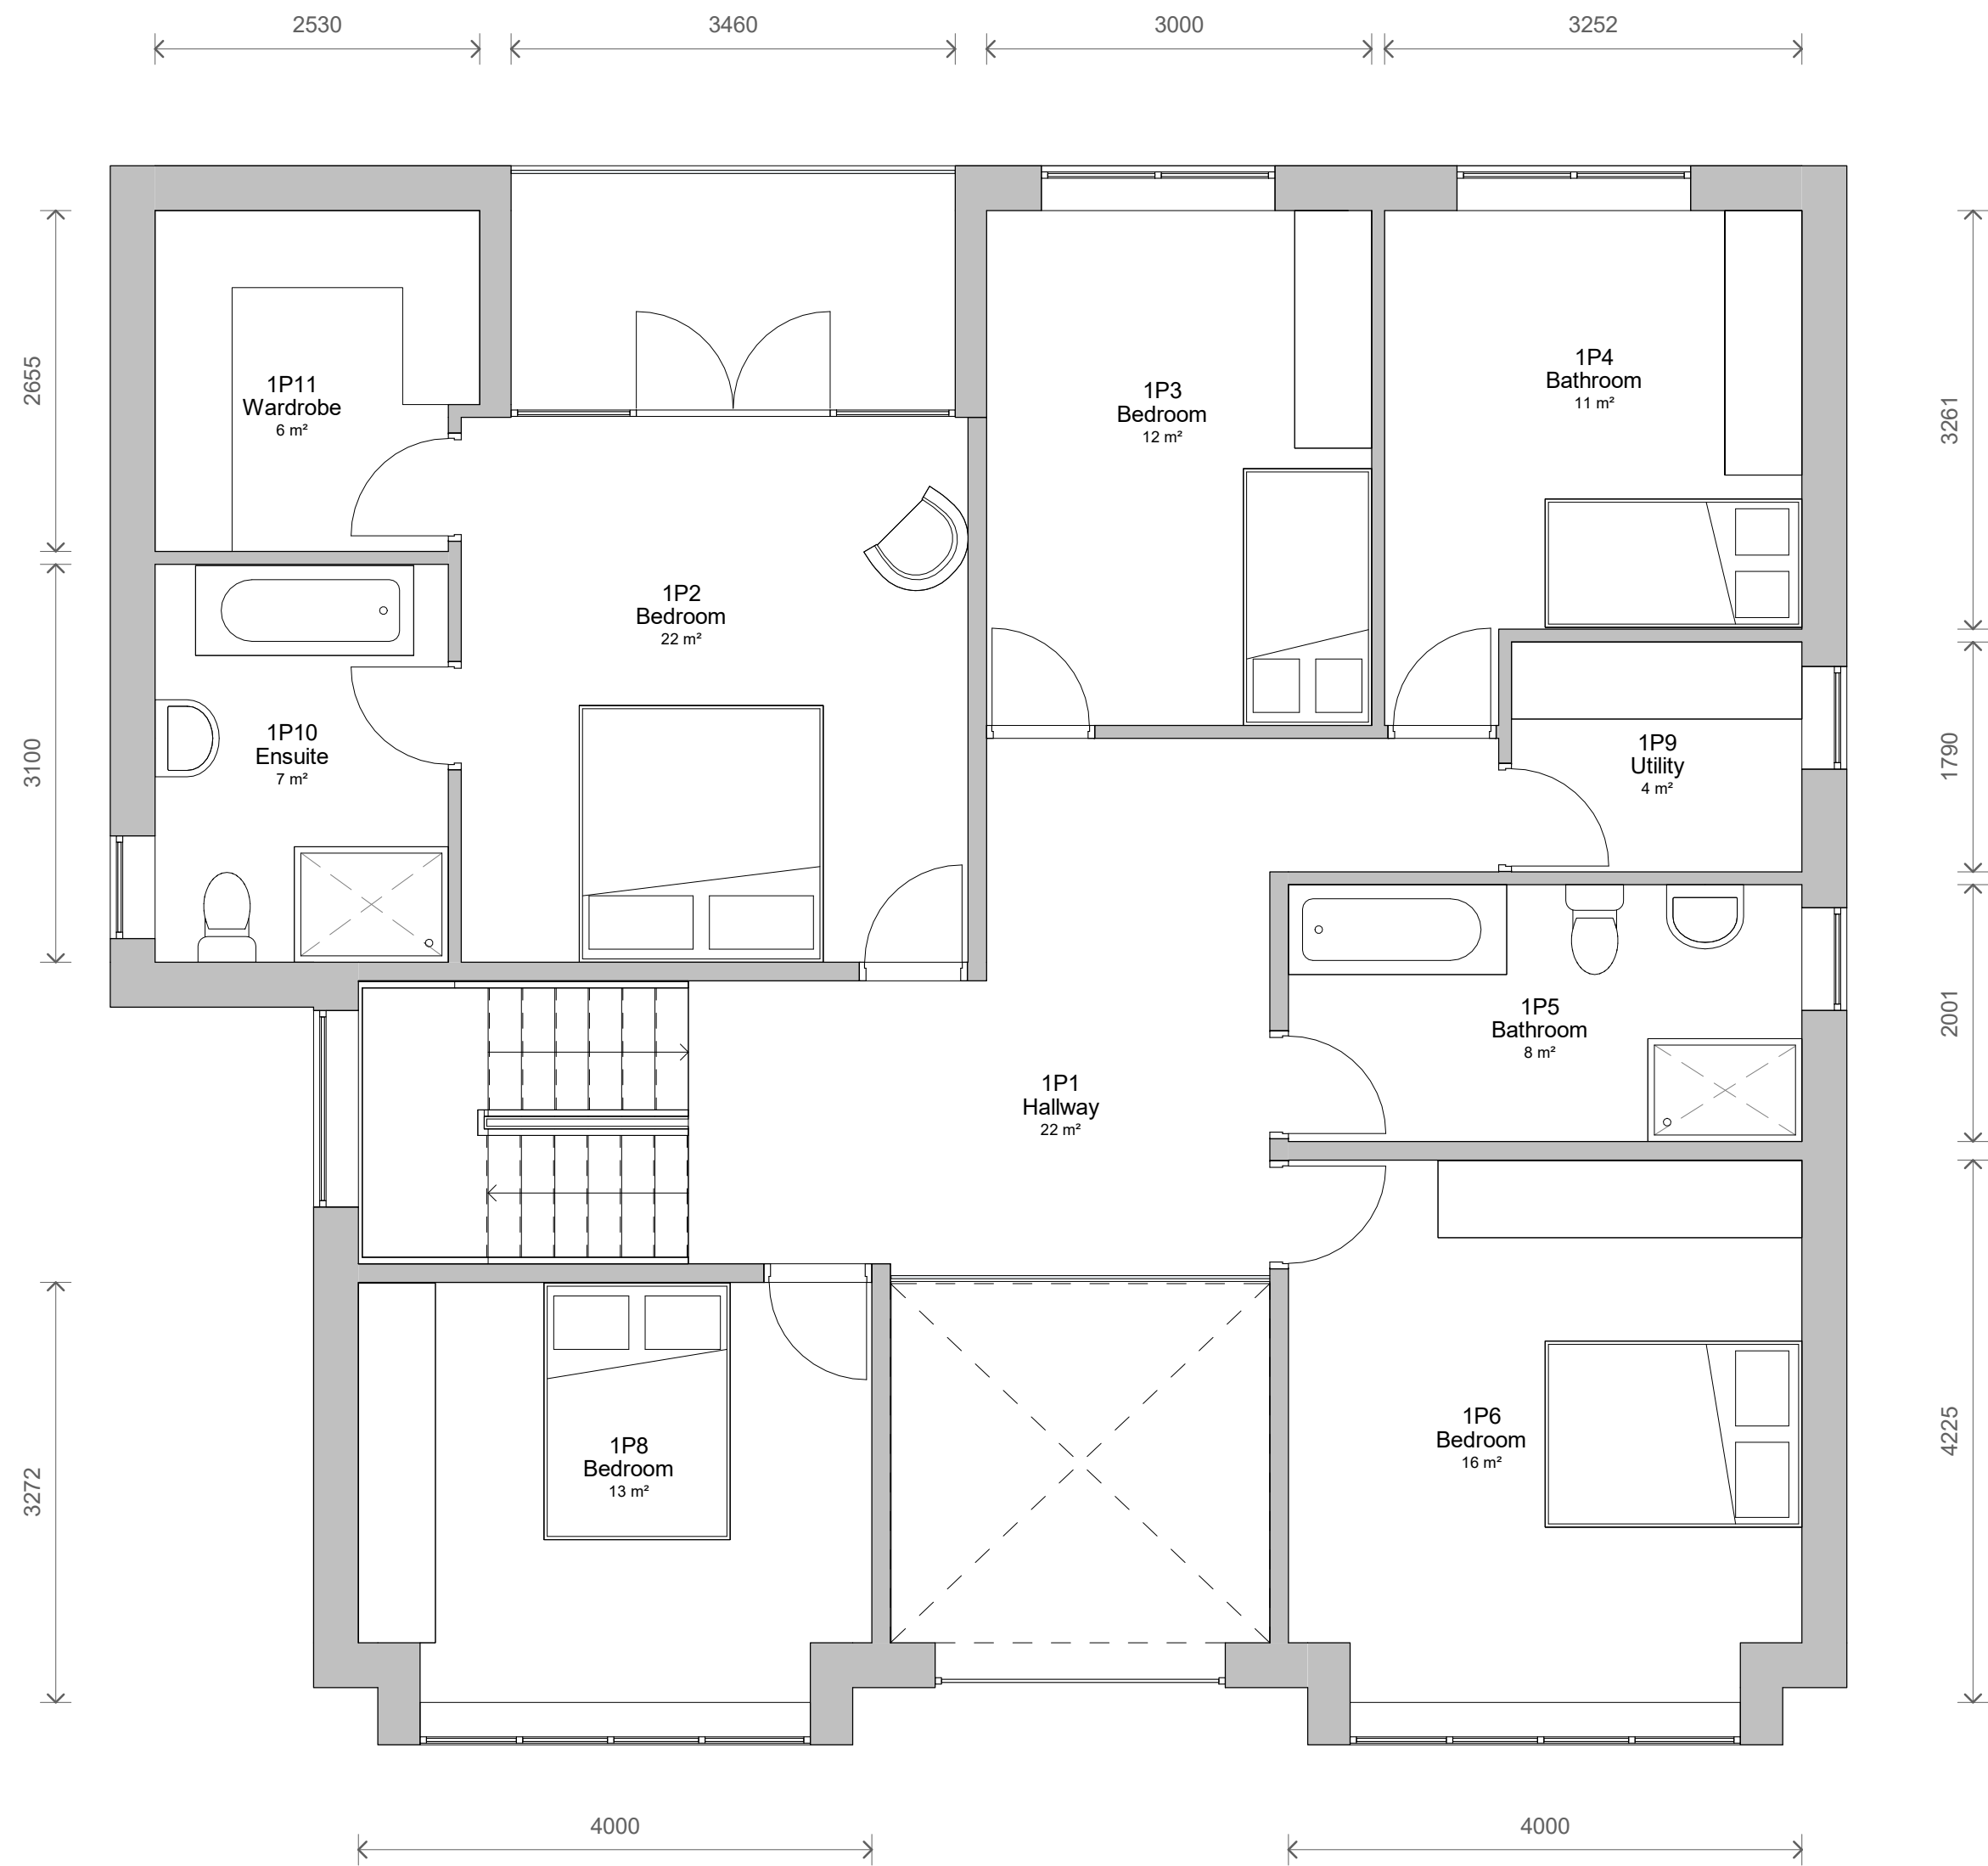

2 Level 1 - Proposed
1 : 50

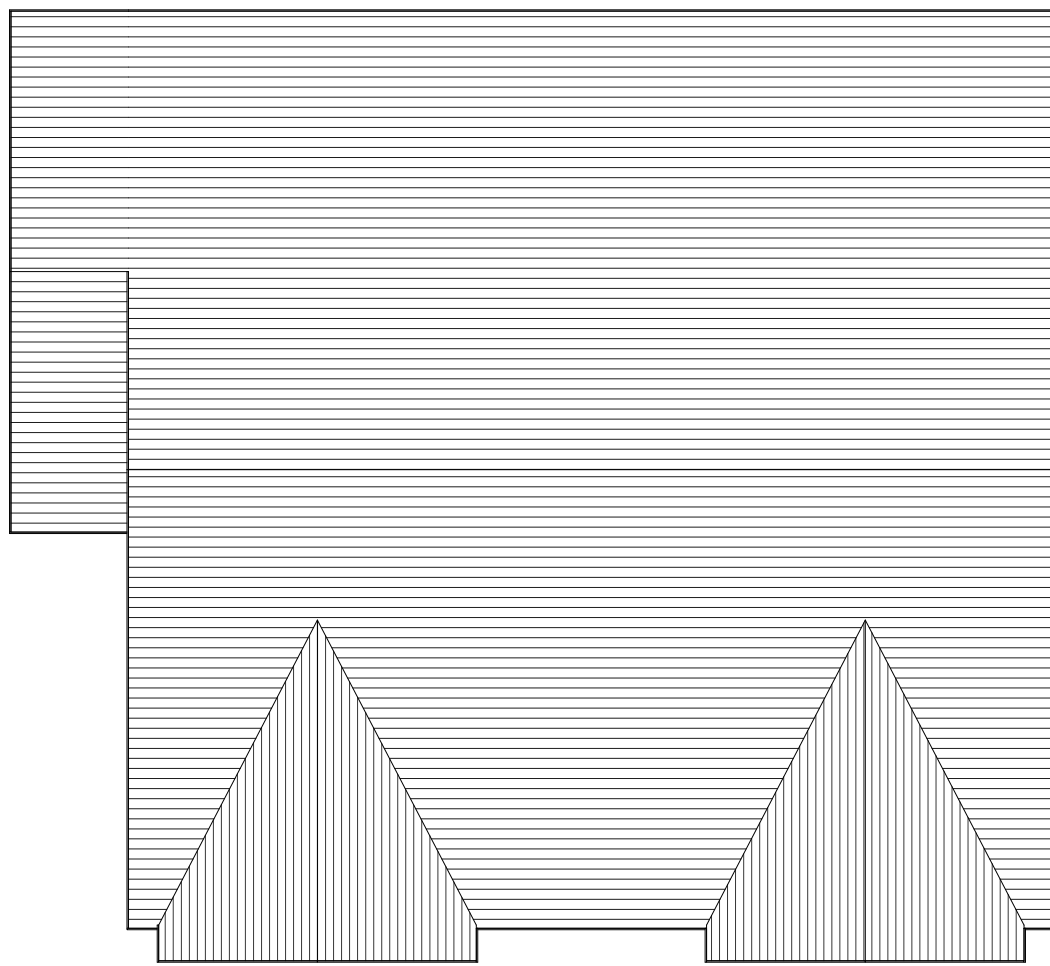

3 Level Roof - Proposed
1 : 100

3	Window added	04/11/2021
2	Revised Design	13/10/2021
1	Revised Design	16/07/2021
No.	Description	Date

PROJECT		43 Hilton Lane		
TITLE		Proposed Plans		
CLIENT		Landau		
STATUS		DESIGN		
DRAWN BY	DATE			SCALE (@ A1)
SG	07/07/2021			As indicated
PROJECT NUMBER		DRAWING NUMBER	REV	
GSS21061.1		004	3	
GOLD SKETCH				
S T U D I O S				
www.goldsketch.co.uk info@goldsketch.co.uk 0161 792 9595				
NOTES				
© COPYRIGHT. ALL RIGHTS RESERVED.				
THIS DRAWING MUST NOT BE REPRODUCED WITHOUT PRIOR WRITTEN CONSENT.				
DRAWING TO BE USED FOR THE SITE ONLY. ALL DIMENSIONS AND LEVELS ARE INDICATED AND CO-ORDINATES TO BE REPORTED TO THE CLIENT PRIOR TO THE COMMENCEMENT OF ANY WORK. ALL WORK AND MATERIALS TO BE IN ACCORDANCE WITH CURRENT BUILDING REGULATION, THE LATEST CODES OF PRACTICE AND BRITISH STANDARDS. ALL DIMENSIONS ON THIS DRAWING ARE IN MILLIMETRES (UNLESS OTHERWISE STATED).				