


Existing Rear Elevation

5

1:50

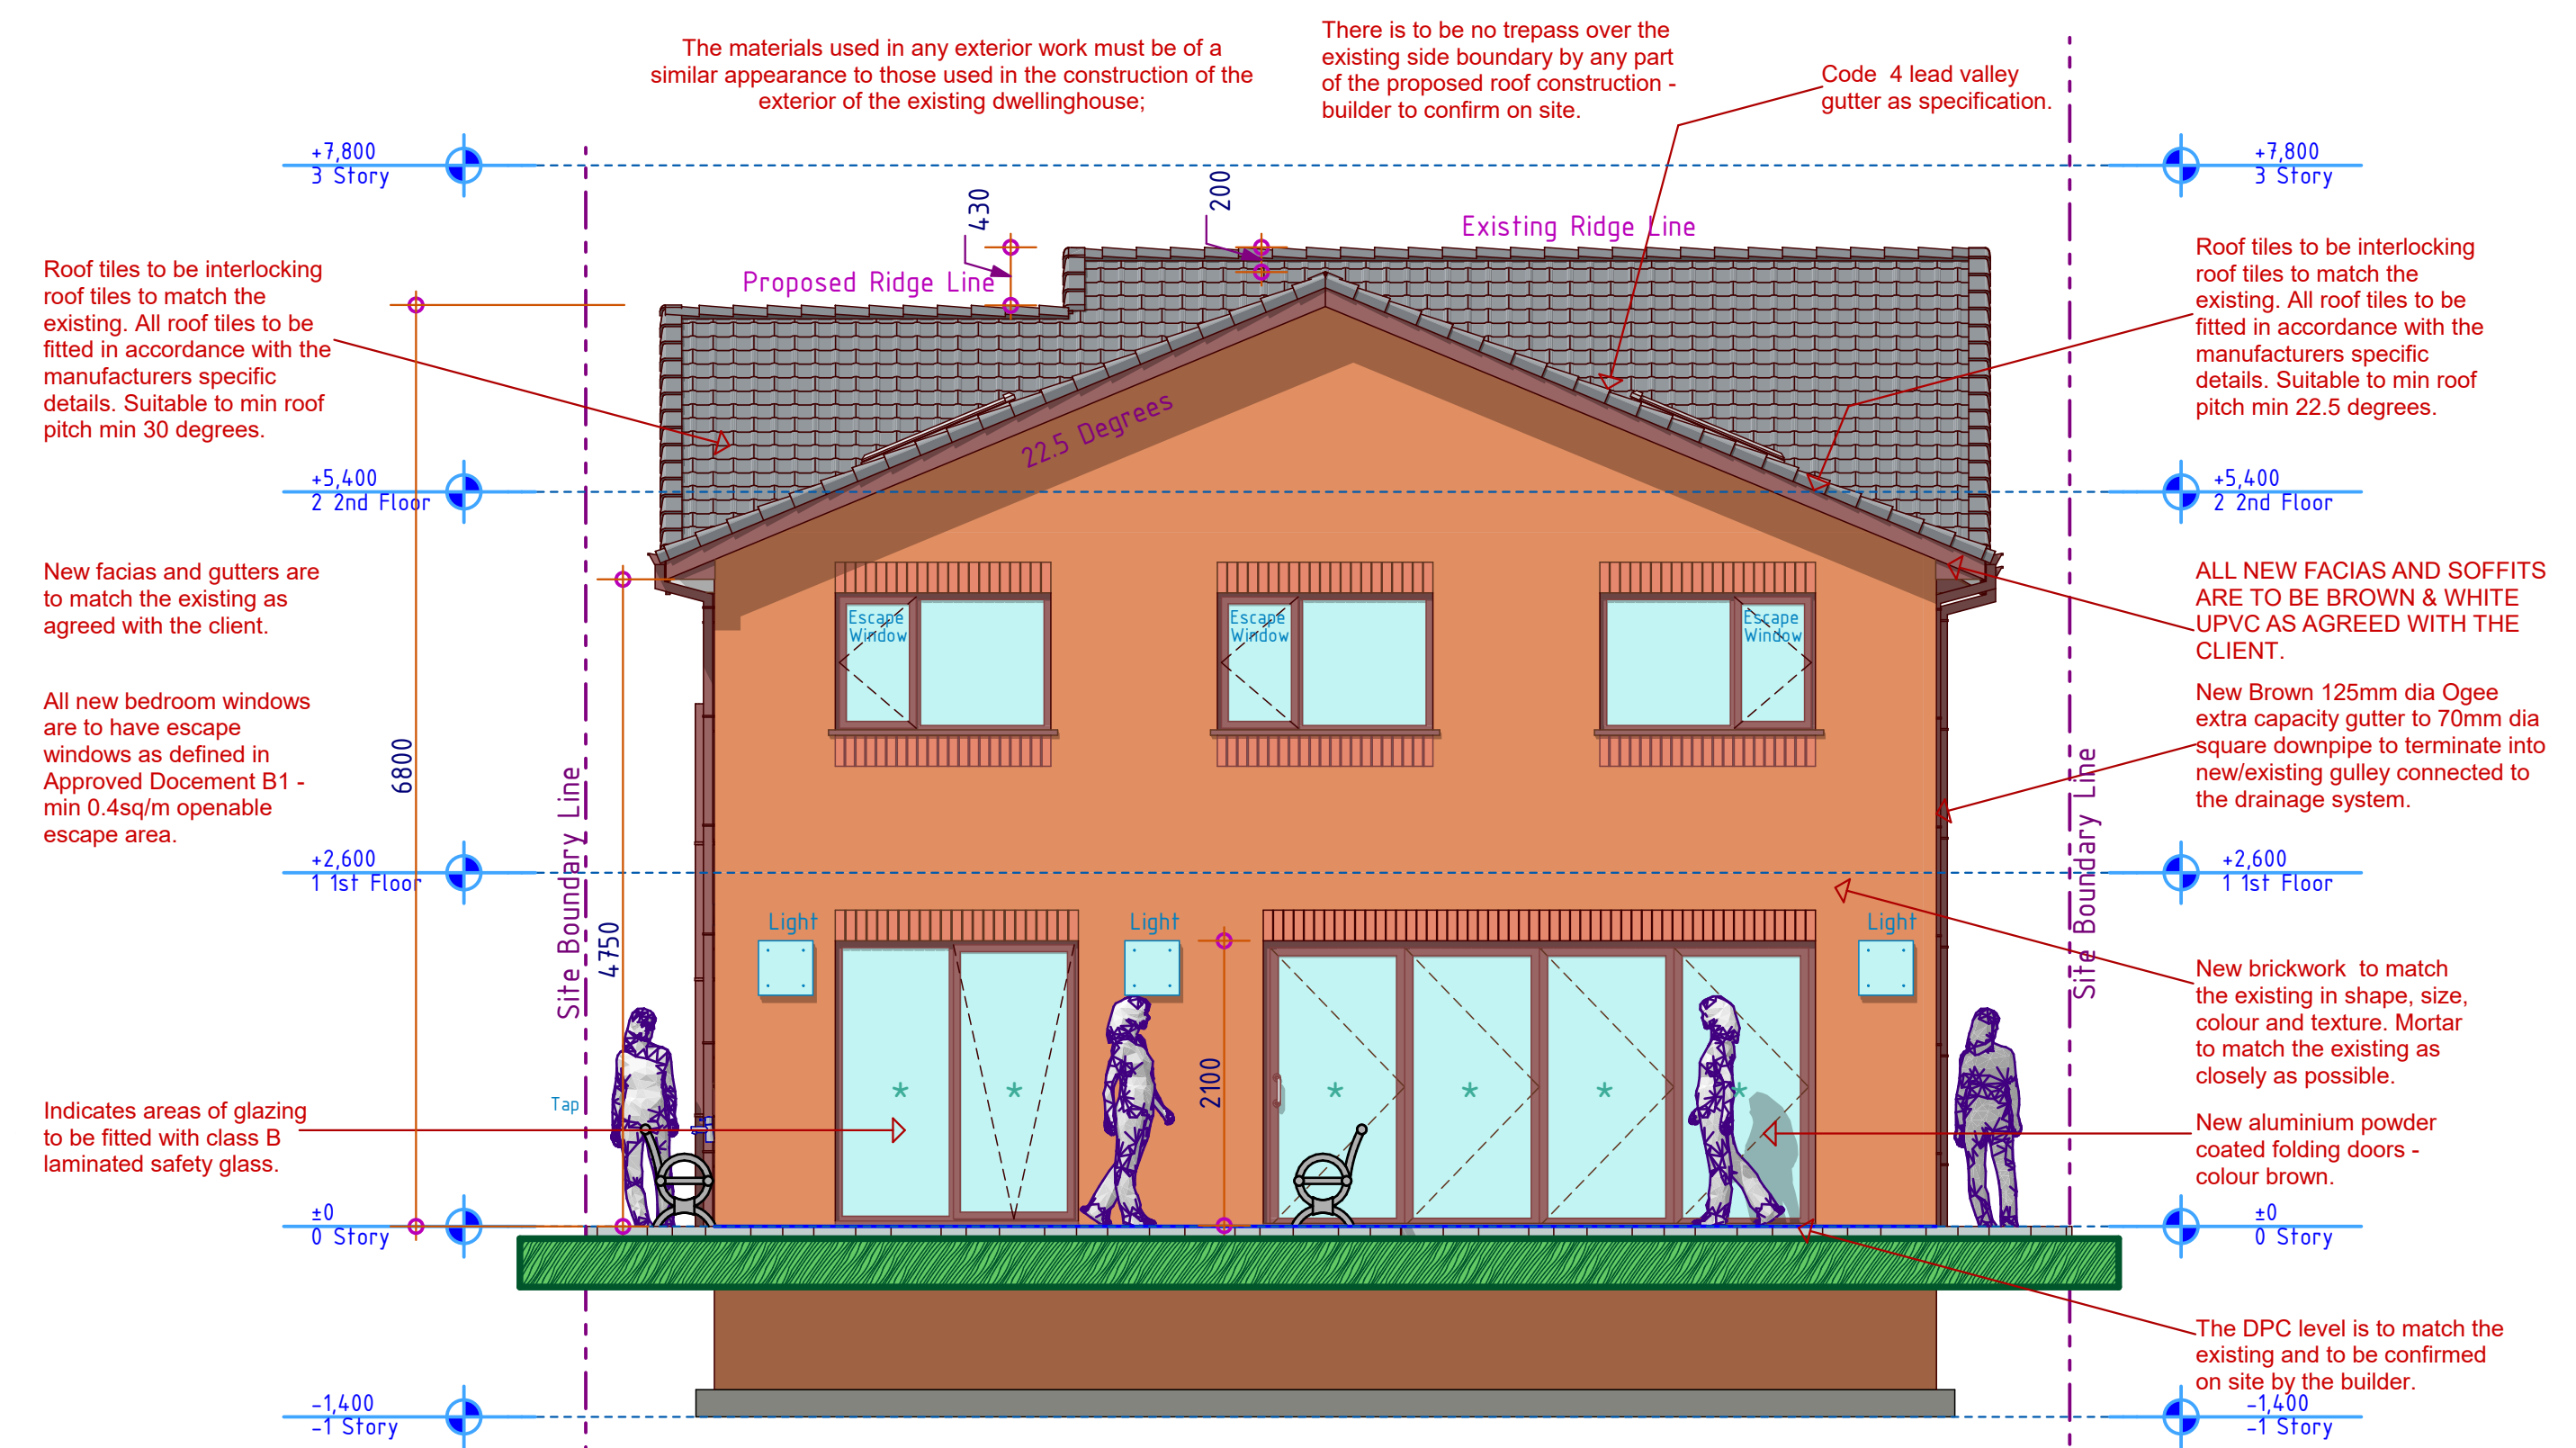

Proposed Rear Elevation

7


1:50



Existing Side Elevation 2

6

1:50

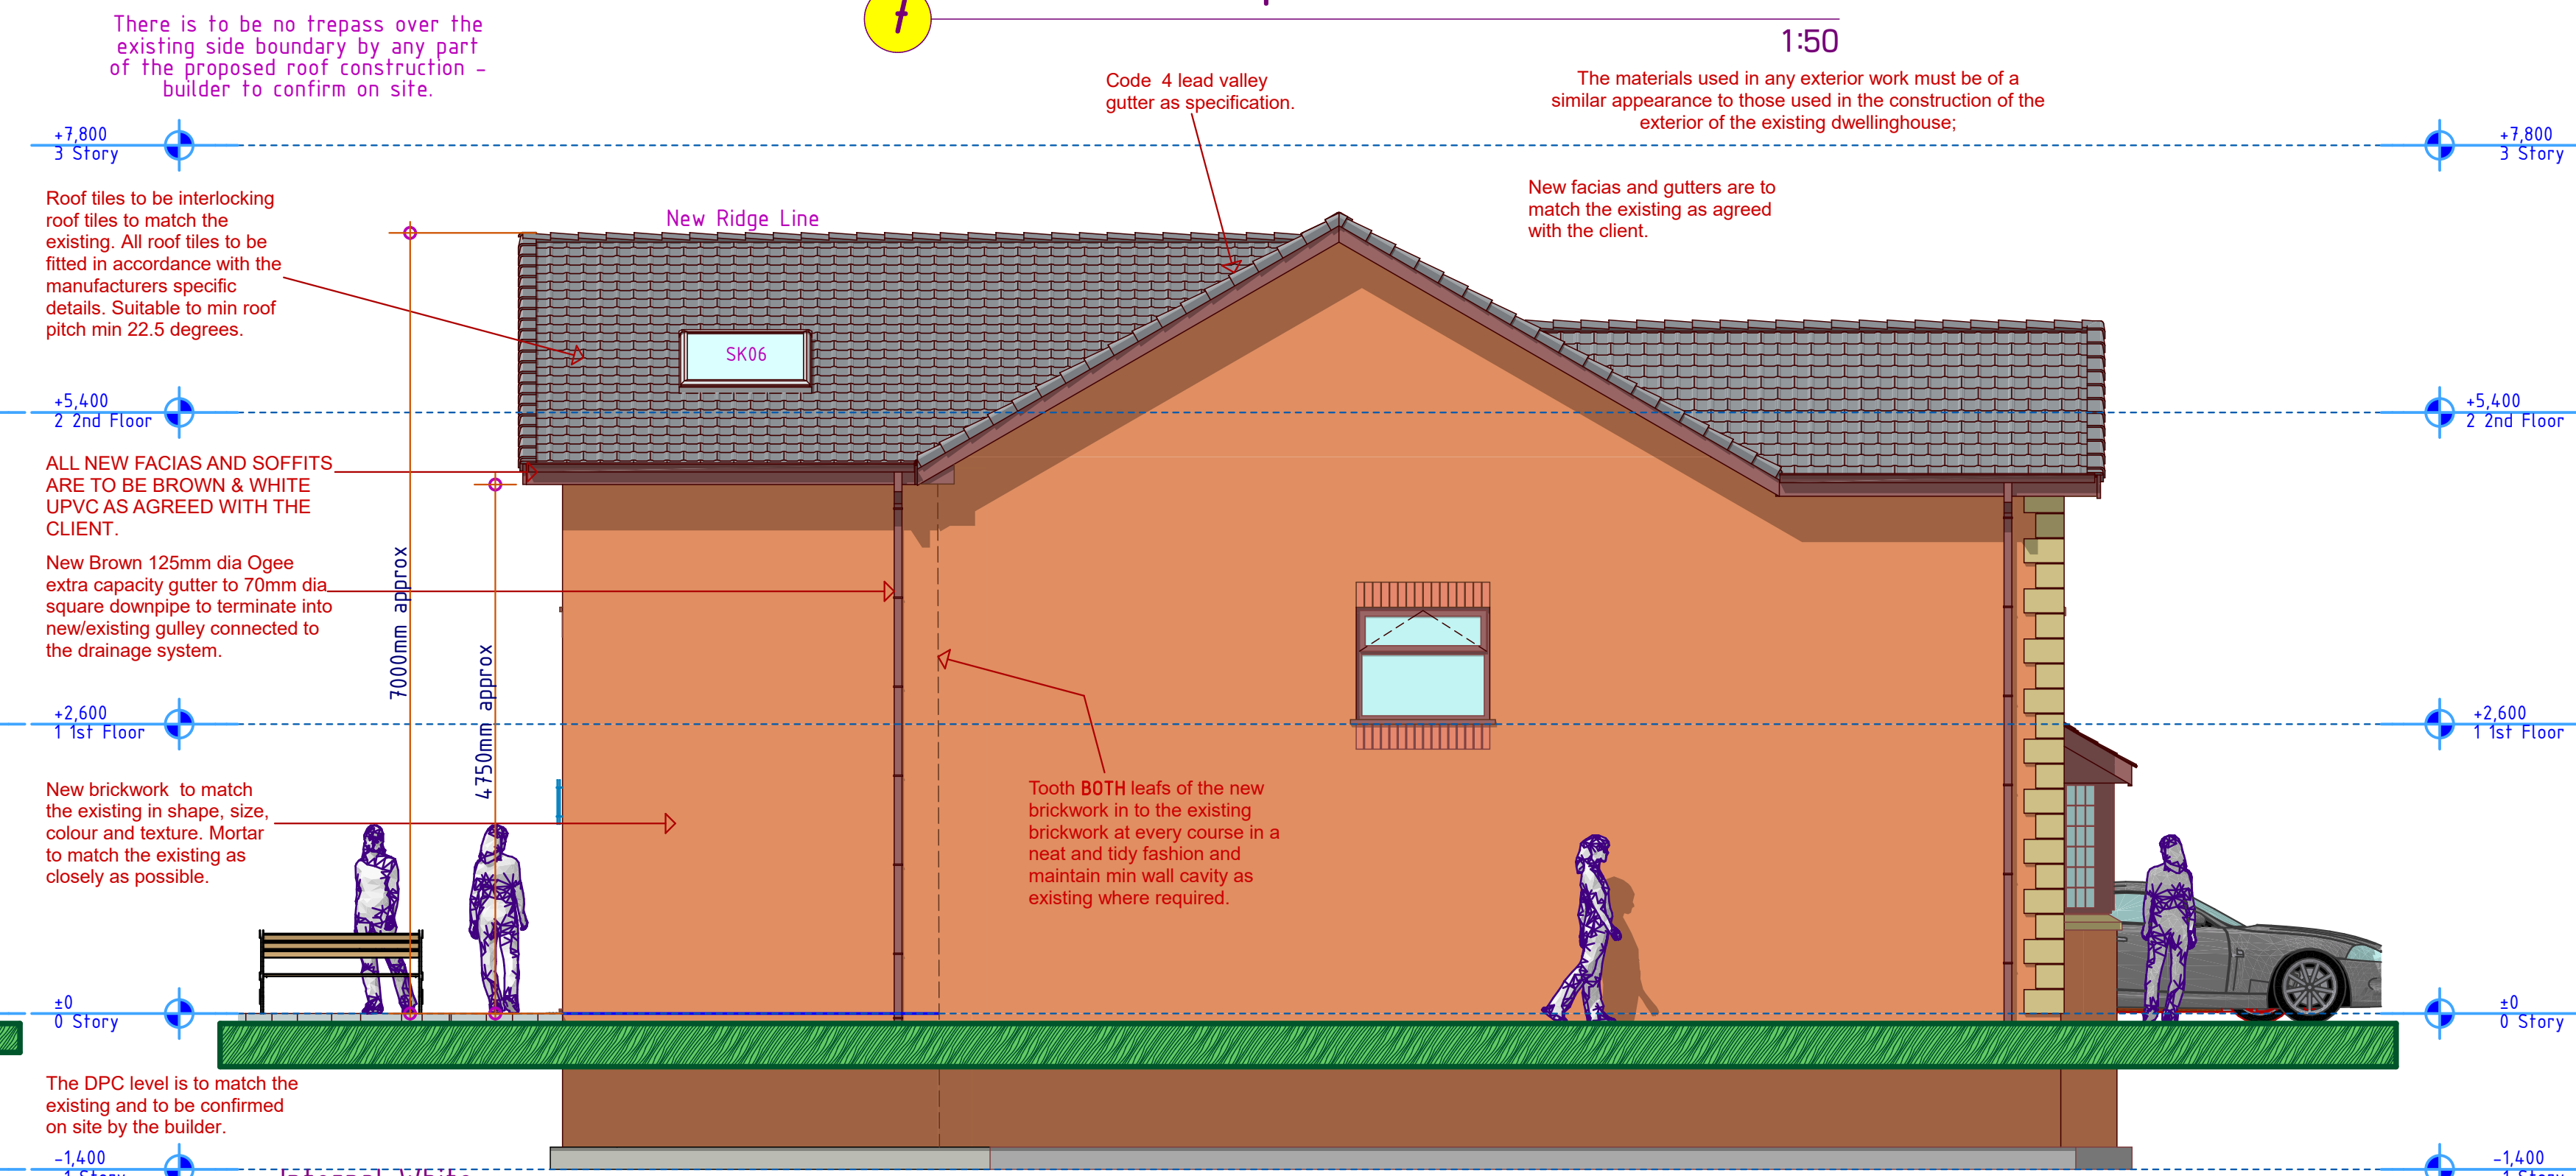

Proposed Side Elevation 2

8

1:50

New Sockets/Switches.

Brushed stainless steel 'Click Infinity' Flat Plate Or Similar Approved light Switches, Sockets, etc Throughout Whole Of The Property As Agreed With The Client.




All new doors in the dwelling are to be min 35mm thick solid hardwood doors as agreed with the client. Builder to allow for £150 for unit cost of door before cost of hanging and furniture etc....

Each door to be hung with 3No 100mm ball bearing brushed steel hinges

Agree type of door handle with the client prior to order, assume handle to match the existing used in the dwelling unless client instructs otherwise.

All Skirting boards and architraves are to be 30mm MDF chosen to match the existing at ground and first floor level. Confirm type with owner prior to final quotation.

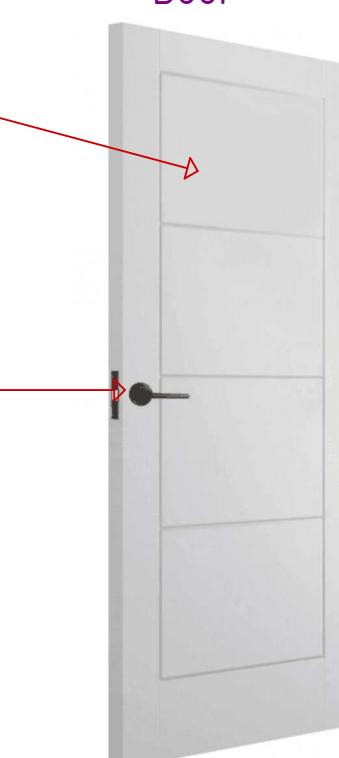

Flat Box Latch For All Doors Except Bathrooms.



64mm Eurospec contract box type latch mechanism. Used for latching internal and other non locking doors. Solid quality mechanism and spring action superior to a standard tubular alternative. manufacturers warranty.

Typical Bathroom Lock and catch.



57mm GRIDLOCK bathroom lock. 57mm. It uses an independent latch and deadbolt for use with bathroom furniture. It has been tested to EN12209:2003 and can be used on fire doors.

SITE ADDRESS:
36 CHURCH MEADOWS,
UNSWORTH,
BURY,
BL9 8JF.
THE CONSTRUCTION OF A
TWO STOREY EXTENSION
AT THE SIDE AND REAR
OF THE EXISTING
DWELLING HOUSE +
EXTERNAL & INTERNAL
ALTERATIONS.