



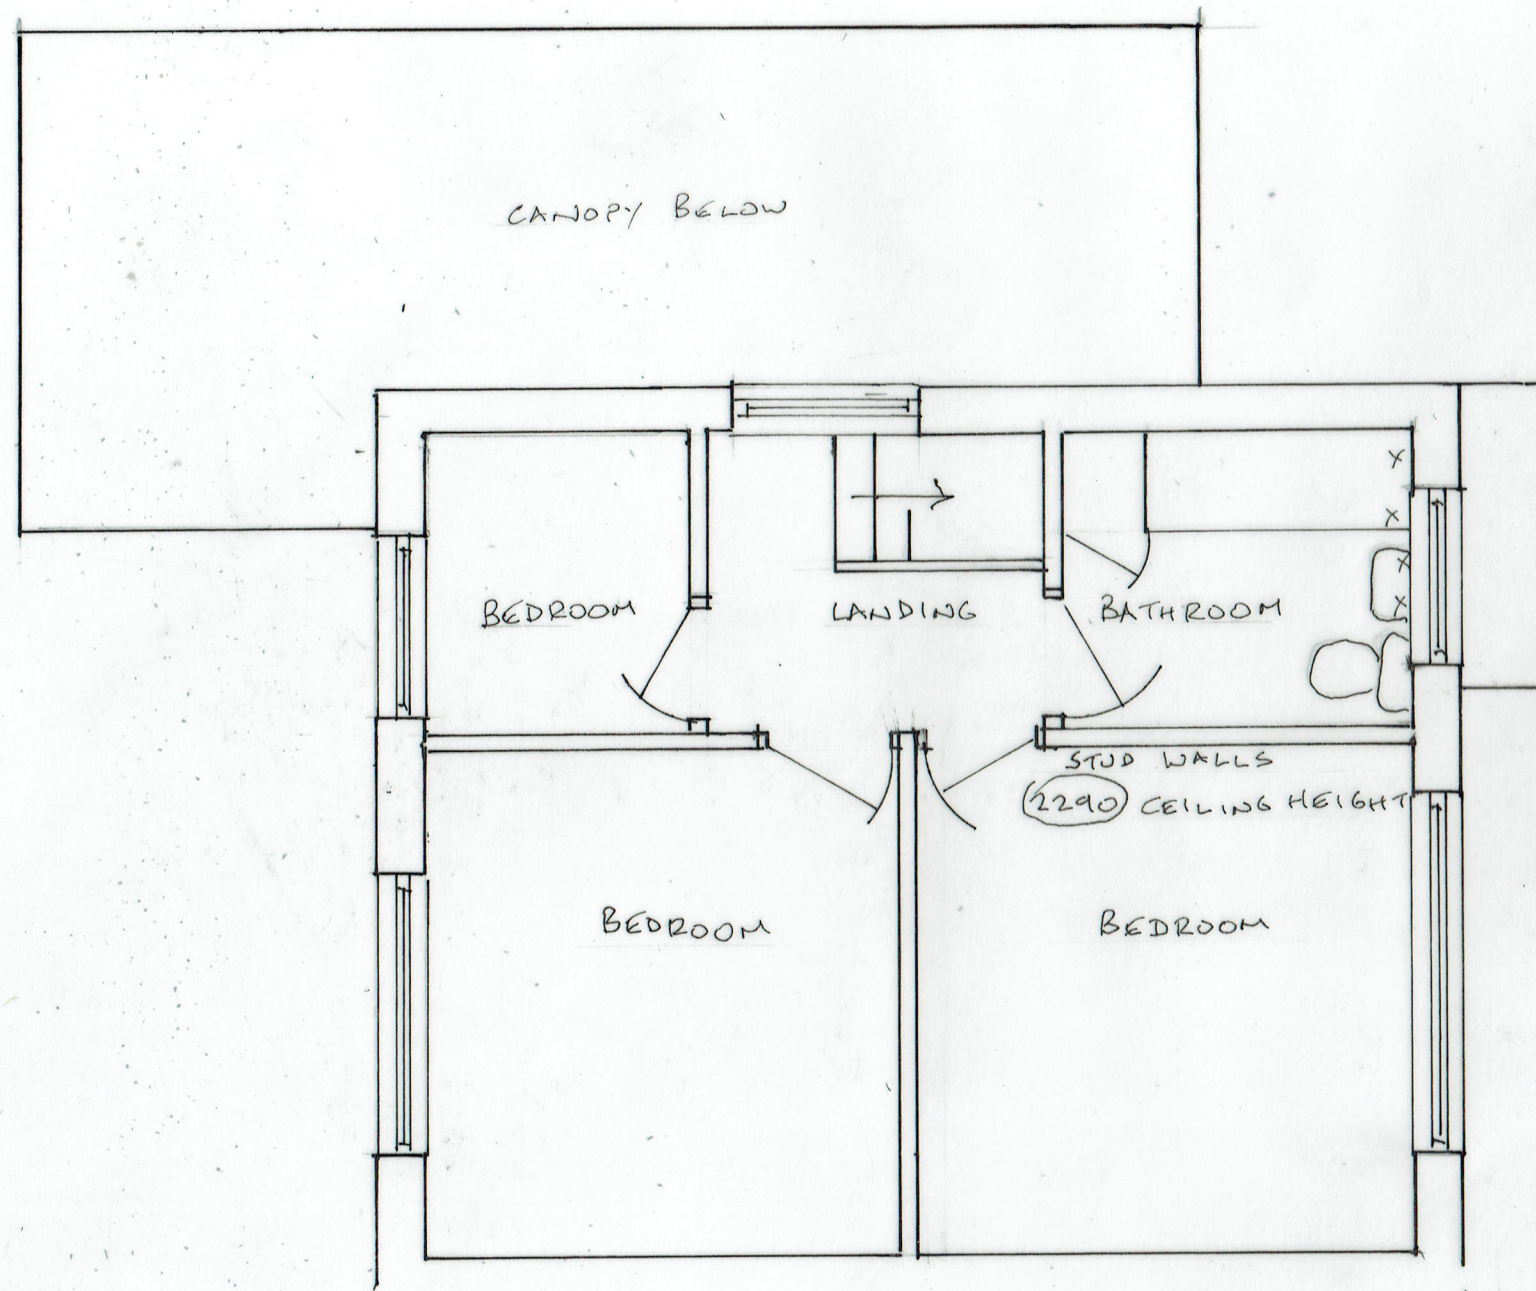

2 EXISTING FIRST FLOOR PLAN

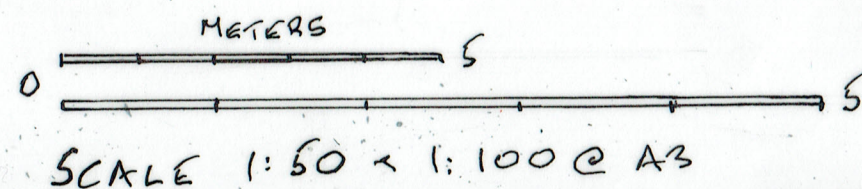

03/07/2023

23/735/02

EXTENSIONS

6 NUTALL CLOSE, RAMSBOTTOM BLO 9LQ