




PROPOSED GARAGE GF PLAN 1:100

PROPOSED GARAGE FF PLAN 1:100

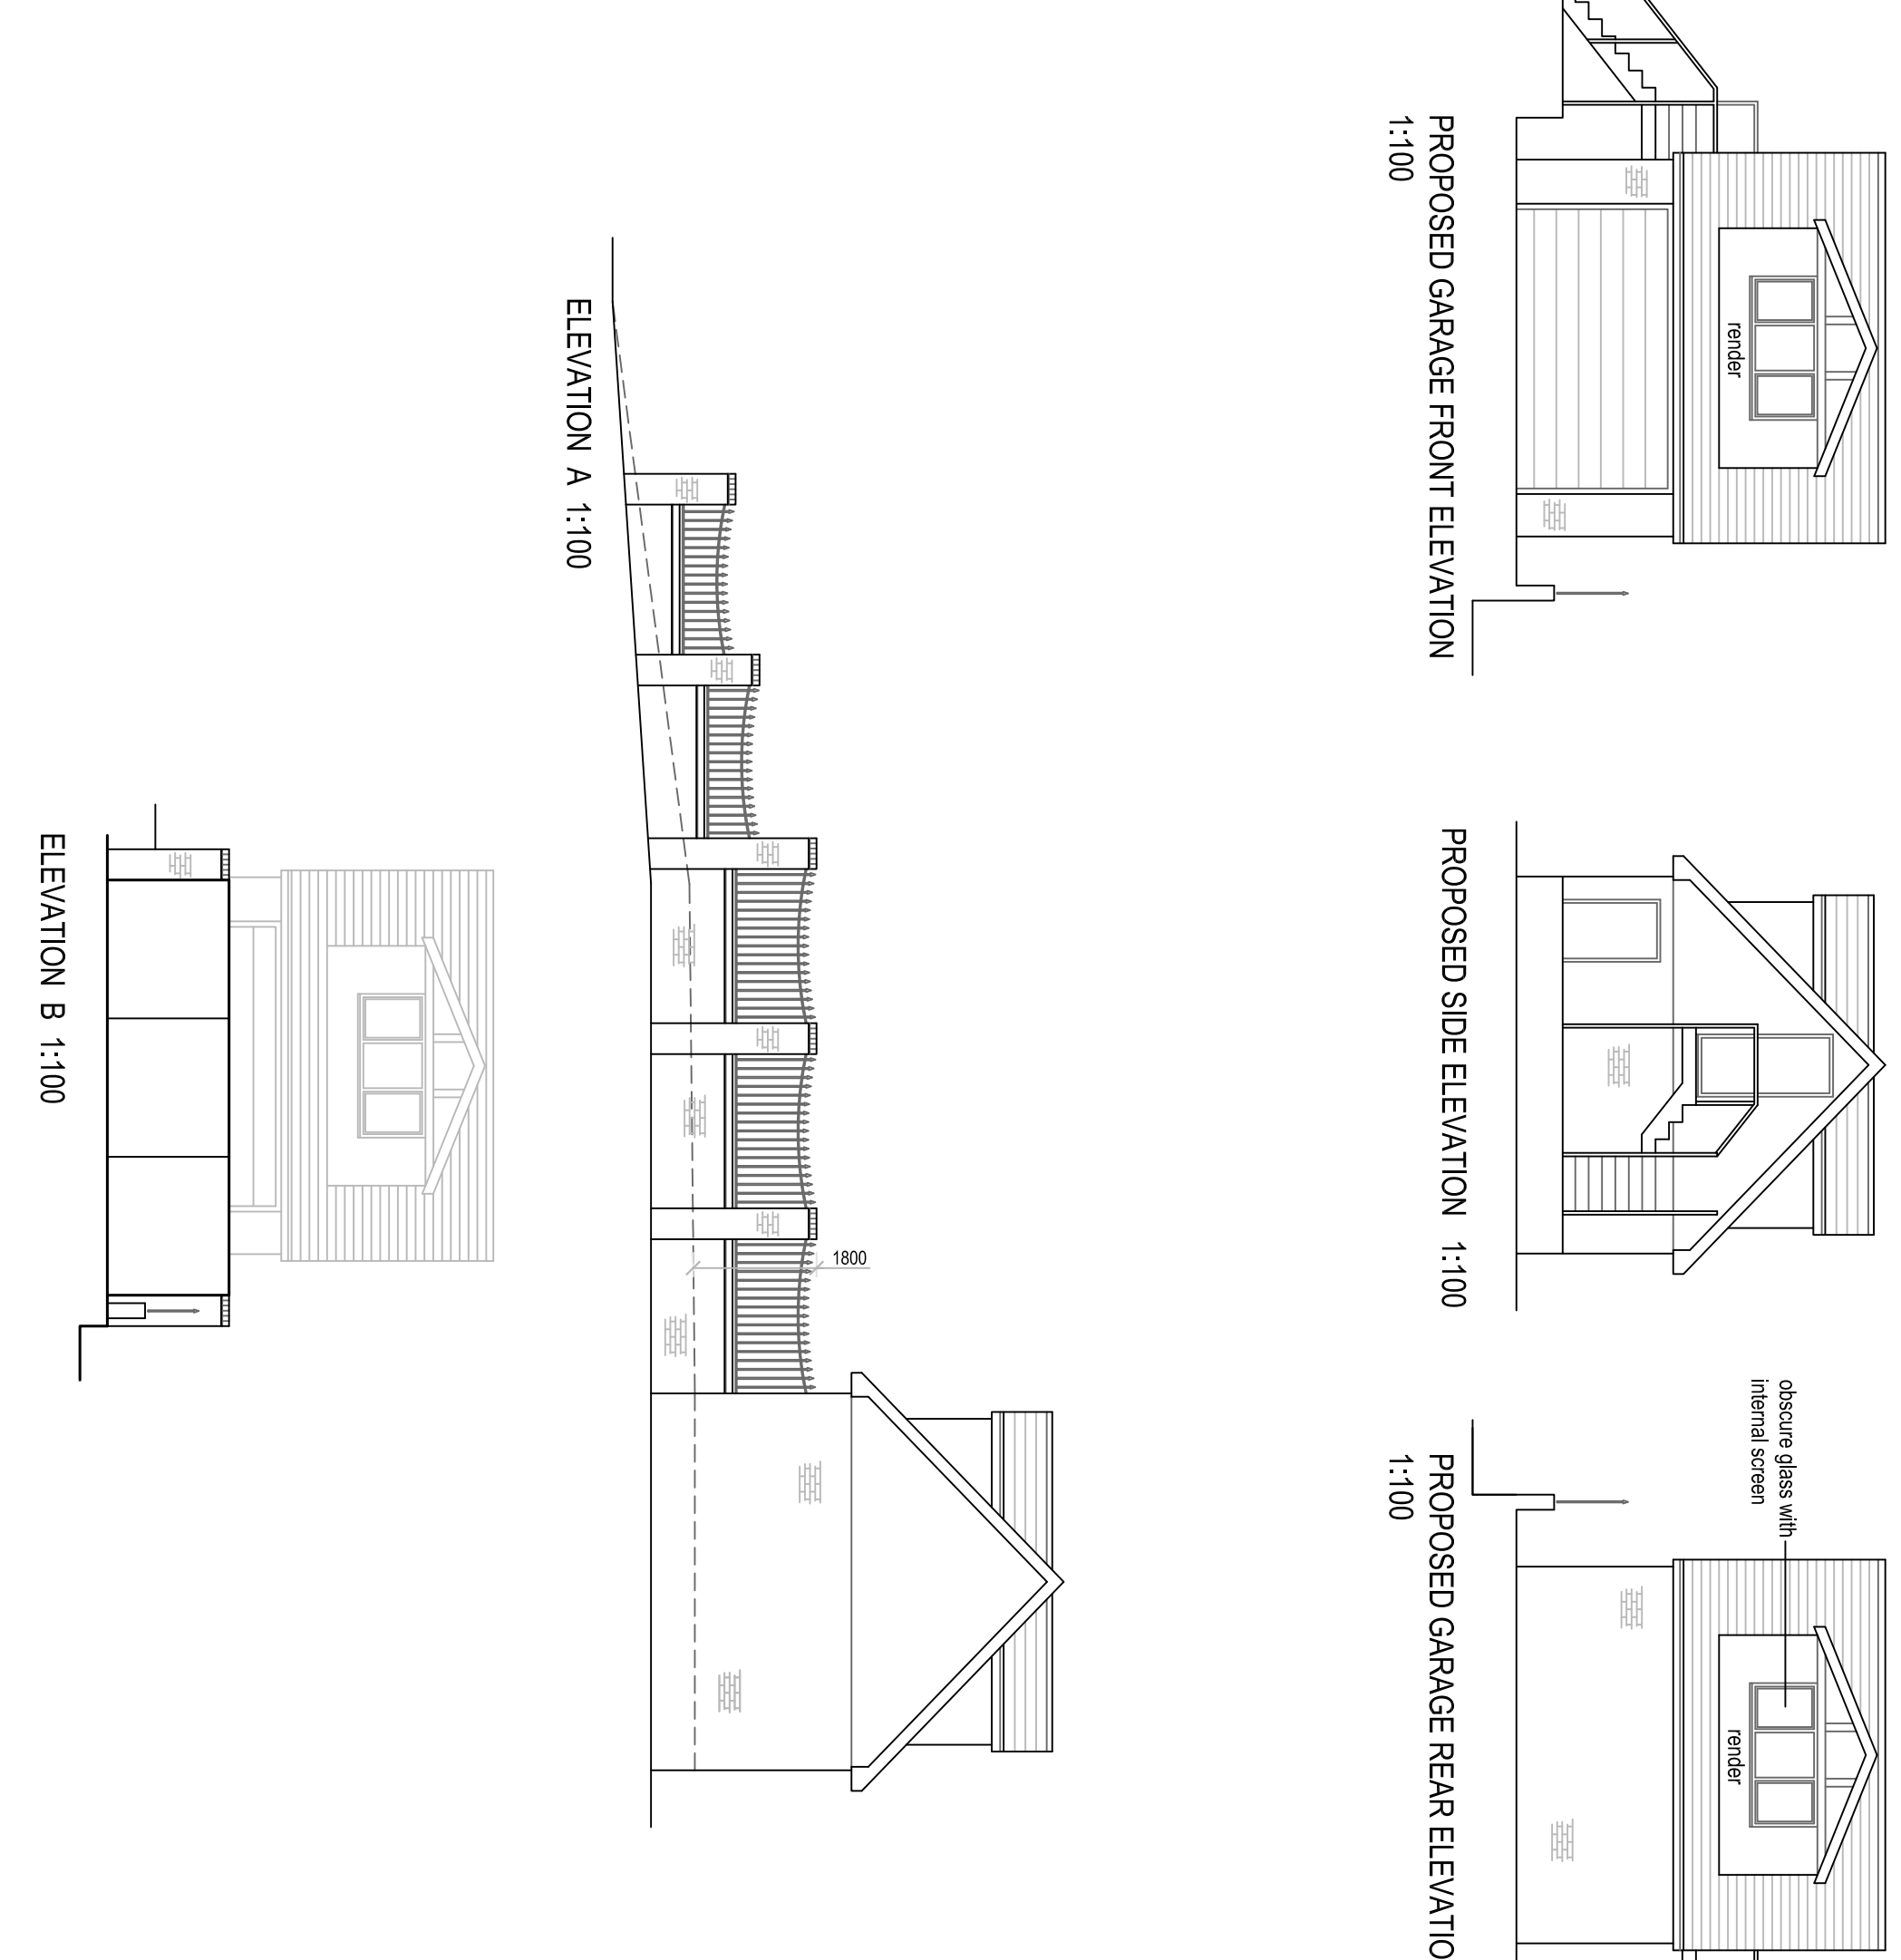

1:100

PROPOSED SIDE ELEVATION 1:100

1:100

SIDE EXTENSION & NEW ROOF WITH DORMERS TO
DETACHED GARAGE, NEW BOUNDARY WALL &
ENTRANCE GATE