


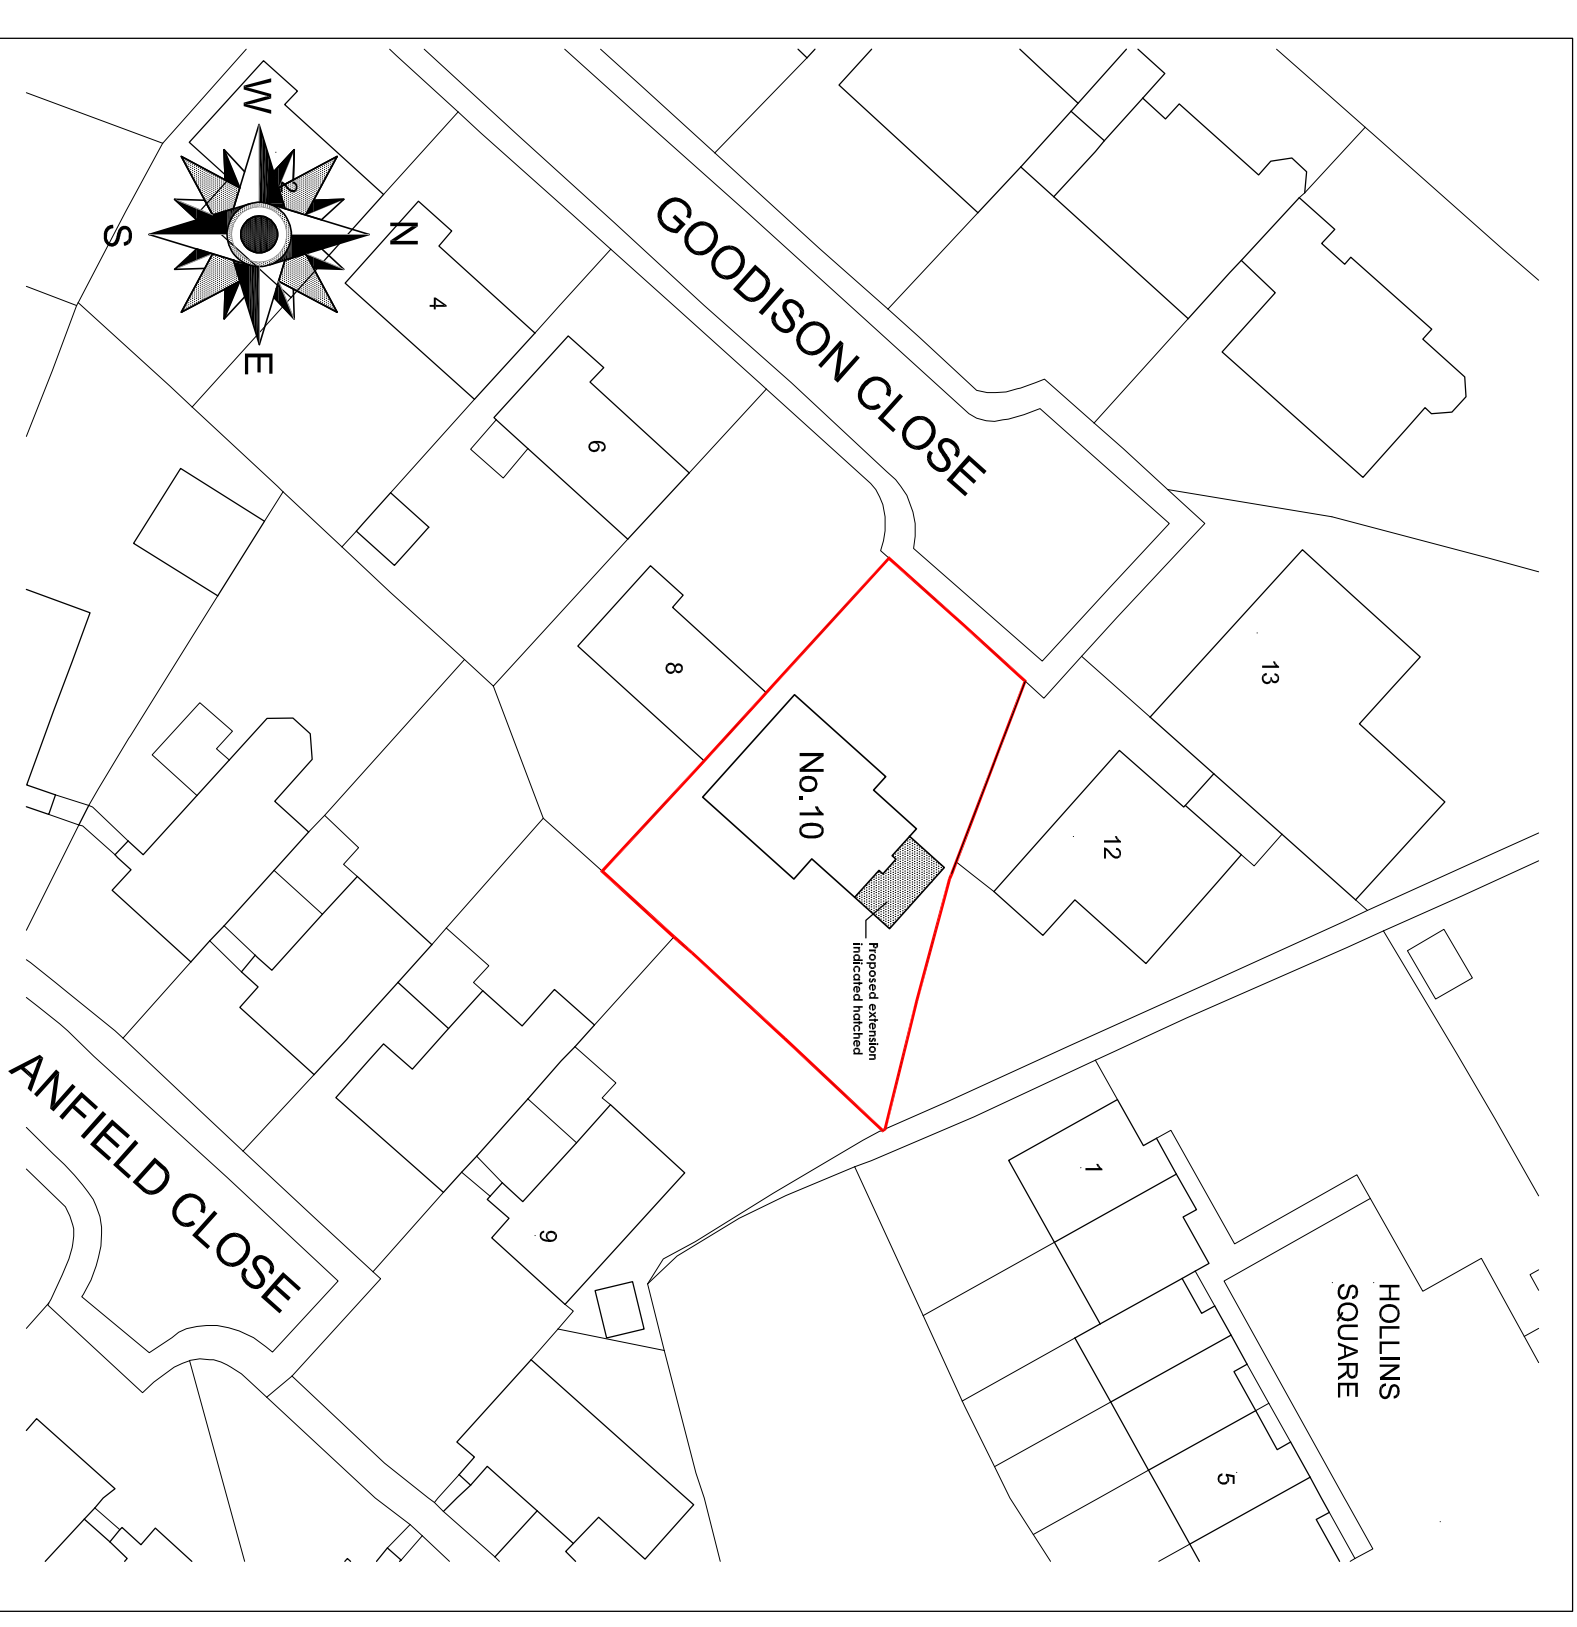
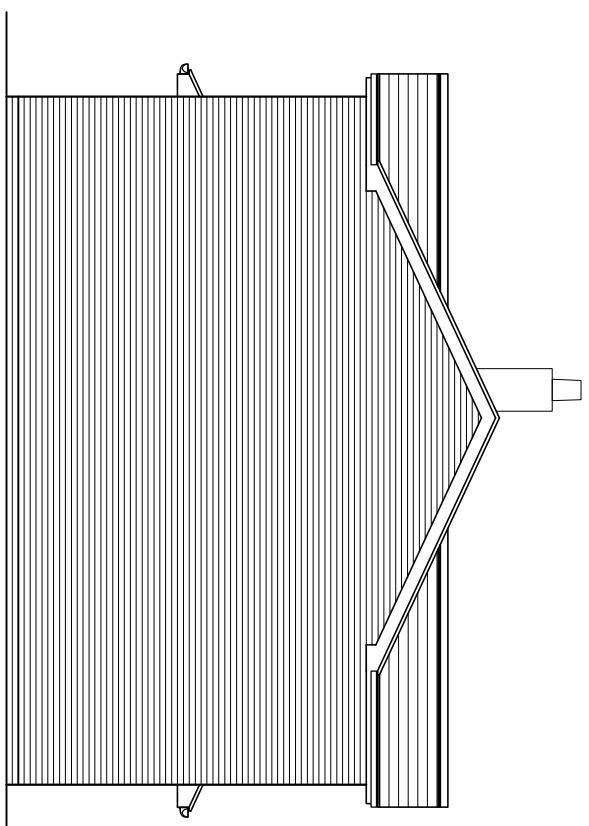
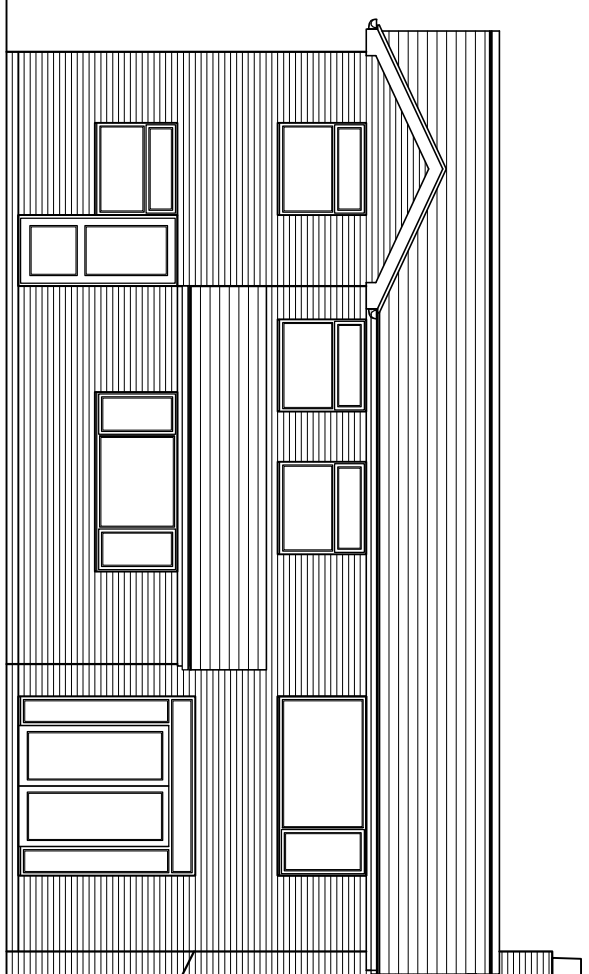
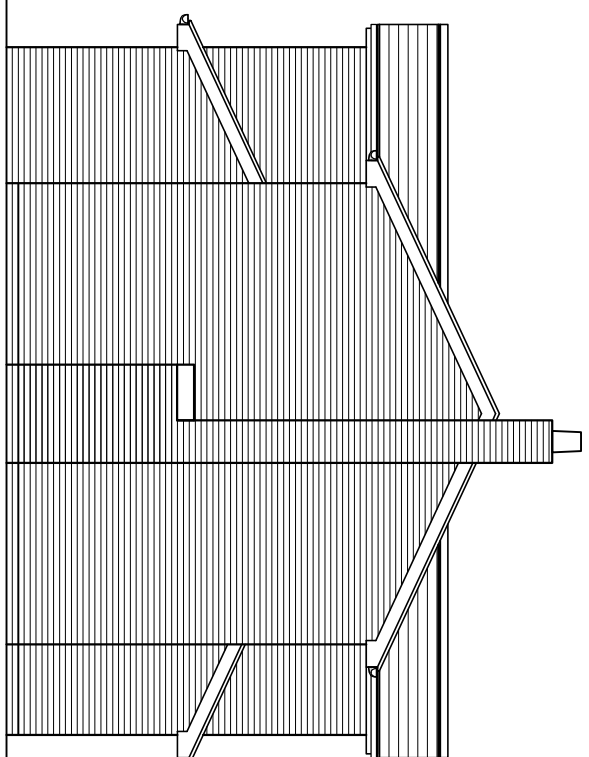
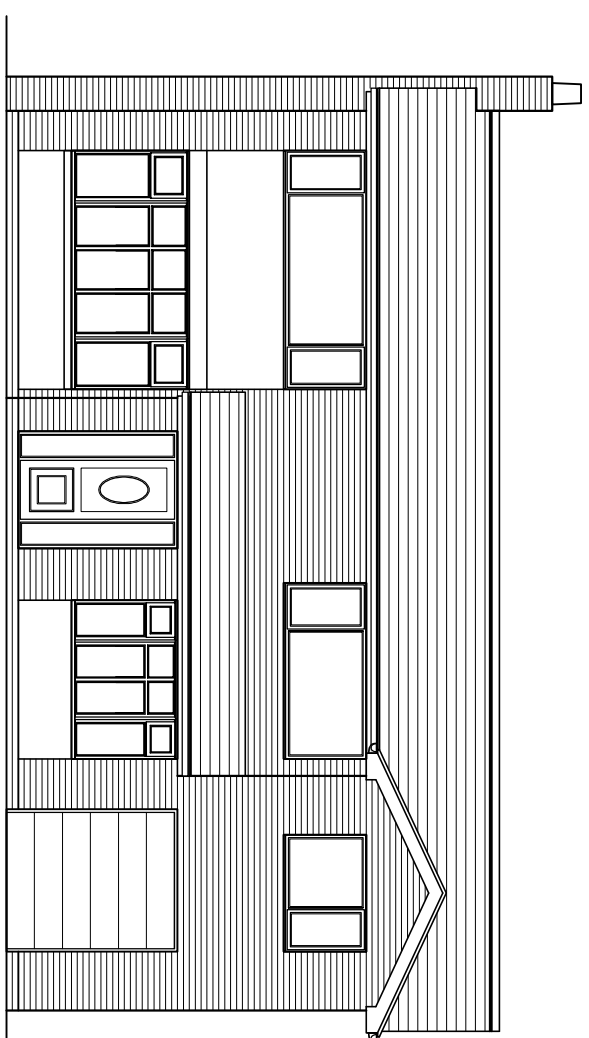
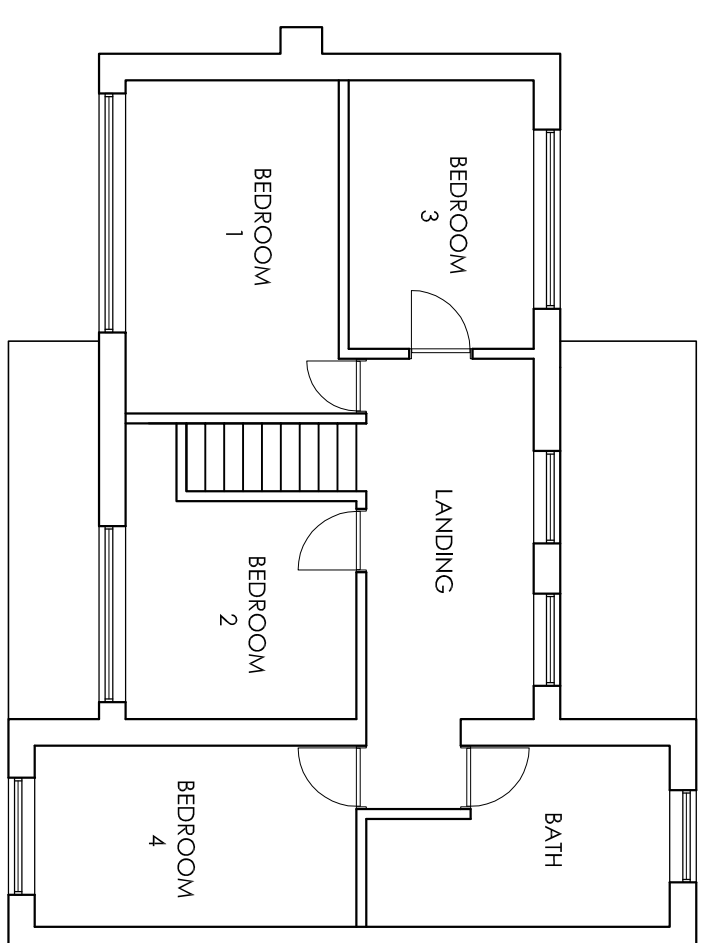
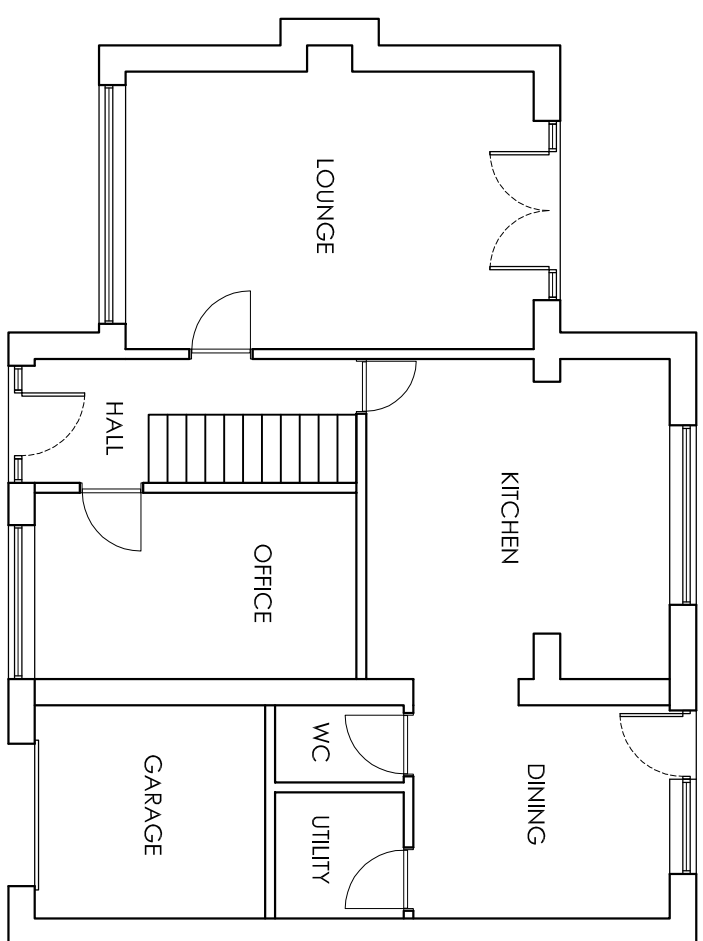
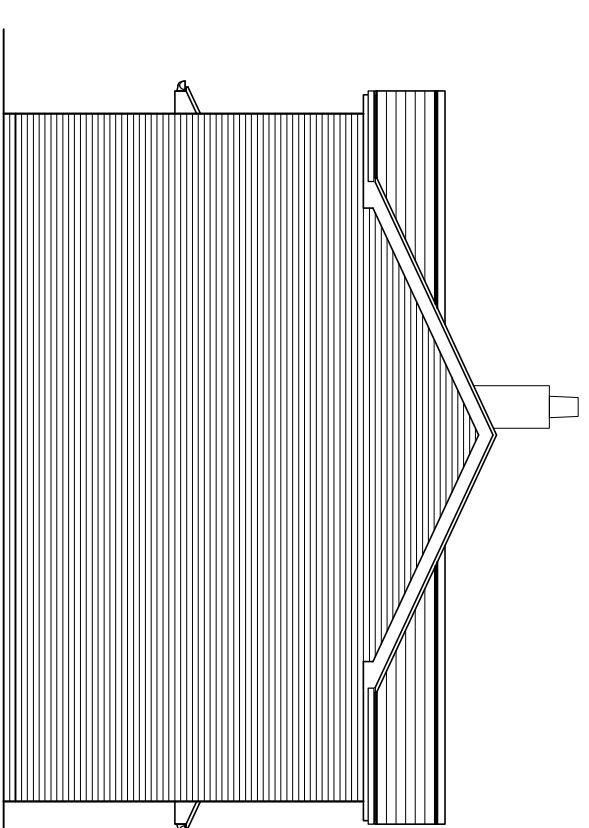
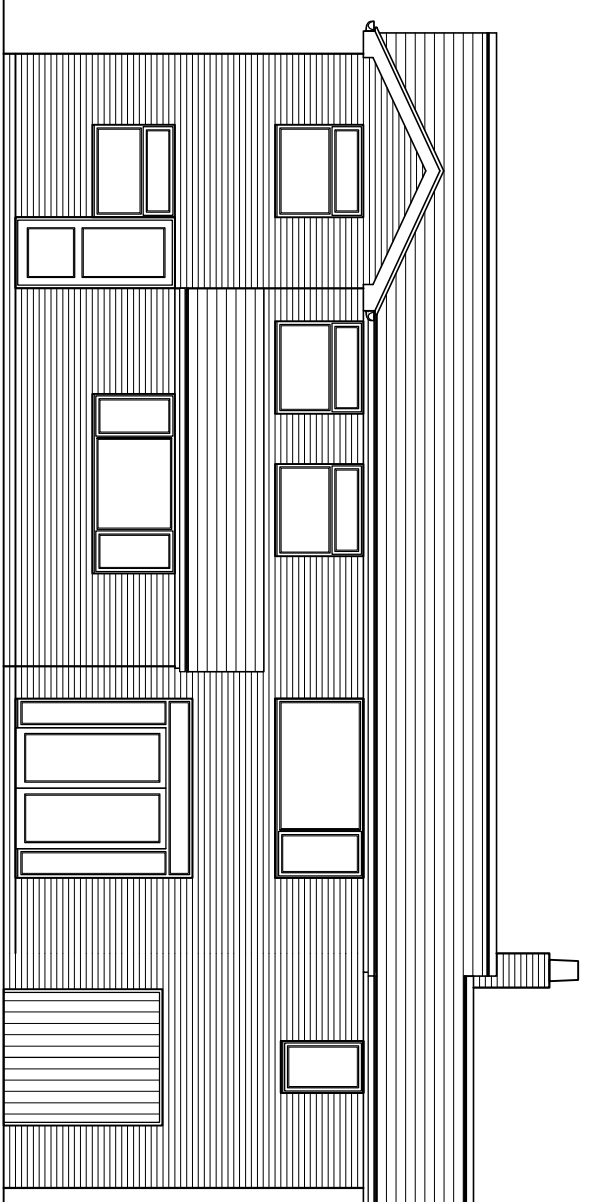
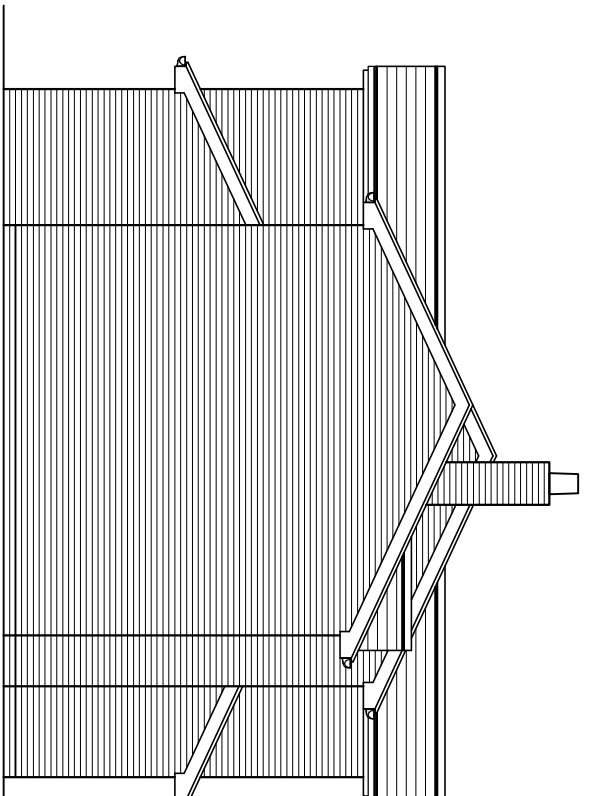
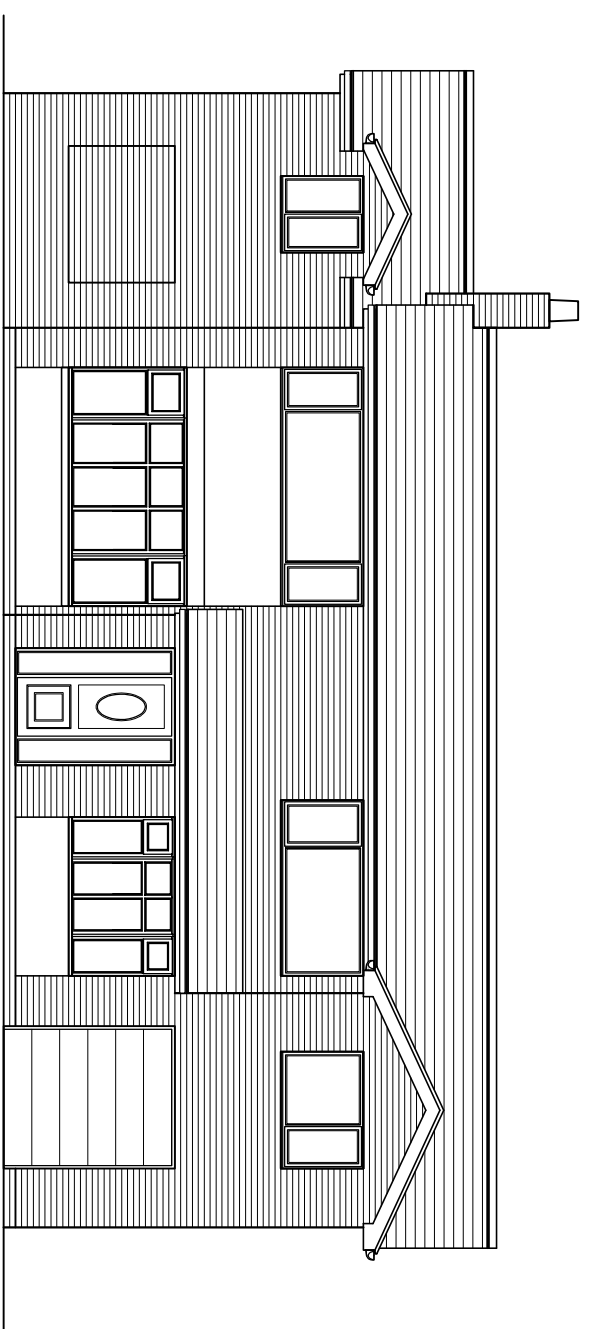


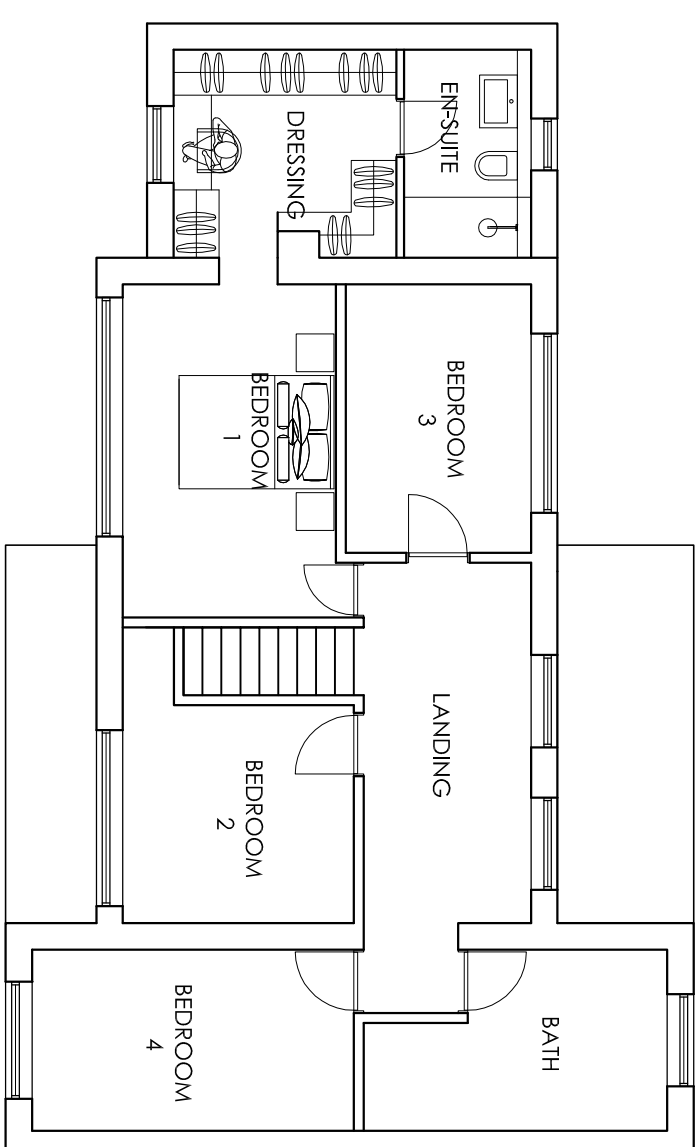

EXISTING PLANS & ELEVATIONS (1:100)

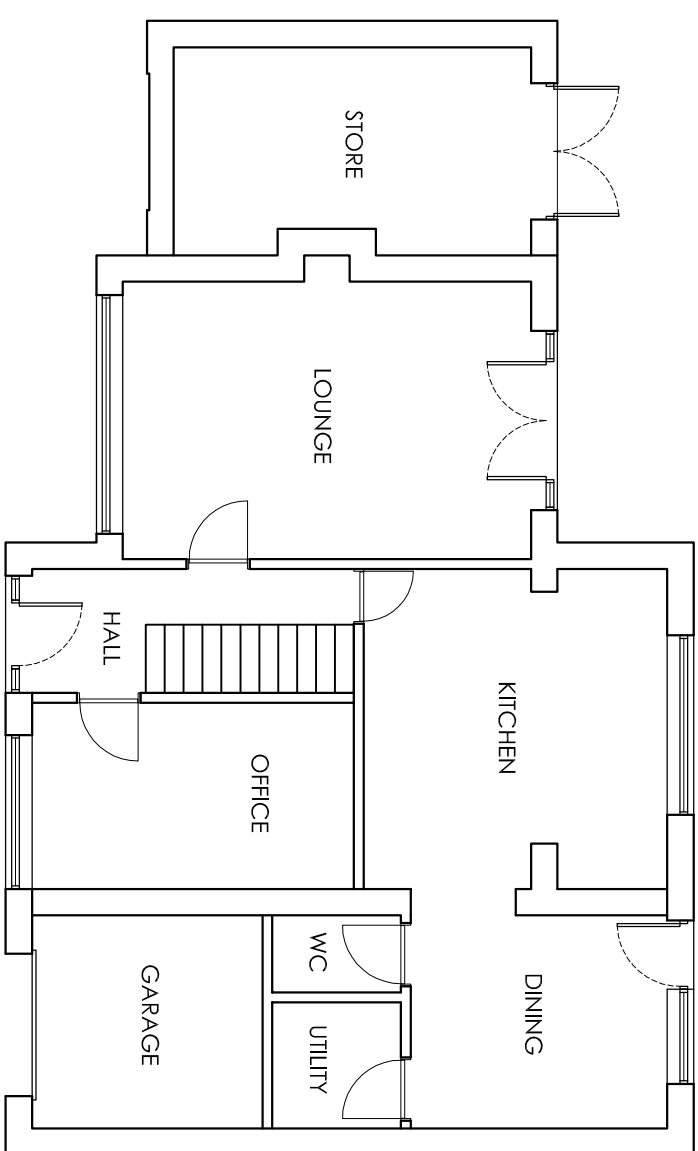

PROPOSED PLANS & ELEVATIONS (1:100)

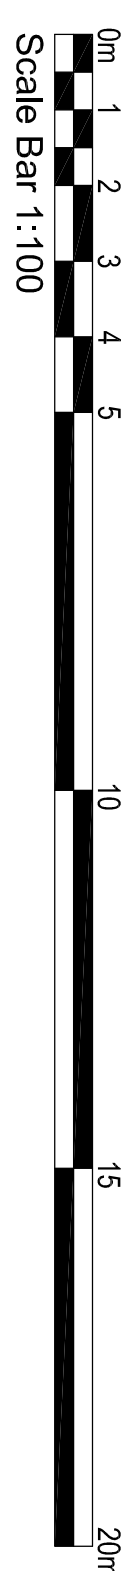