

Notes:

All work is to be carried out to the latest current British standards Codes of Practice and recognised working practices.


All work and materials should comply with Health and Safety legislation and to be approved by the Local Authority Planning / Building Control Officer.

All dimensions are in millimetres unless where explicitly shown otherwise.


The contractor should check and clarify all dimensions as work proceeds and notify the design team of any discrepancies.

Do not scale off the drawings, if in doubt ask.

Avalon Chartered Town Planning are not liable for work undertaken prior to Full Planning Consent and/or Building Regulations Approval

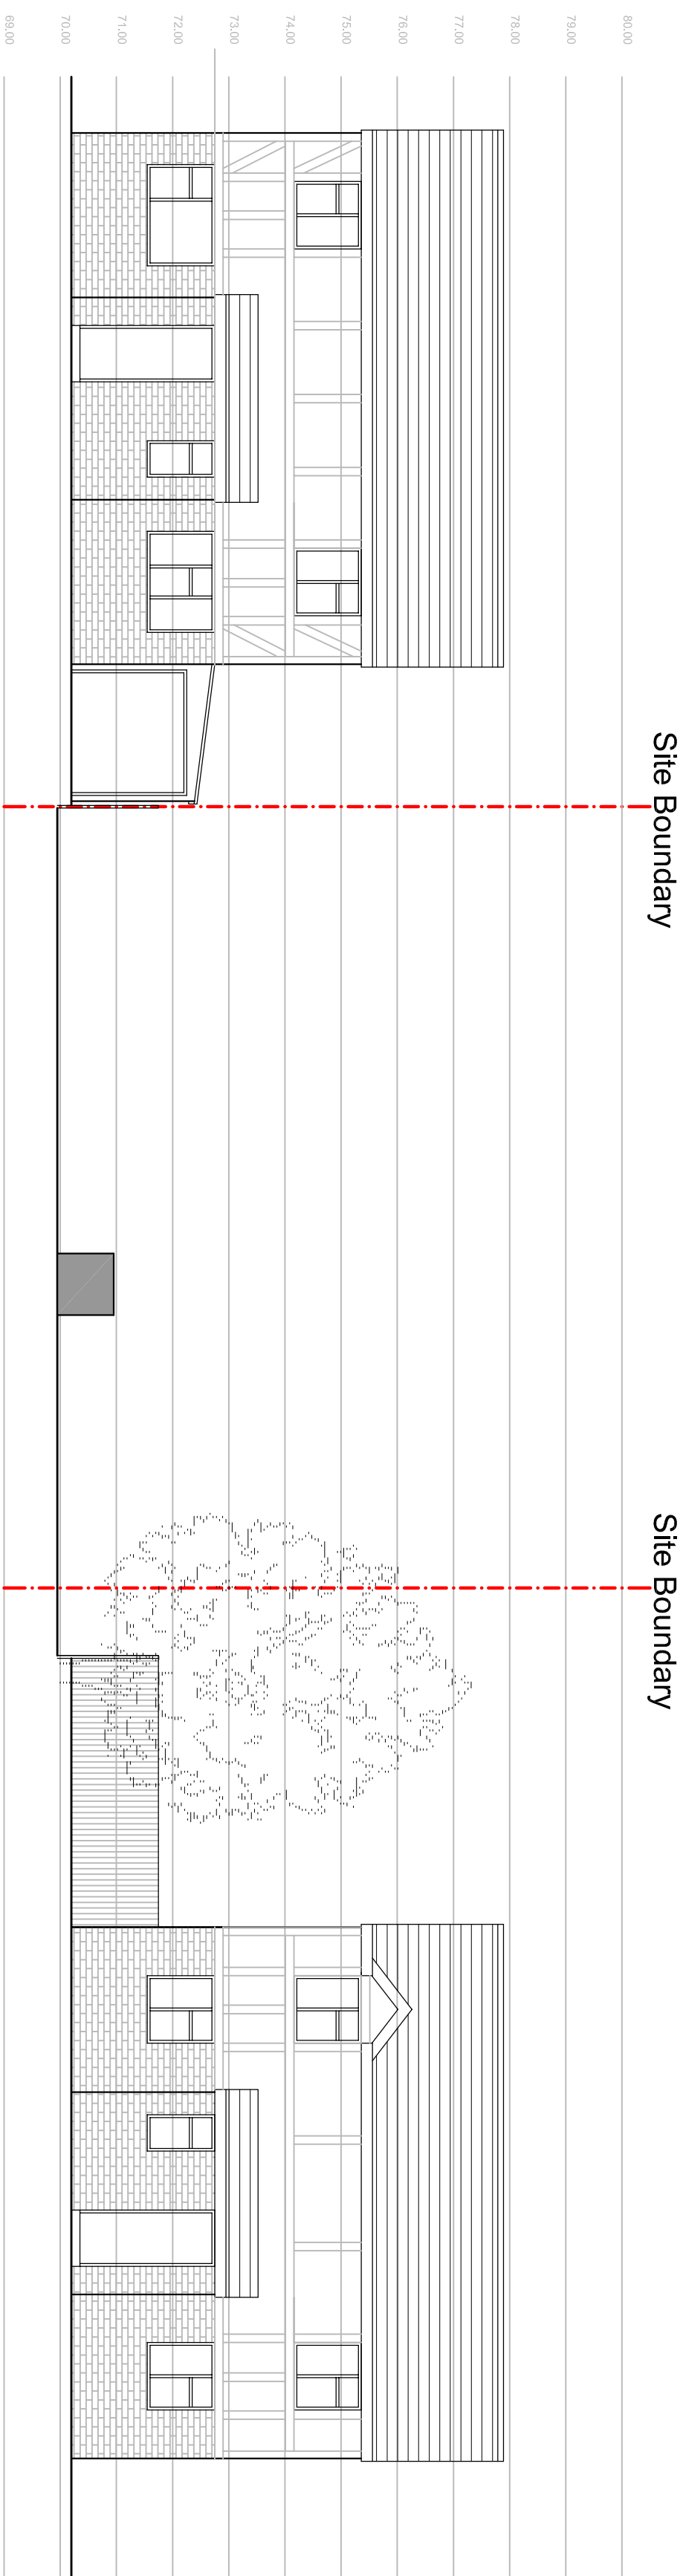

Existing Street Elevation

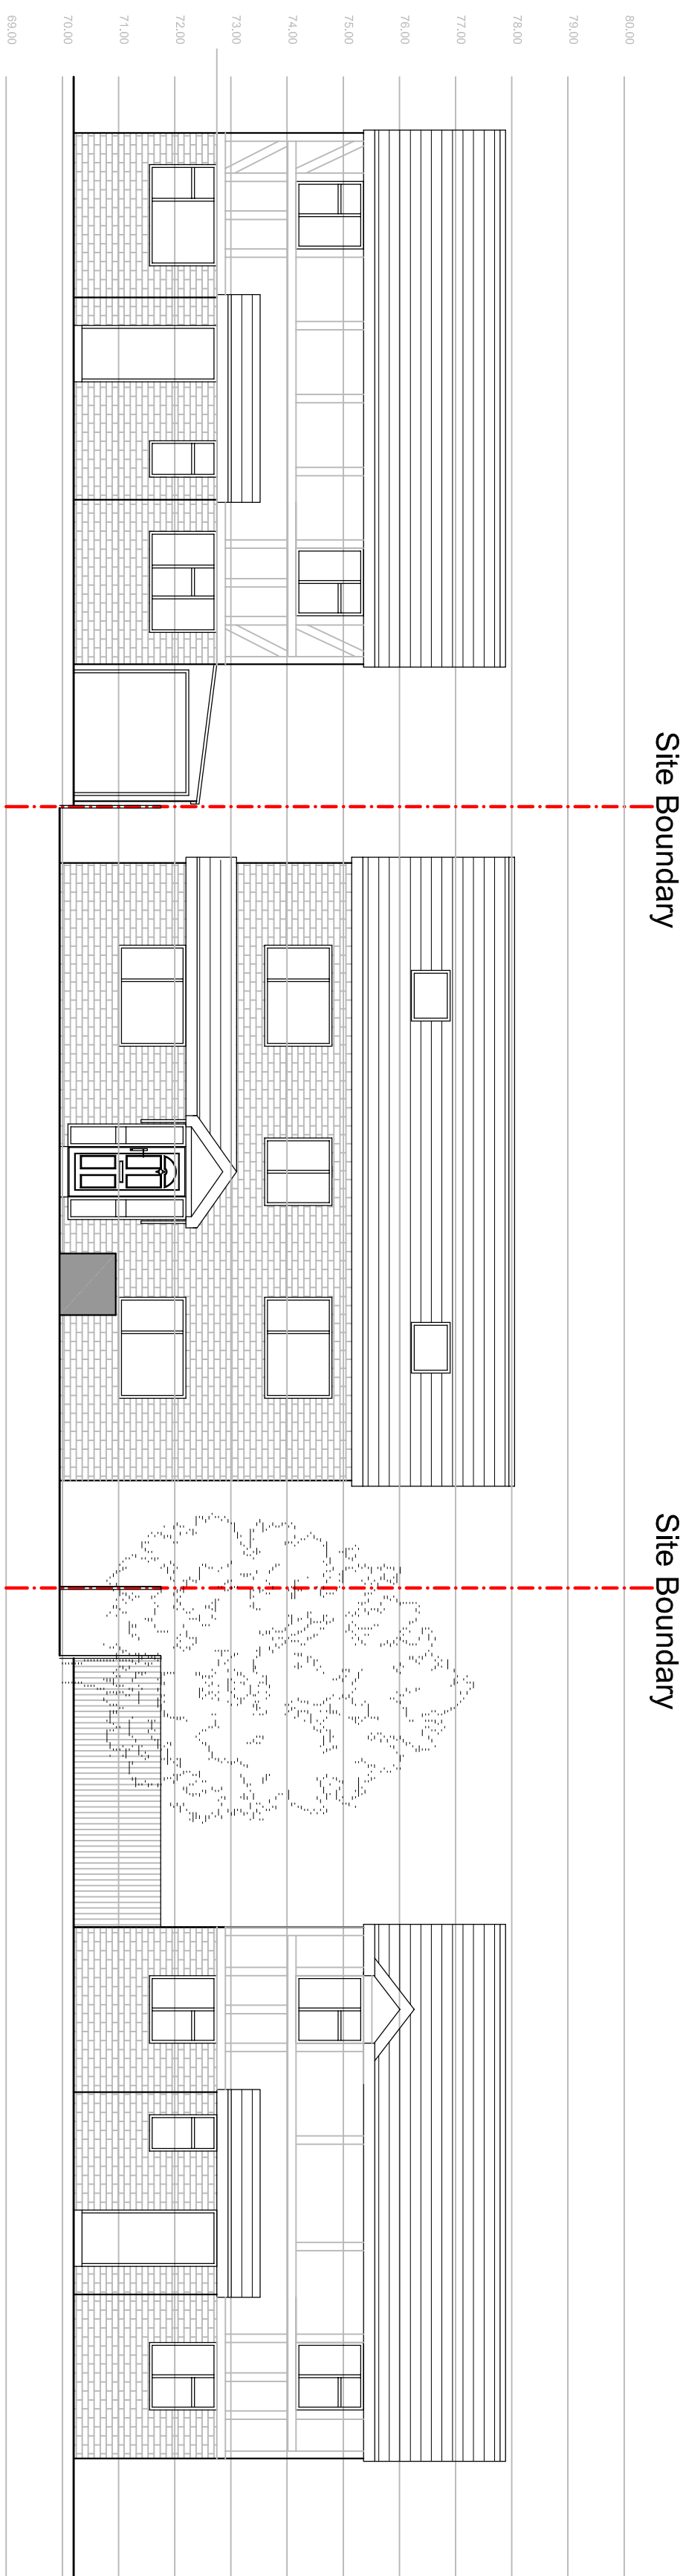

Proposed Street Elevation

1:100

0 1 2 3 4 5 6 7 8 9 10

Avalon

Architectural Design & Planning

Town Planning - Architectural Design - Building Regulations

Office Suite 21, Ribble Court, 1 Wood Way,
Shuttleworth Mead Business Park, Padiham, Burnley, BB12 7NG
Tel: 01282 534834
Email: info@avalontownplanning.co.uk
avalon@avalontownplanning.co.uk

EXISTING AND PROPOSED STREET ELEVATIONS					
Site: Land adjacent to 701 Whitefield Road Bury BL9 9PL					
Client: Mr Aziz Fatima					
Date: 05.03.25		Scale: 1:100 @ A2			
Project No: FAT/01 Dwg 04		Drawn: DS			
Amendments:					